



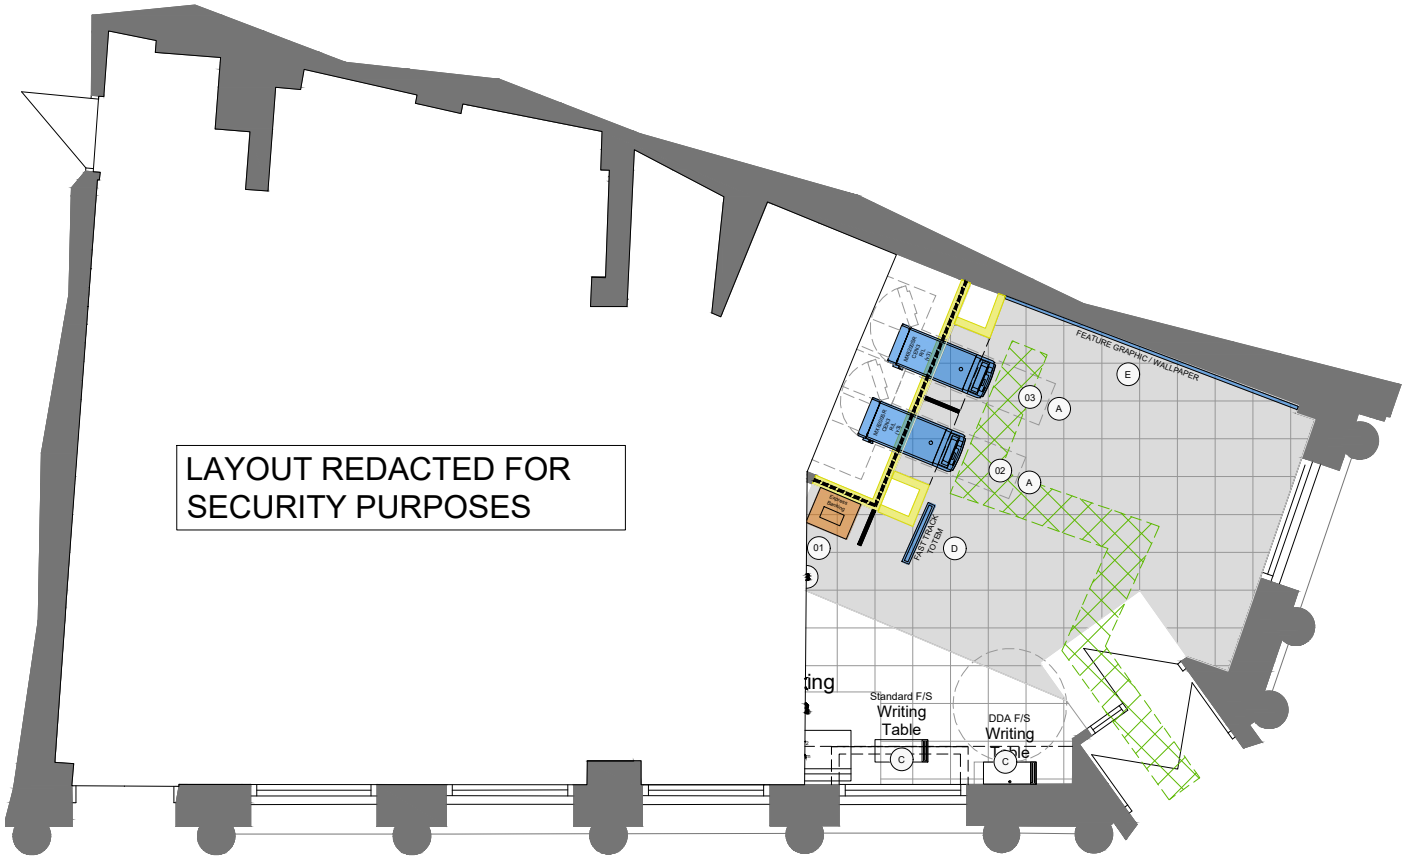

- LEGEND**
- SELF SERVICE MACHINE/ EQUIPMENT/FURNITURE BEING INSTALLED
 - AREA OF REQUIRED ADJUSTMENT (EXISTING / PROPOSED)
 - INDICATIVE REMOVAL & DELIVERY ROUTE. ACTUAL ROUTE & METHOD STATEMENT SHALL BE PROVIDED BY CENNOX LTD
 - EXISTING STRUCTURE
 - AREA OF NEW FLOORING
AMTICO SPACIA SS5S3071
GALLERY CONCRETE

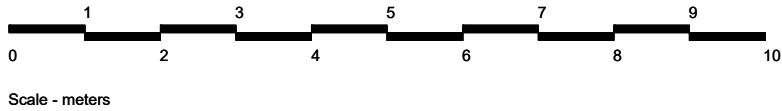

Notes:			Rev	Date	Notes	Rev	Date	Notes	Client Corporate Real Estate			Project Bury ----			Title Proposed Plans Ground Floor				
Copyright of this drawing is reserved by AXIS Architecture and issued on the condition that it is not copied, reproduced or disclosed to any third party either wholly or in part without the consent in writing of AXIS Architecture. The contractor must verify all dimensions on site before making shop drawings or commencing work of any kind. No dimensions to be scaled from this drawing.			RESIDUAL RISK Wherever possible unnecessary risk is designed out of these proposals. Where residual risk remains this is assessed and identified on the relevant drawings with this symbol. Refer to the note and the relevant measures in the Health + Safety documentation						FOR PLANNING			Scale			Date	Drawn	Checked	Job No.	Revision
												A1 1:50			A3 1:100	26/07/22	JCC	RAS	27637-527-PR01-PL1
									AXIS Architecture and Design Ltd, Talbot Chambers, 2-6 North Church Street, Sheffield, S1 2DH.			tel: +44(0)114 2490944 fax: +44(0)114 2490966 www.axis-architecture.com designed@axis-architecture.com							