



## Notes

All Dimensions to be checked on site. Walls shown on plans are not to be assumed to be solid & should be checked for thickness, construction, load bearing capacity & stability.

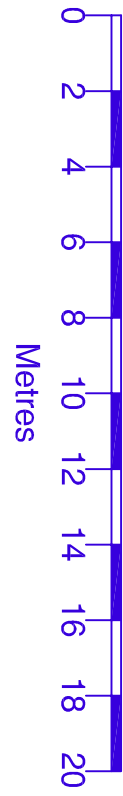


## ABBREVIATIONS


| AB<br>ch<br>ffl<br>ust<br>RWP | Air Brick<br>Ceiling Height<br>Finished Floor Level<br>Under Side of Truss<br>Rain Water Pipe |
|-------------------------------|-----------------------------------------------------------------------------------------------|
|-------------------------------|-----------------------------------------------------------------------------------------------|

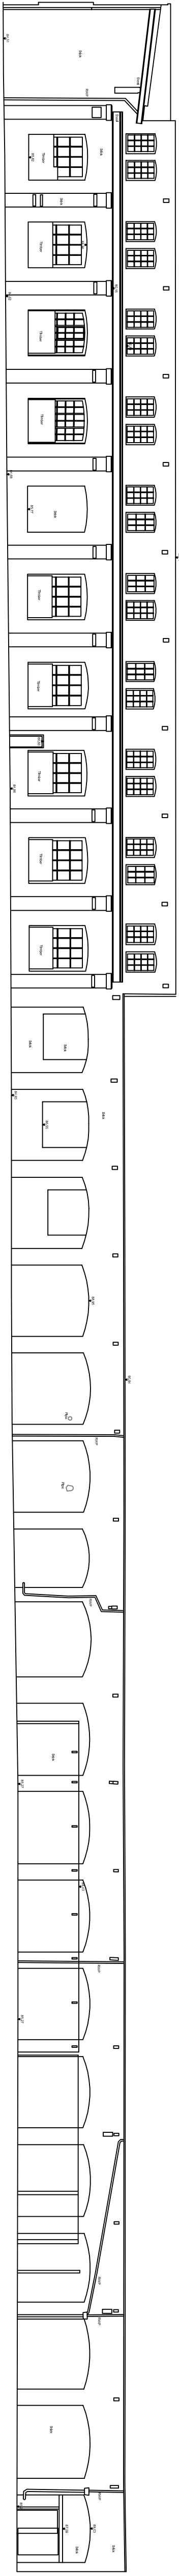


Internal Elevation (West Wall)

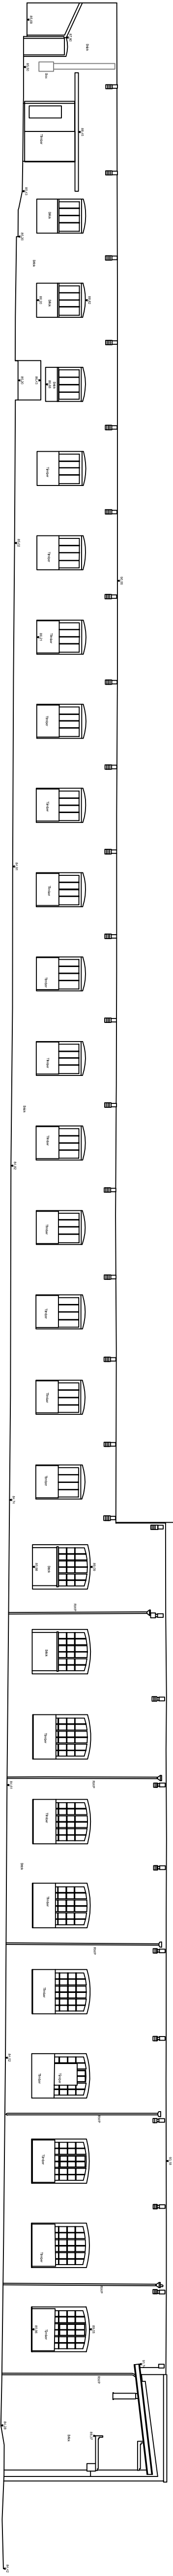

Internal Elevation (East Wall)

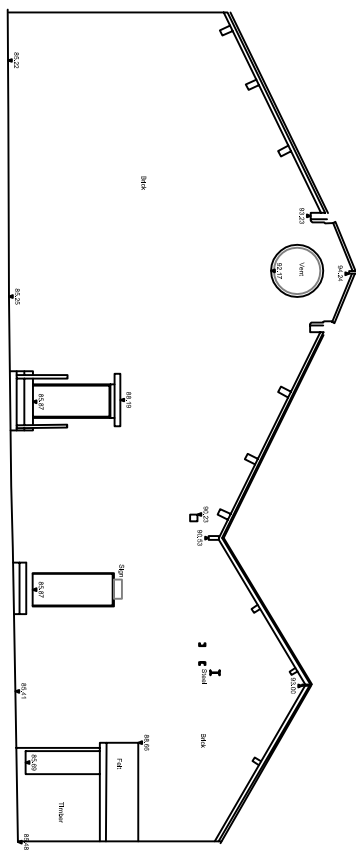

Internal Elevation (North Wall)

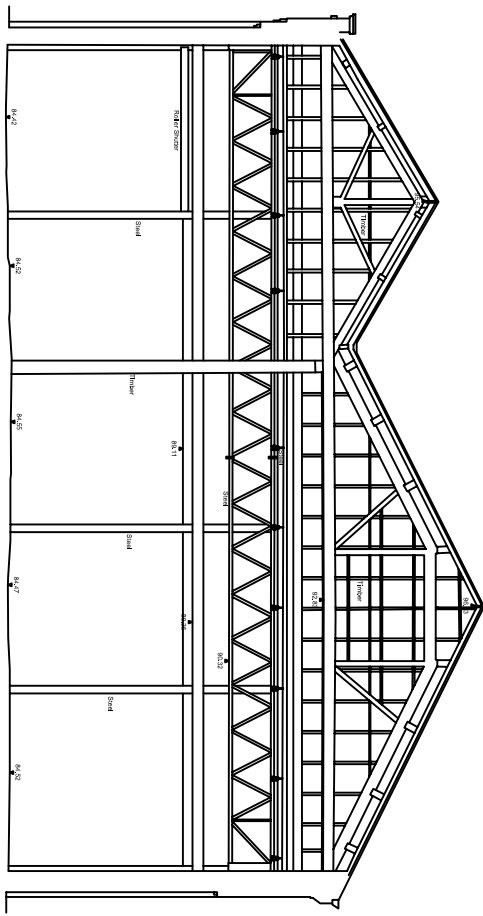


Internal Elevation (South Wall)

## NOTE

All points and coordinates relate to OSGB36(15) using GNSS data. Lensid defining edge of carriageway are observed at channel (bottom of kerb).

| Rev. 0 | Description. | Issued |
|--------|--------------|--------|
|--------|--------------|--------|

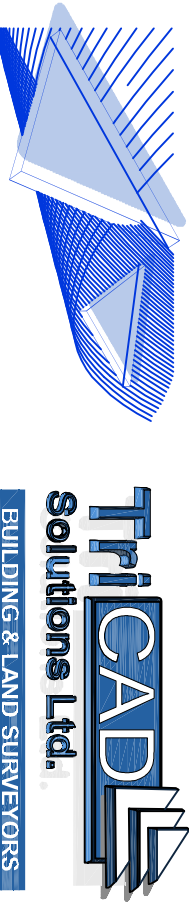

2 Berkshire Close | Wilpshire | Blackburn | Lancashire | BB1 9NG  
el 01254 614055 fax 01254 209754 e-mail sales@tricadsolutions.co.uk

Site Address

# Buckley Wells Engine Shed Bury

## Project Description

### Site Survey

## Drawing Title

### Existing Internal Elevations

| Scale    | Date       | Drawn By |
|----------|------------|----------|
| 1:200@A1 | 23/10/2018 | AD       |

TRI-2480-03