
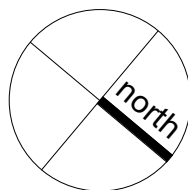
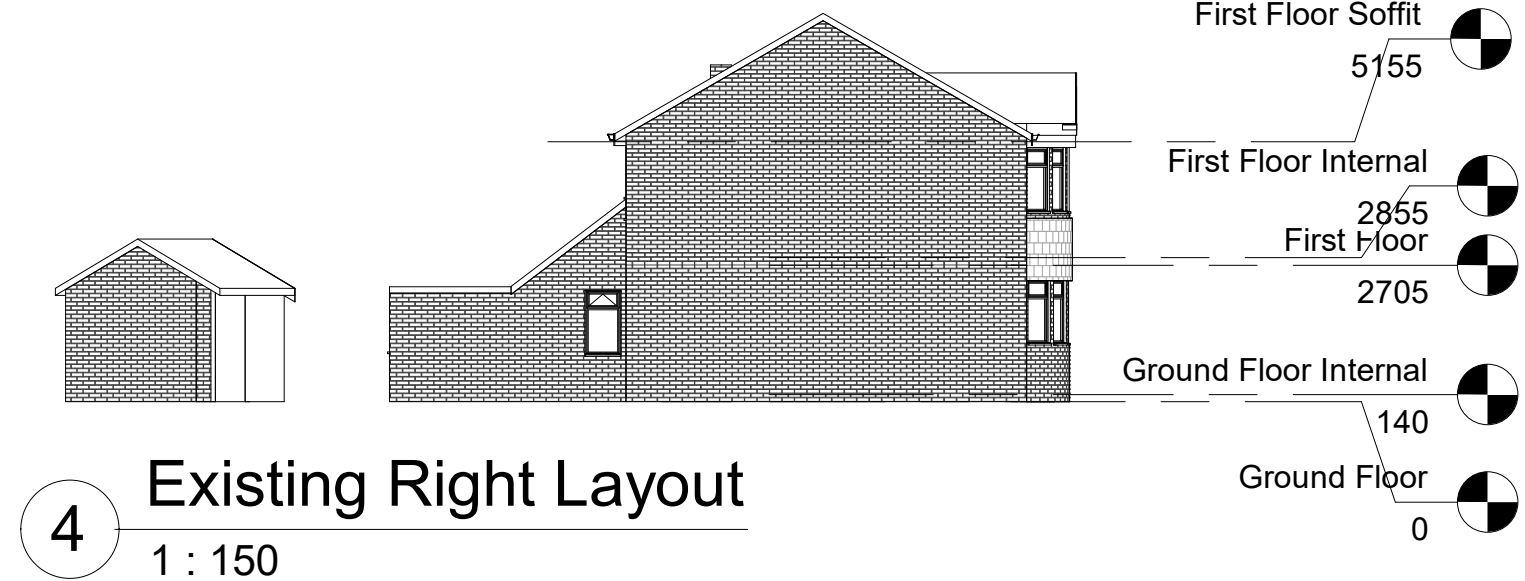
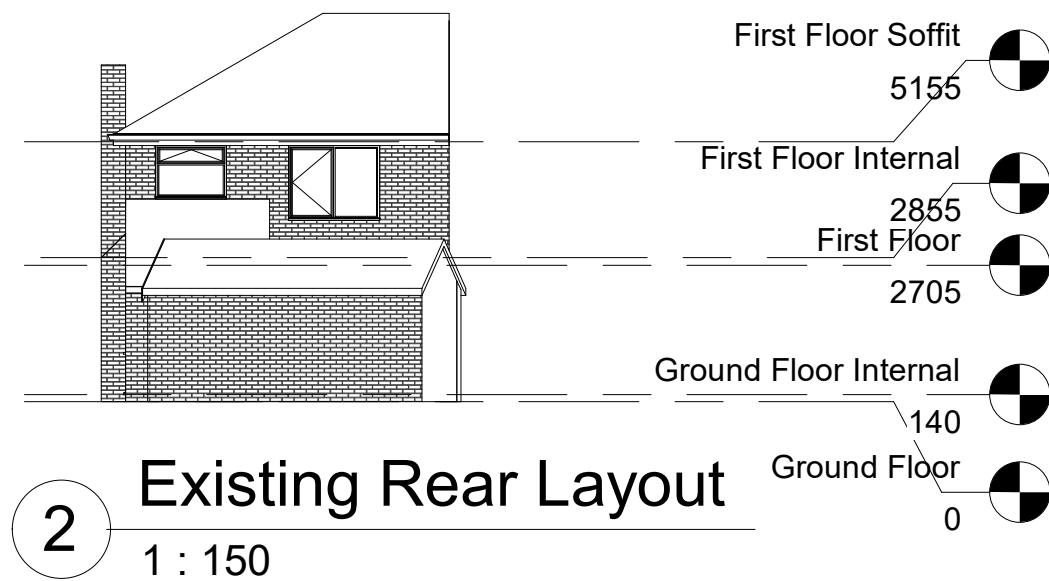
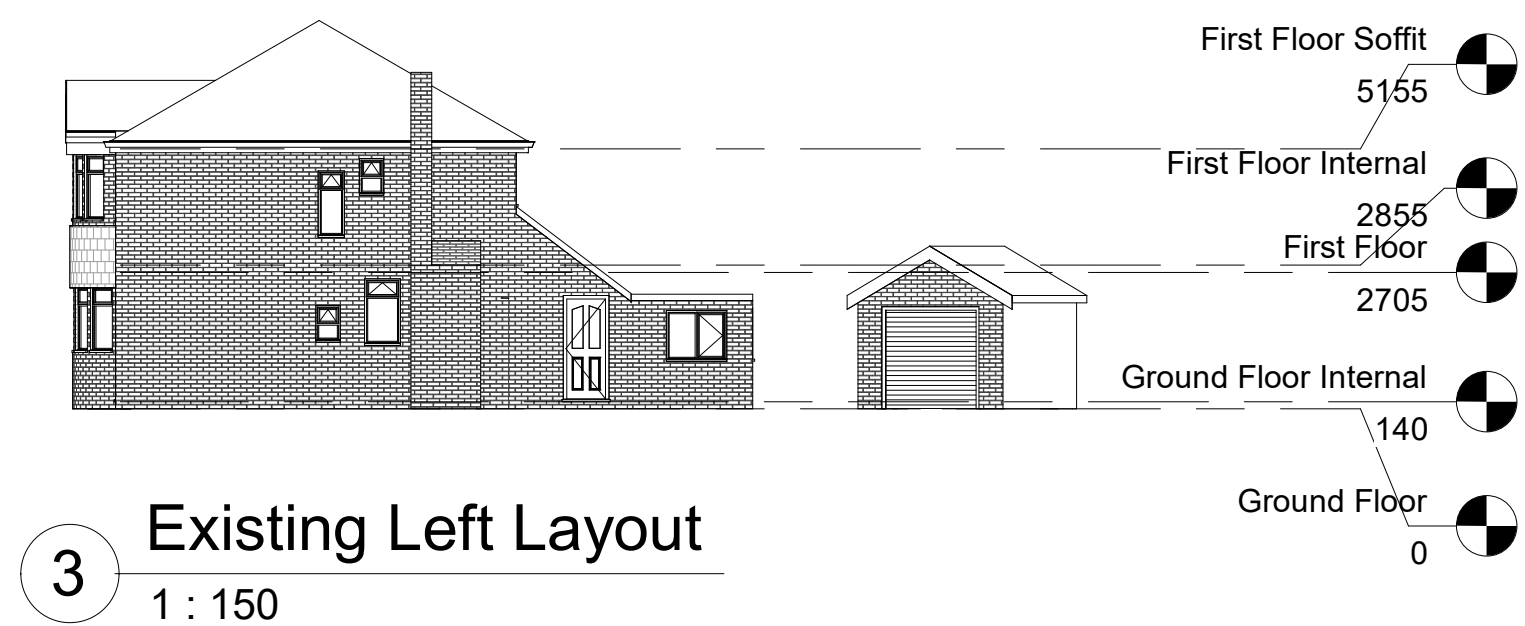


This drawing is the copyright of LDM Deisgn.
All dimensions to be checked on site.
Do not scale.
All levels to be checked on site and refer to Ordnance Survey Datum Newlyn unless alternative datum given.
All errors and omissions to be reported to the Architect prior to commencement.
This drawing must be read in conjunction with the relevant specification clauses.
This drawing must not be used on site unless issued for construction.

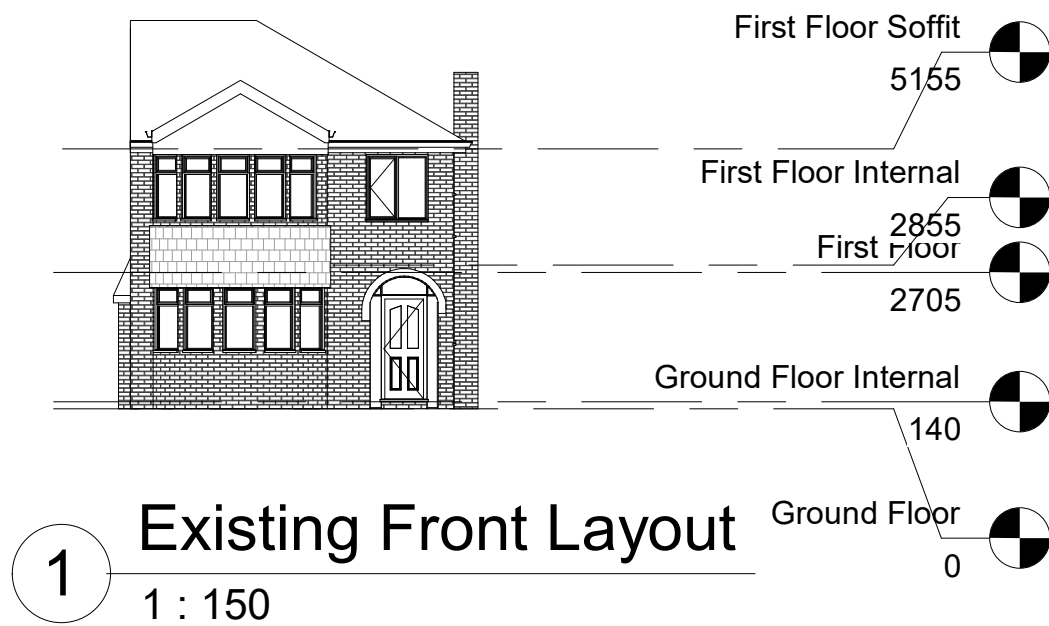

LDM Design

PROJECT
82, Meade Hill Road, Prestwich,
Manchester, M8 4LP

SHEET
Existing Layout Elevations

CLIENT
Mr R Fengold & R Wang

Scale (@ A3)
1 : 150

Drawn by
MD
Checked by
ST

DRAWING NUMBER
PS231

REV
B