

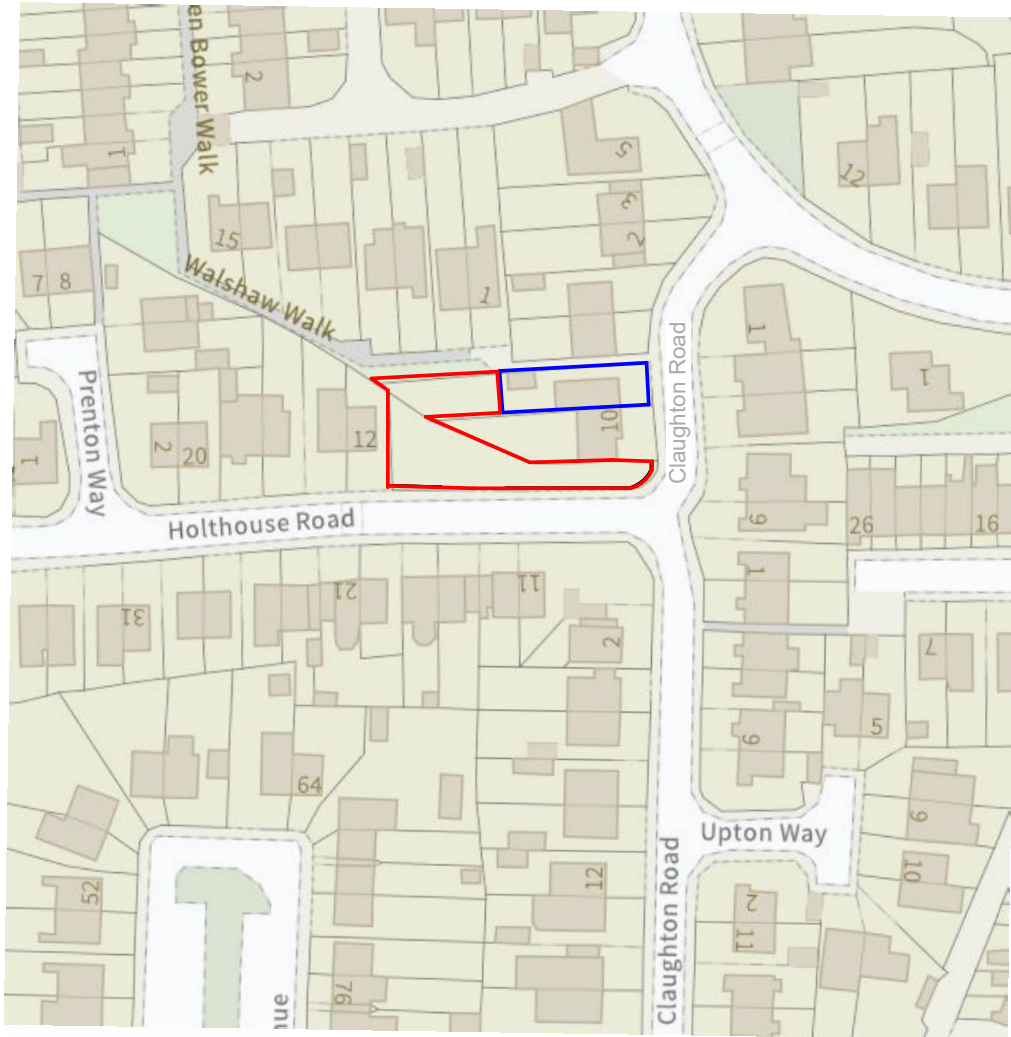


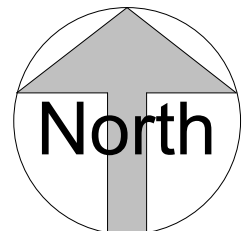

LOCATION -- PLAN

1 : 1250

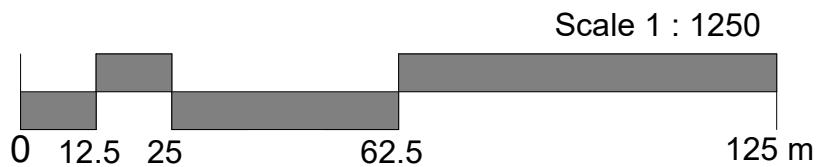

SLH Home Design

www.slhomedesign.co.uk
info@slhomedesign.co.uk

12 Holthouse Rd, Walshaw,
 Tottington, Bury BL8 3JP

**4BED DETACHED NEW
 BUILD**

Location Plan

Project number 2601

Date Issue Date

Drawn by sh

Checked by Checker

A001

Scale 1 : 1250