

LEVEL ROOF
5480

LEVEL 1
2780

LEVEL 0
0




3 Front - Existing
1 : 100


4 Left Side - Existing
1 : 100

5 Rear - Existing
1 : 100


6 Right Side - Existing
1 : 100

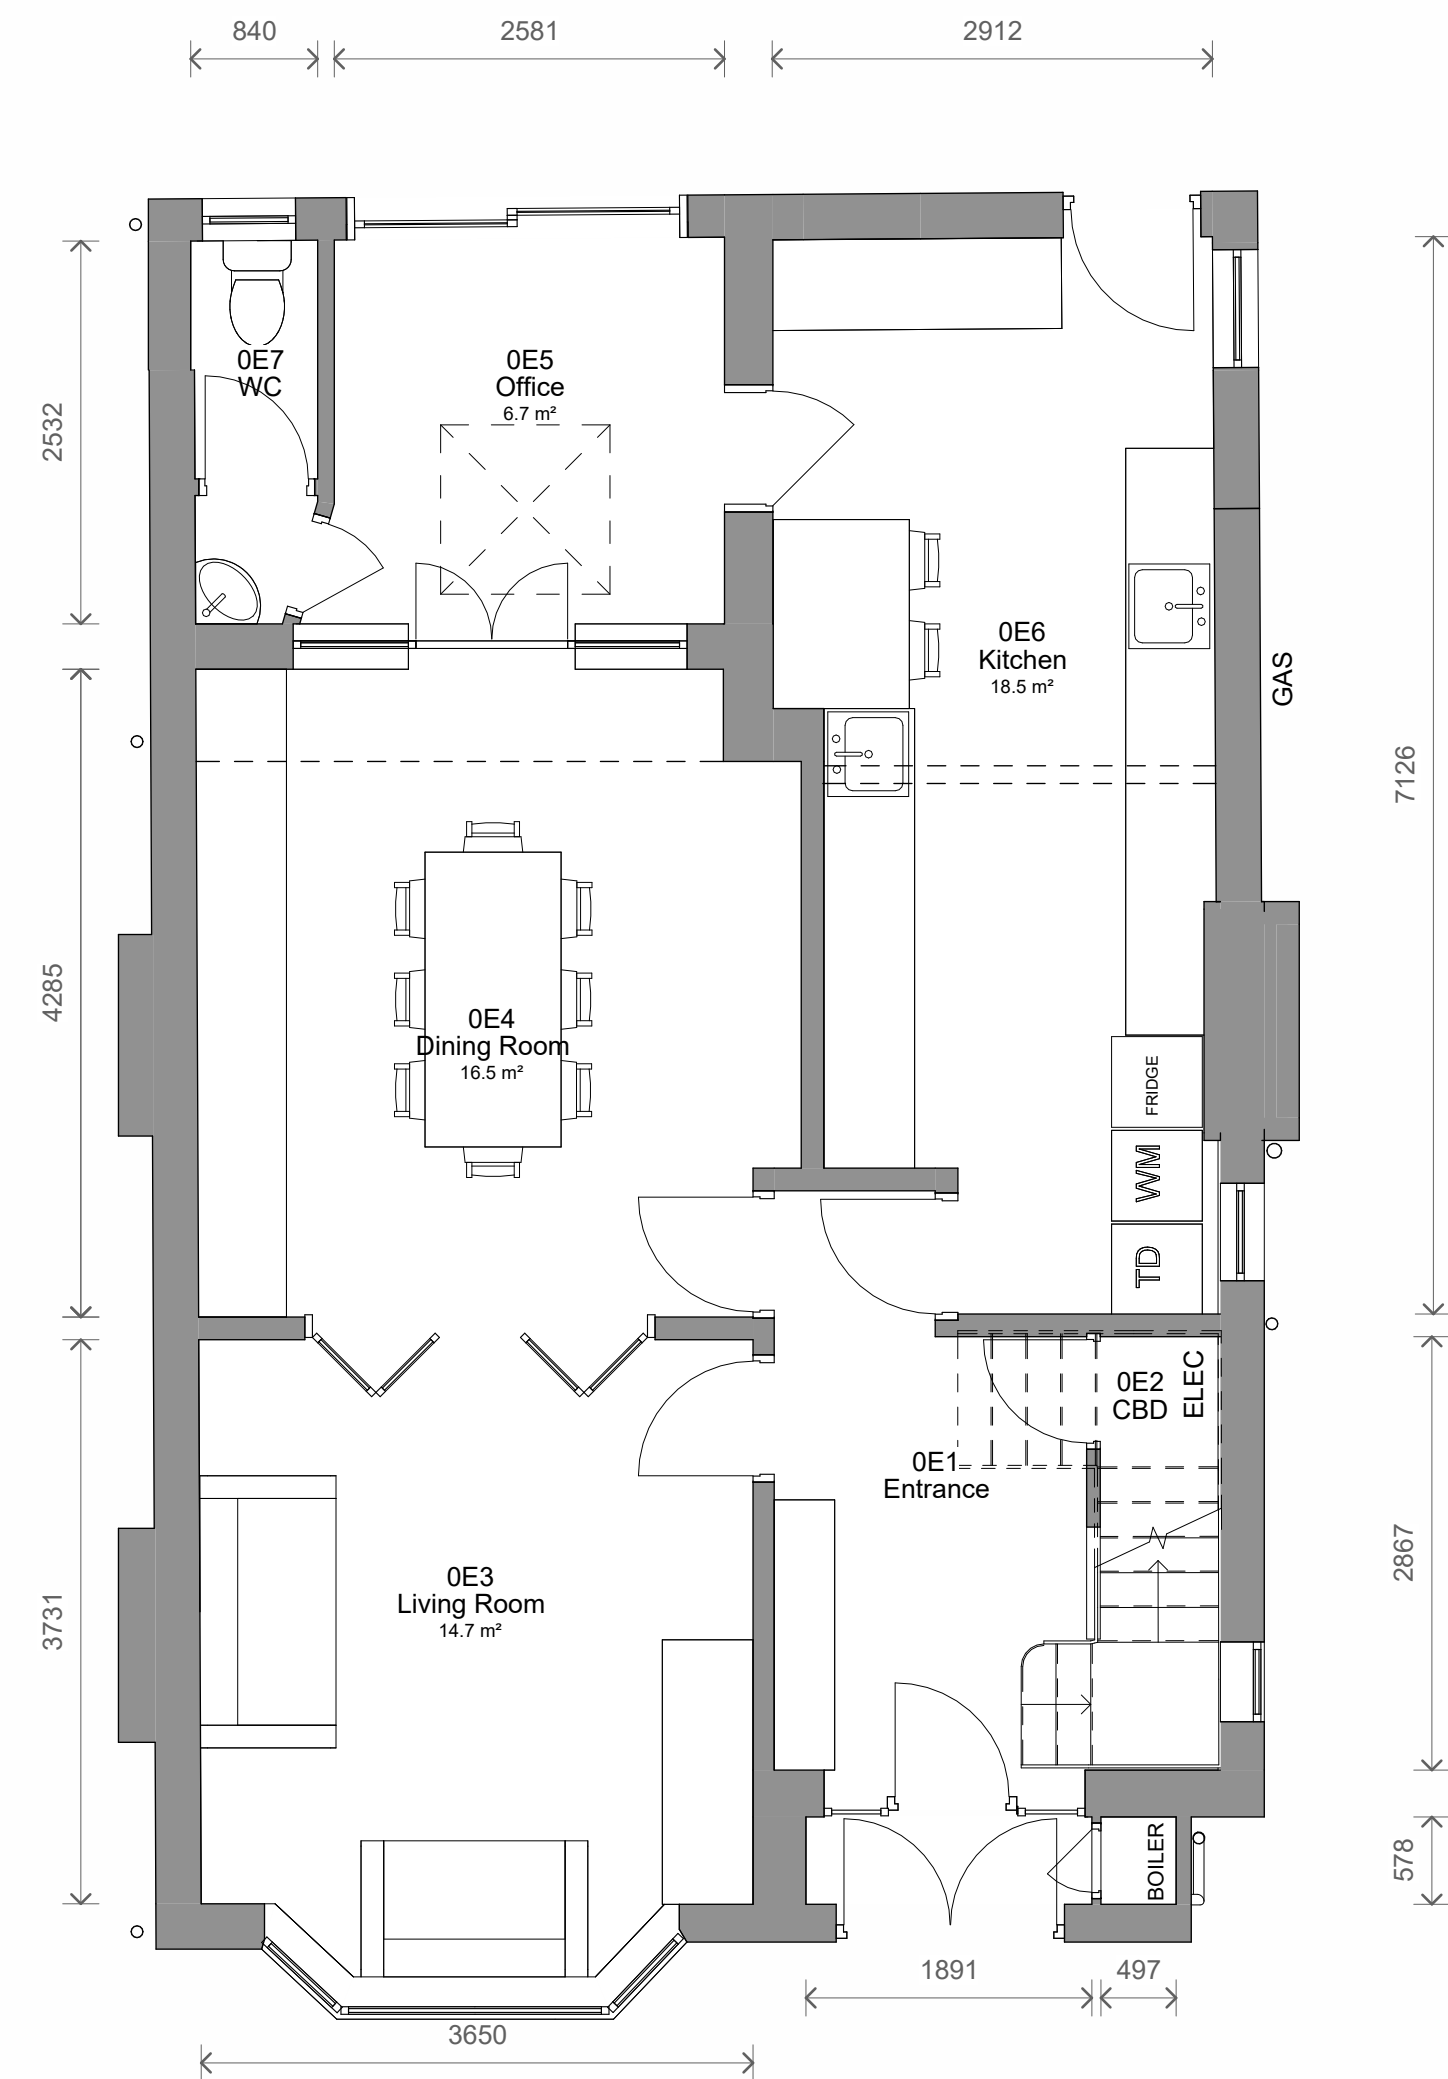

1 Level 0 - Existing
1 : 50

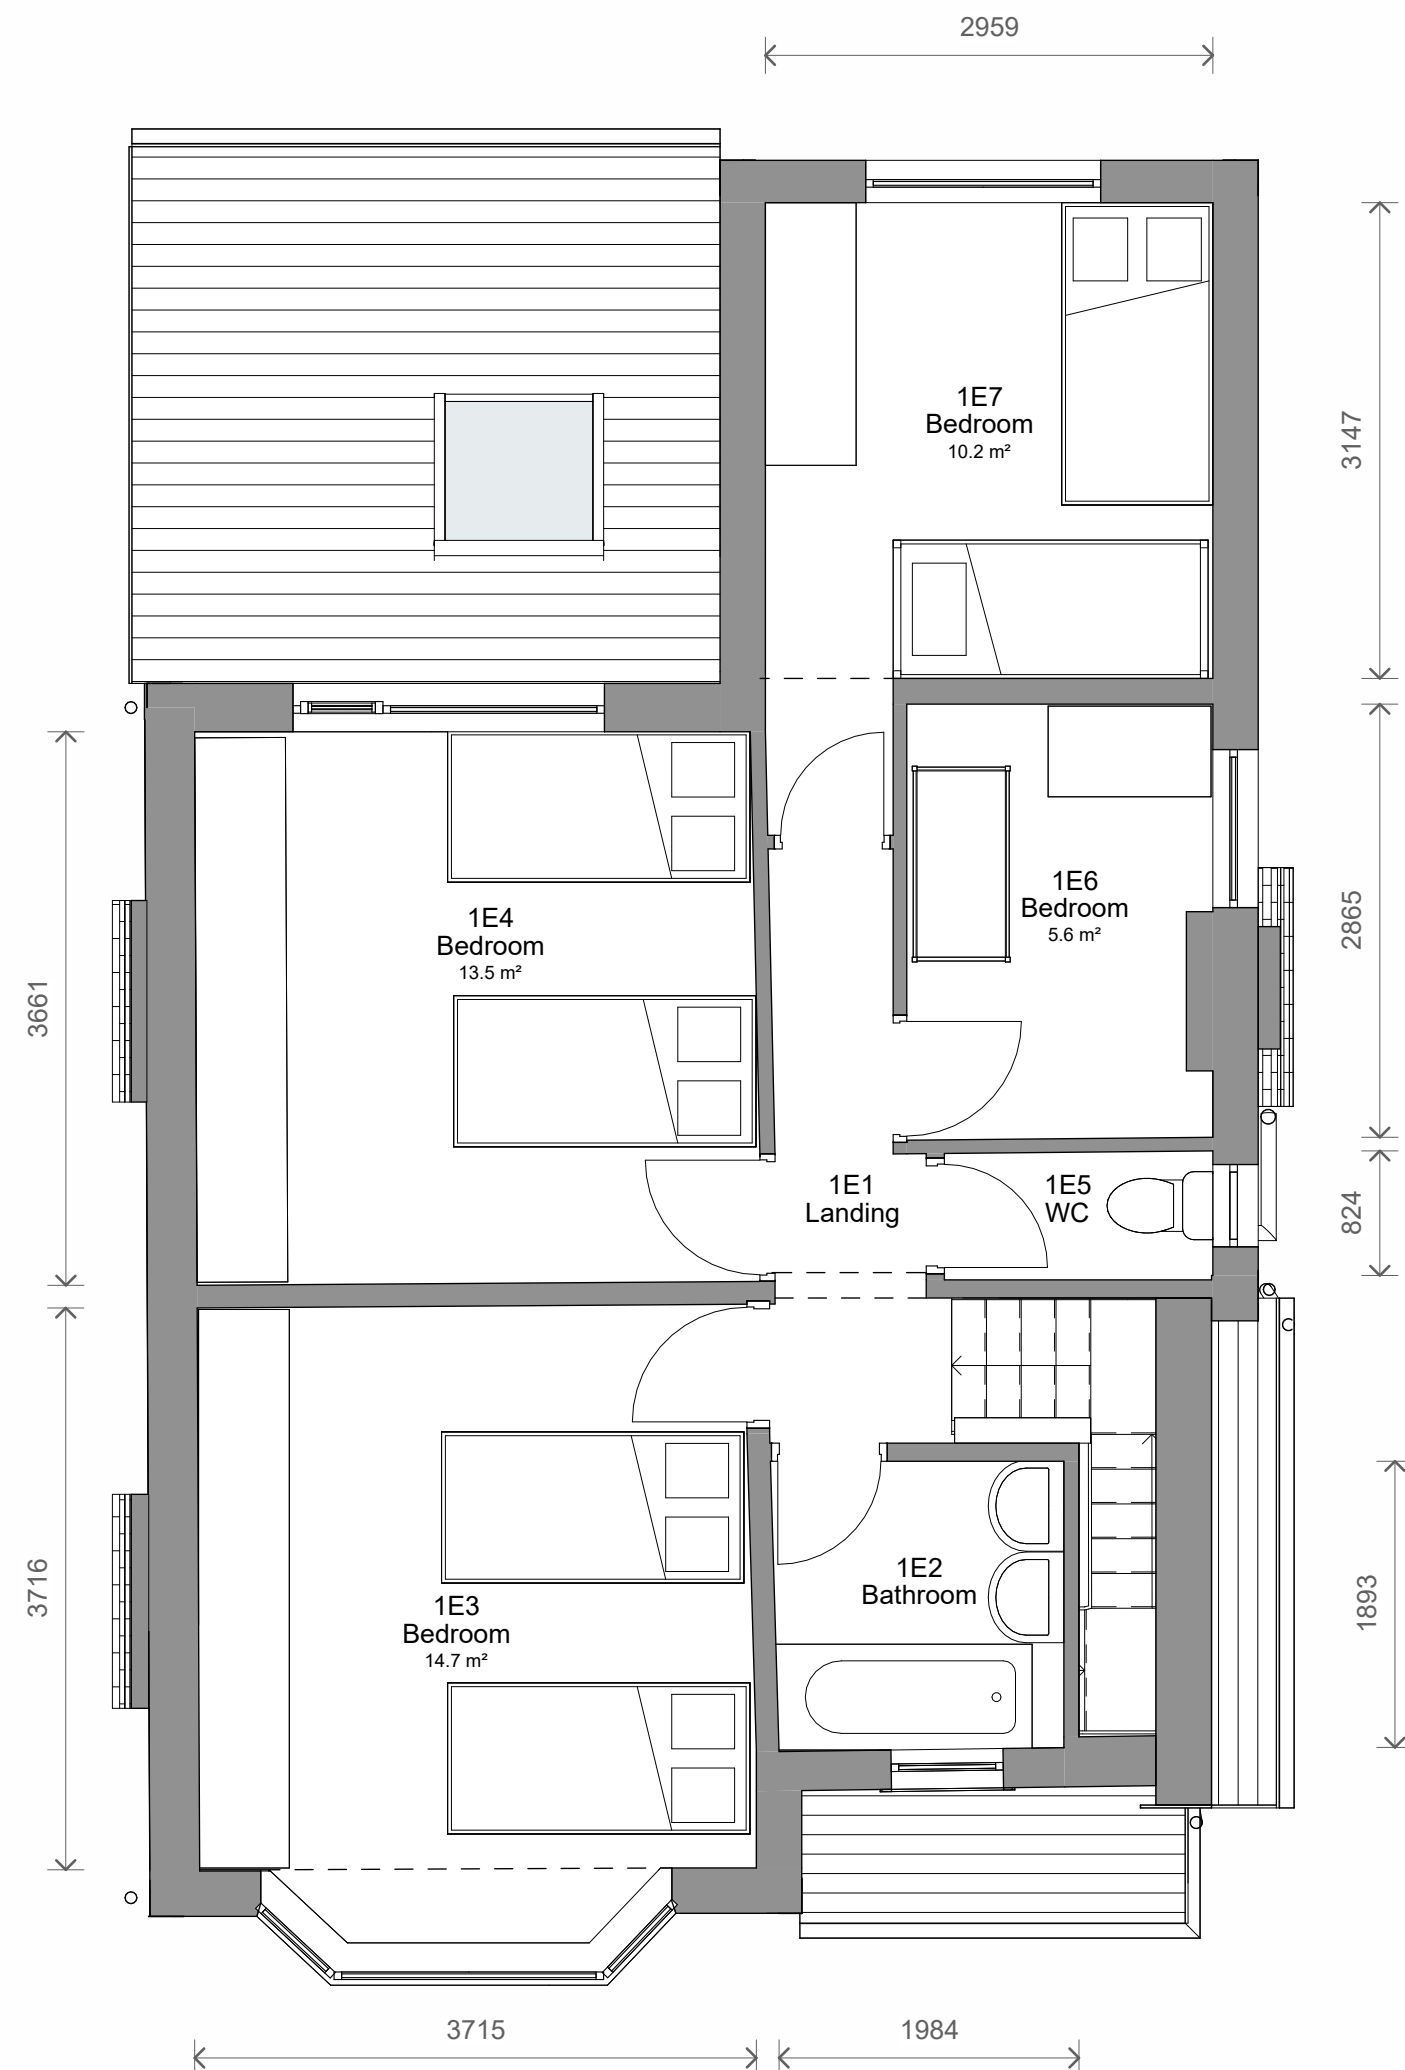

2 Level 1 - Existing
1 : 50

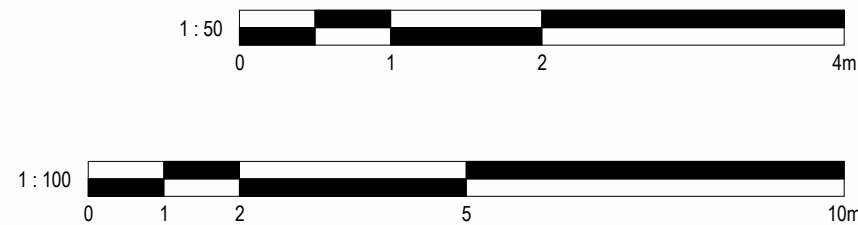

No.		Description		Date	Initial
PROJECT					
80 Park Road					
TITLE					
Existing Plans and Elevations					
STATUS					
DESIGN					
DRAWN BY		DATE		SCALE (@ A1)	
BH		11/11/2025		As indicated	
PROJECT NUMBER		DRAWING NUMBER			REV
GSS25180		002			
GOLD SKETCH					
S T U D I O S					
www.goldsketch.co.uk		info@goldsketch.co.uk		0161 792 9595	
NOTES					
© COPYRIGHT - ALL RIGHTS RESERVED.					
THIS DRAWING MUST NOT BE REPRODUCED WITHOUT PRIOR WRITTEN CONSENT.					
DRAWING TO BE USED FOR THE STATUS INDICATED ONLY.					
ALL DIMENSIONS AND SETTING OUT SHALL BE CHECKED AND CONFIRMED ON SITE. ANY DISCREPANCIES TO BE REPORTED TO THE ARCHITECT IMMEDIATELY.					
LEGISLATION RELEVANT CODES OF PRACTICE AND BRITISH STANDARDS. ALL DIMENSIONS ON THIS DRAWING ARE IN MILLIMETRES UNLESS OTHERWISE STATED.					