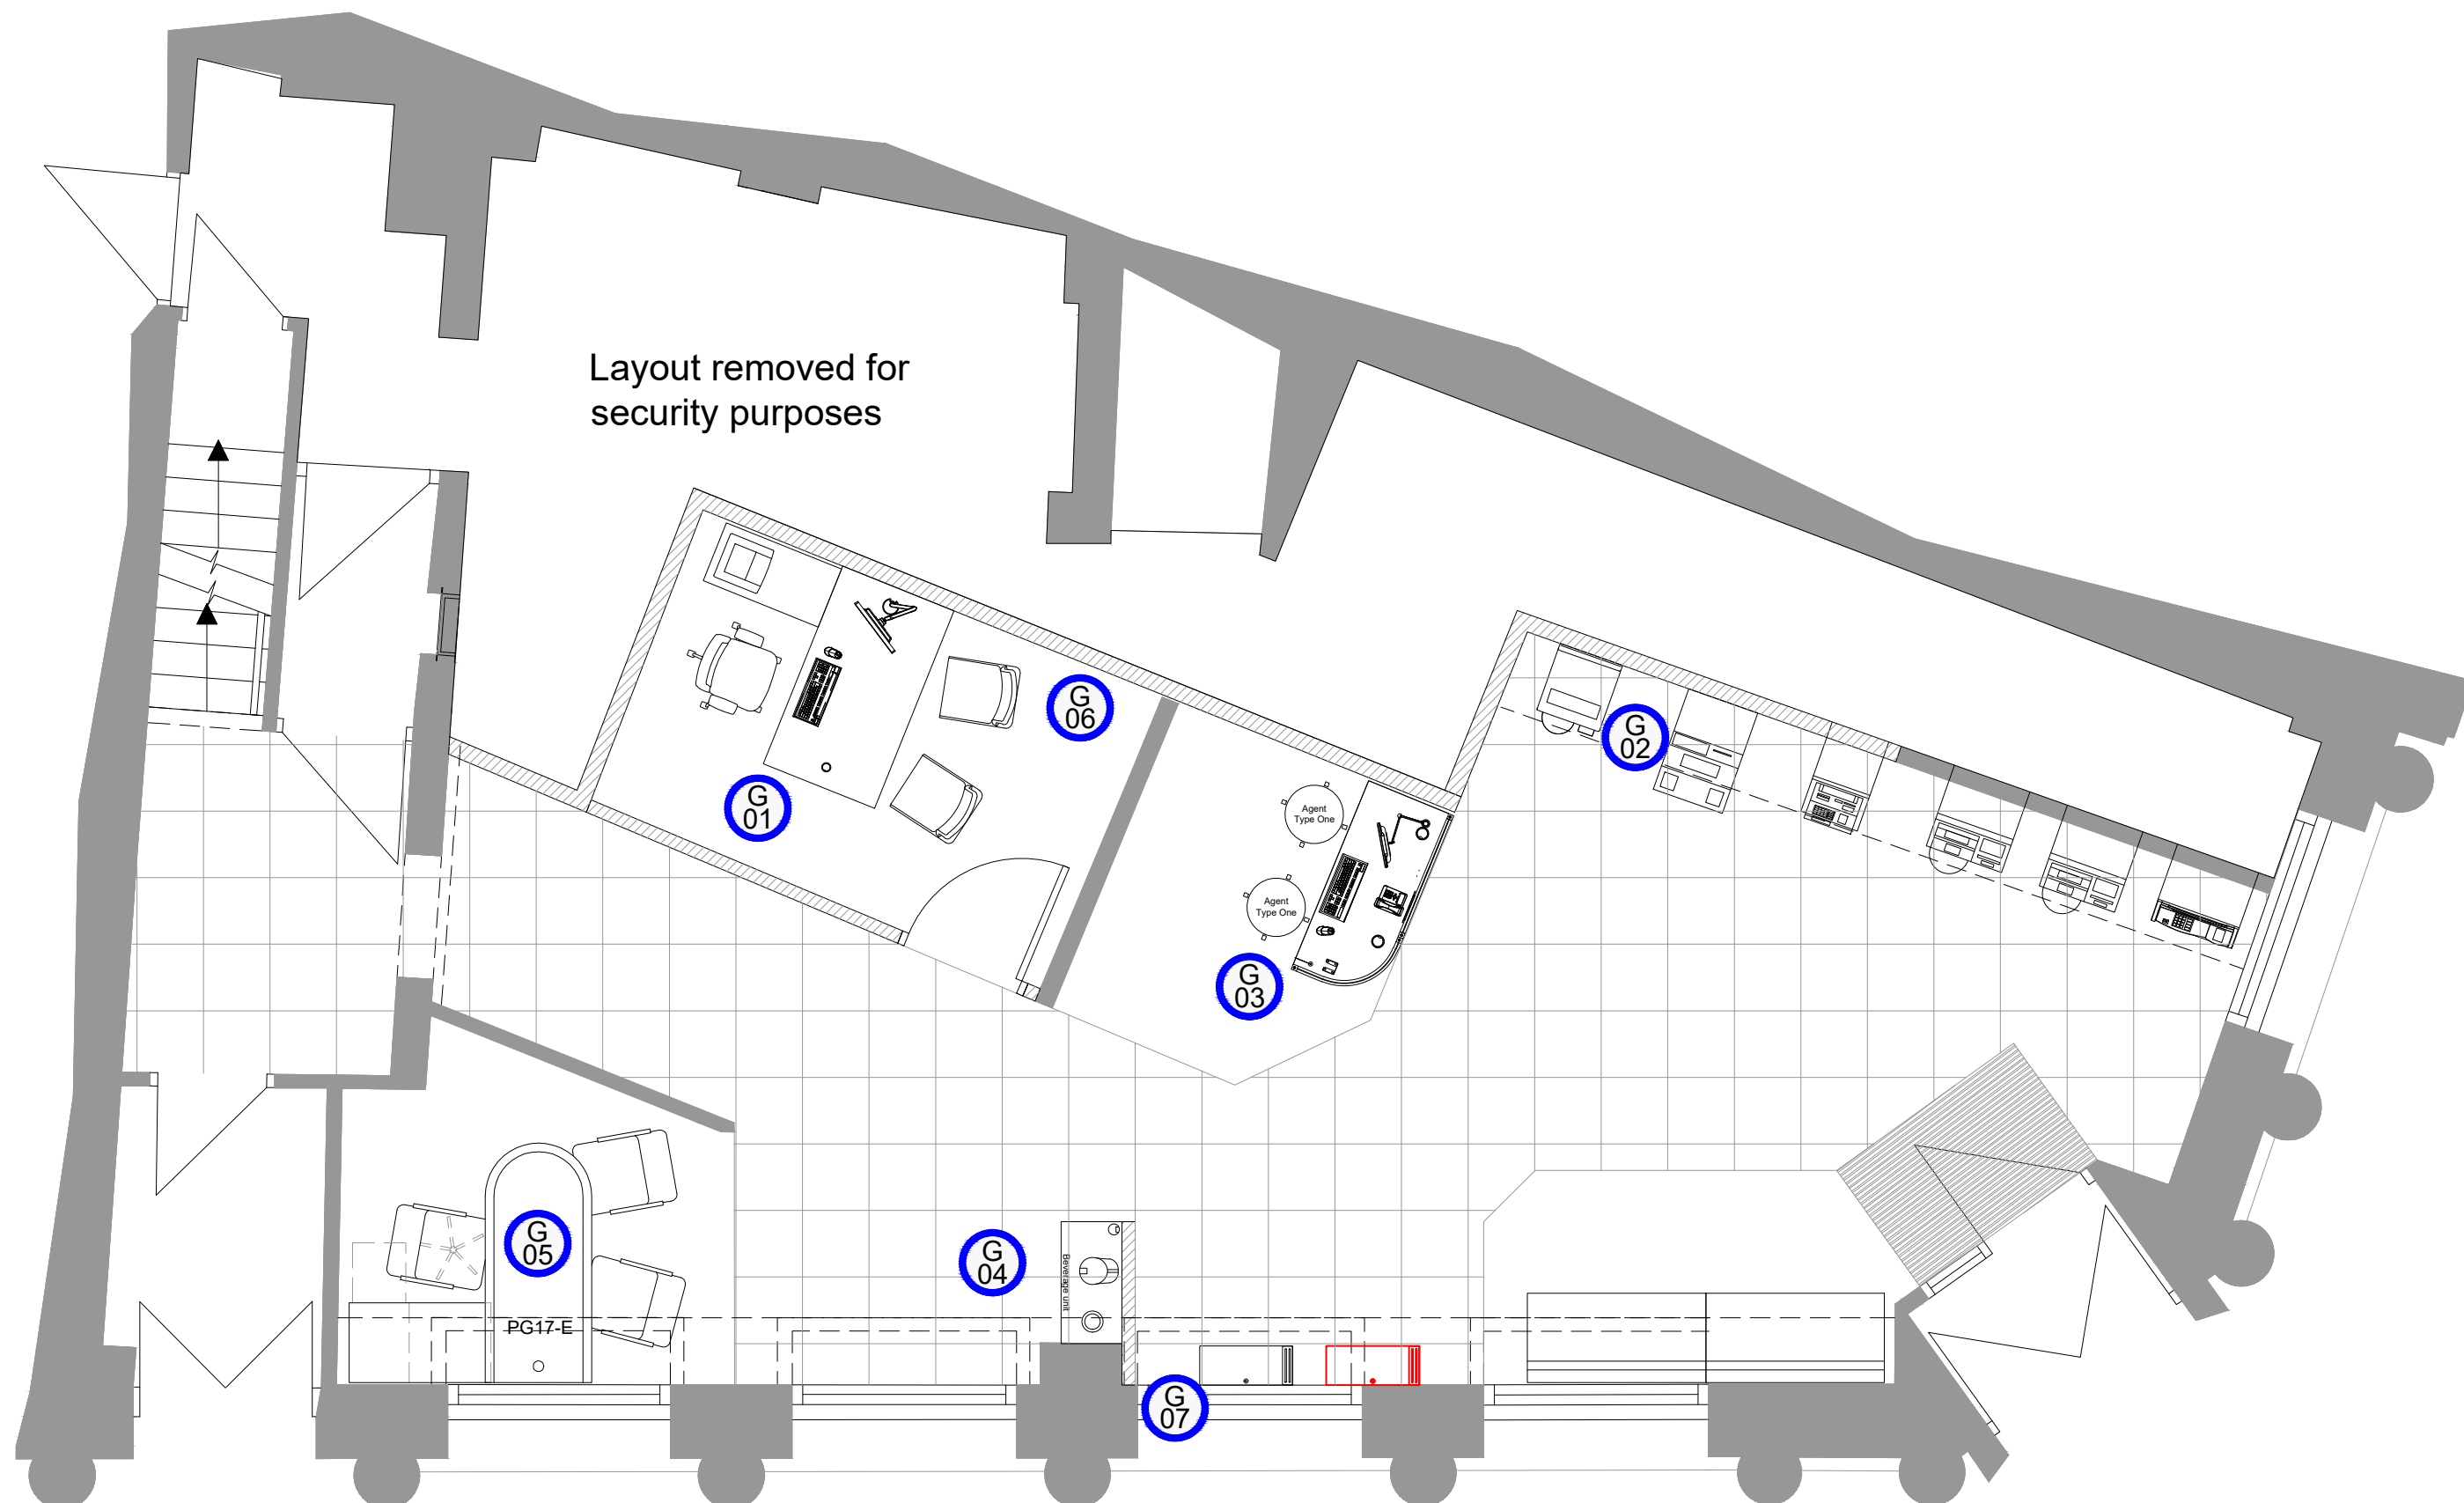


Scope of Works

- G01 Existing counters removed to provide space for new accessible interview room. New power and data for new desk.
- G02 New black machine wall. 6No. machines installed.
- G03 New connect with New power and data installed.
- G04 Install new beverage unit and plumbed water cooler.
- G05 CSD01 glazed screen and door to be removed to create new open interview position.
- G06 Existing back office walls removed.
- G07 Cill height boxing out to be installed to left hand side of column.

| Notes:   |  |  | Rev   | Date | Notes | Rev | Date | Notes |
|---|--|--|---|------|-------|-----|------|-------|
| <p>Copyright of this drawing is reserved by AXIS Architecture and issued on the condition that it is not copied, reproduced or disclosed to any third party either wholly or in part without the consent in writing of AXIS Architecture.</p> <p>The contractor must verify all dimensions on site before making shop drawings or commencing work of any kind. No dimensions to be scaled from this drawing.</p> |  |  | <div> <b>RESIDUAL RISK</b><br/>Wherever possible unnecessary risk is designed out of these proposals. Where residual risk remains this is assessed and identified on the relevant drawings with this symbol. Refer to the note and the relevant measures in the Health + Safety documentation</div> |      |       |     |      |       |

|   |  |   |             |                  |                                                                                       |                |                            |               |
|---|--|---|-------------|------------------|---------------------------------------------------------------------------------------|----------------|----------------------------|---------------|
| Client<br>Corporate Real Estate                                                                          |  | Project<br>Bury                                                                                                 |             |                  | Title<br>Proposed Plan<br>Ground Floor                                                |                |                            |               |
| Status<br><b>PLANNING</b>                                                                                |  | Scale<br>A1<br>1:50                                                                                             | A3<br>1:100 | Date<br>12.06.19 | Drawn<br>LDD                                                                          | Checked<br>RAS | Job No.<br>27364-GF-GA-PL5 | Revision<br>- |
| AXIS Architecture and Design Ltd,<br>Tailbot Chambers,<br>2-6 North Church Street,<br>Sheffield, S1 2DH. |  | tel: +44(0)114 2490944<br>fax: +44(0)114 2490966<br>www.axis-architecture.com<br>designed@axis-architecture.com |             |                  |  |                |                            |               |