




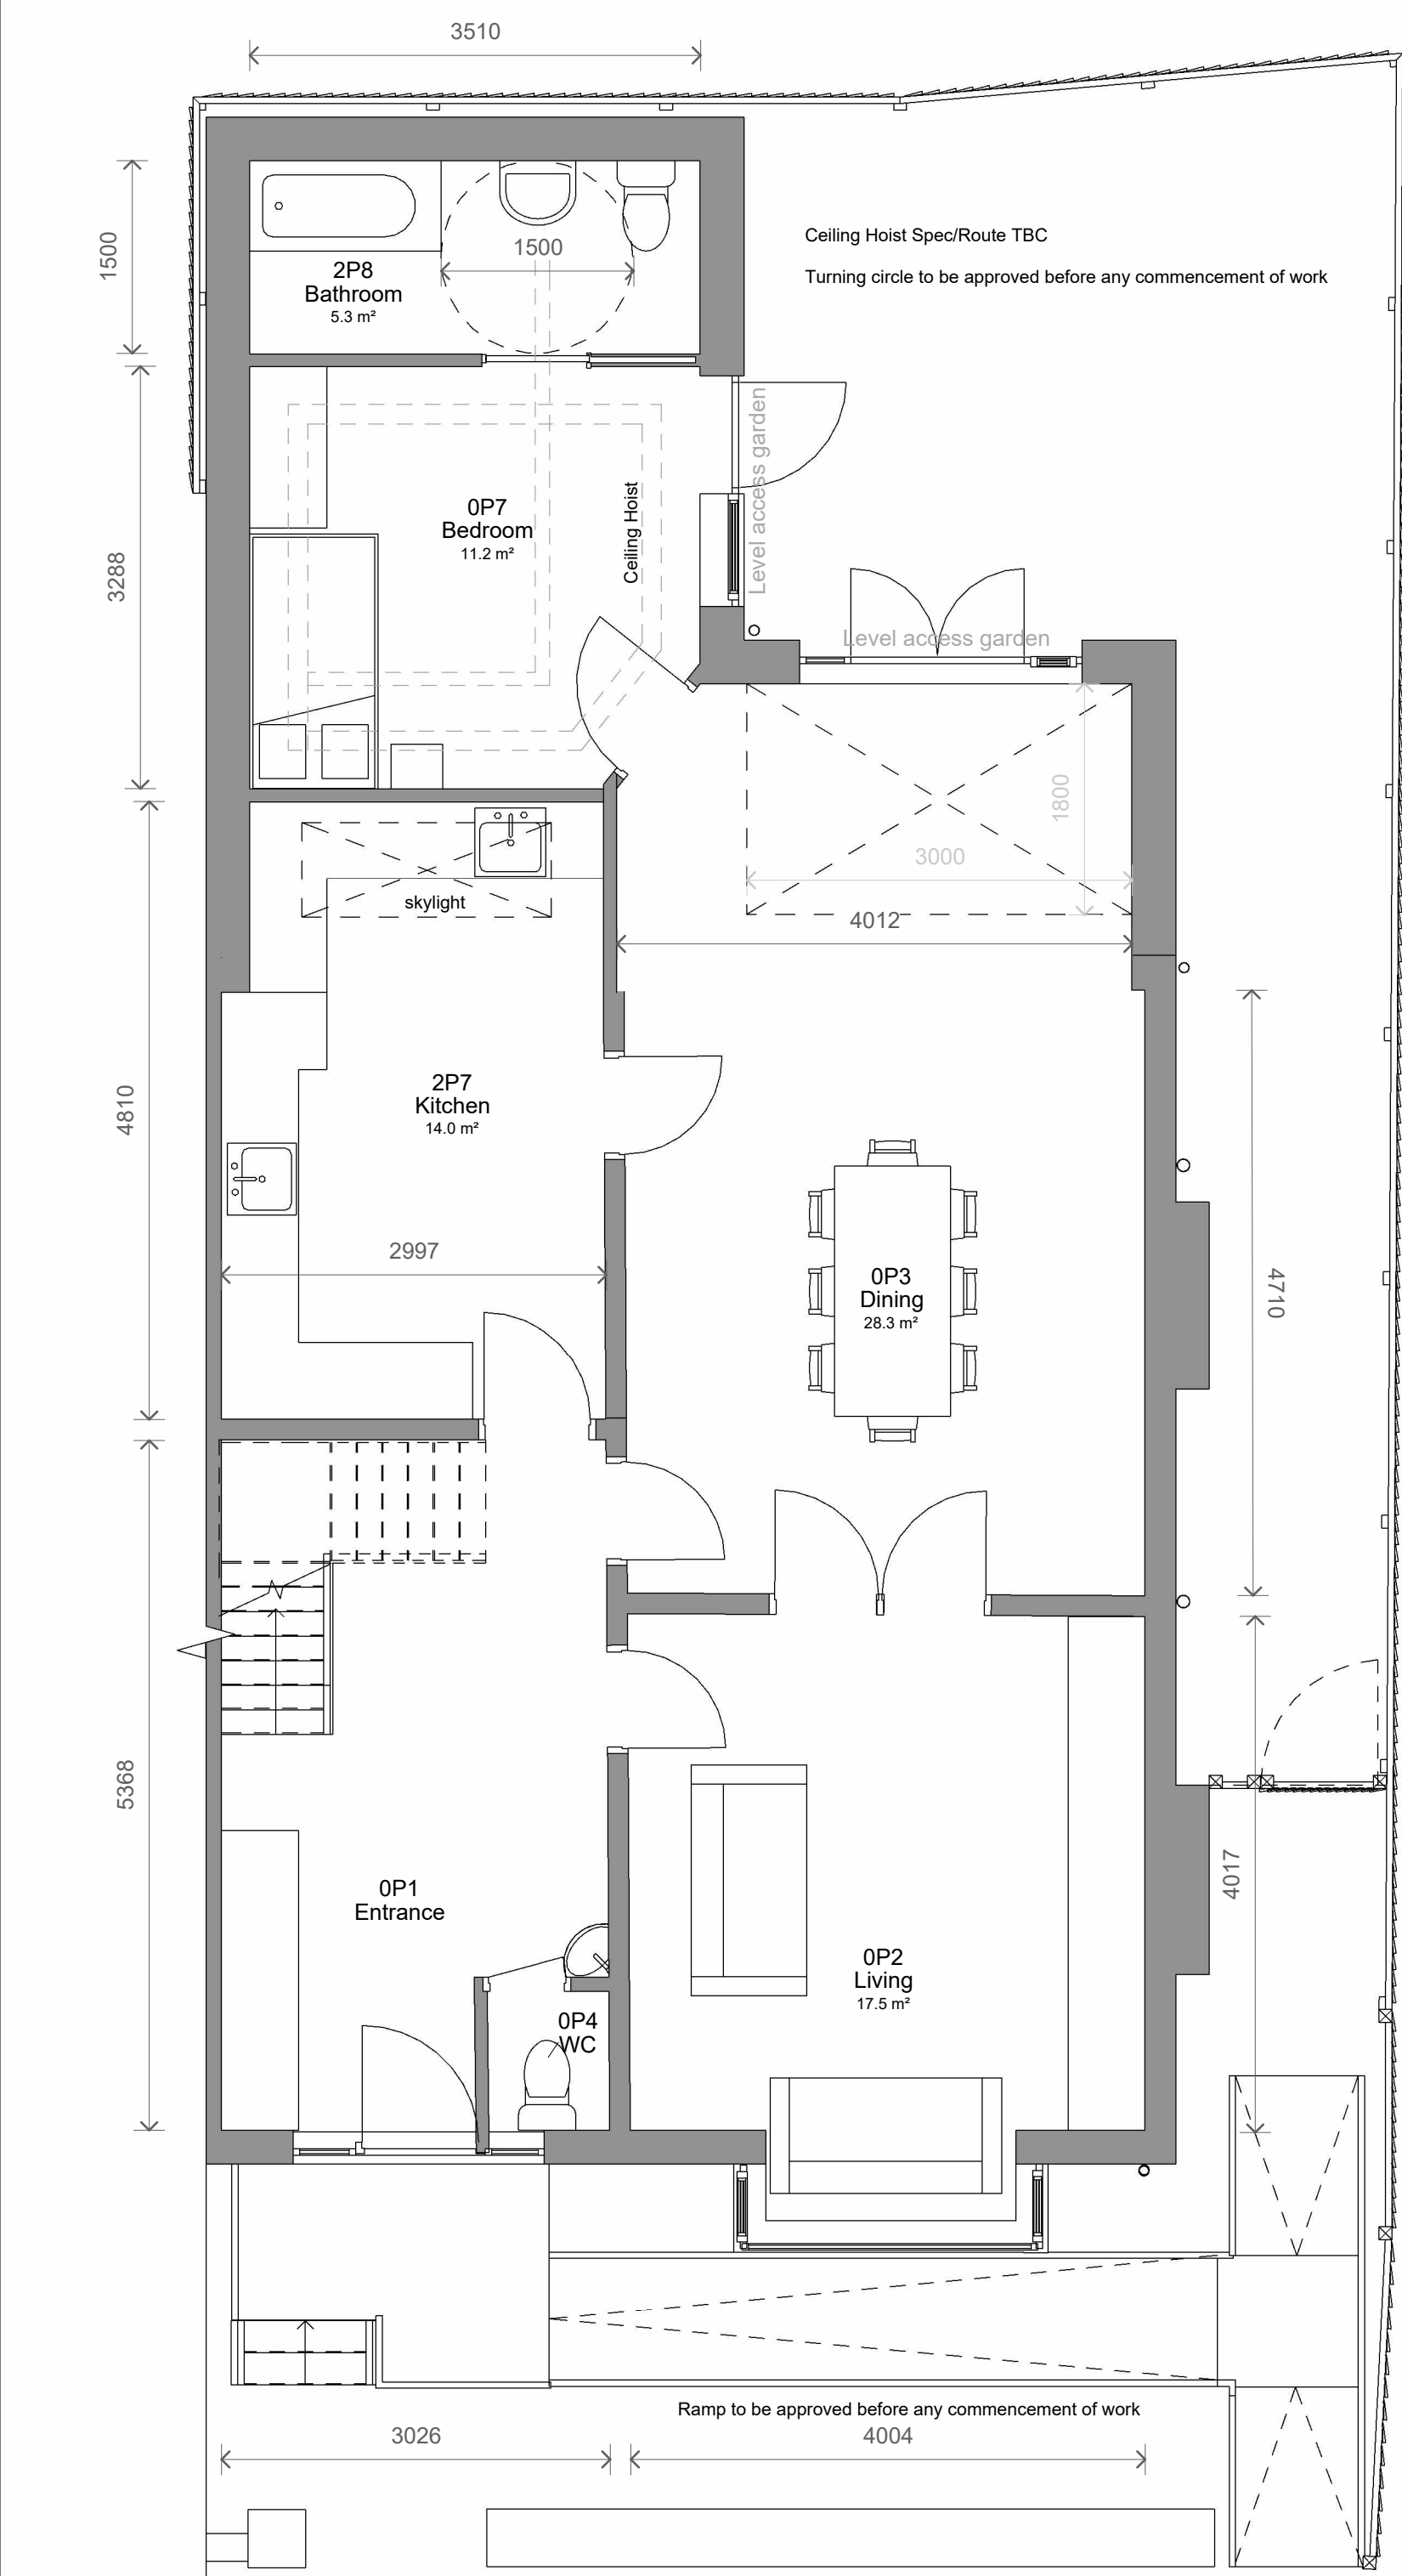


1 Level 0 - Proposed
1 : 50

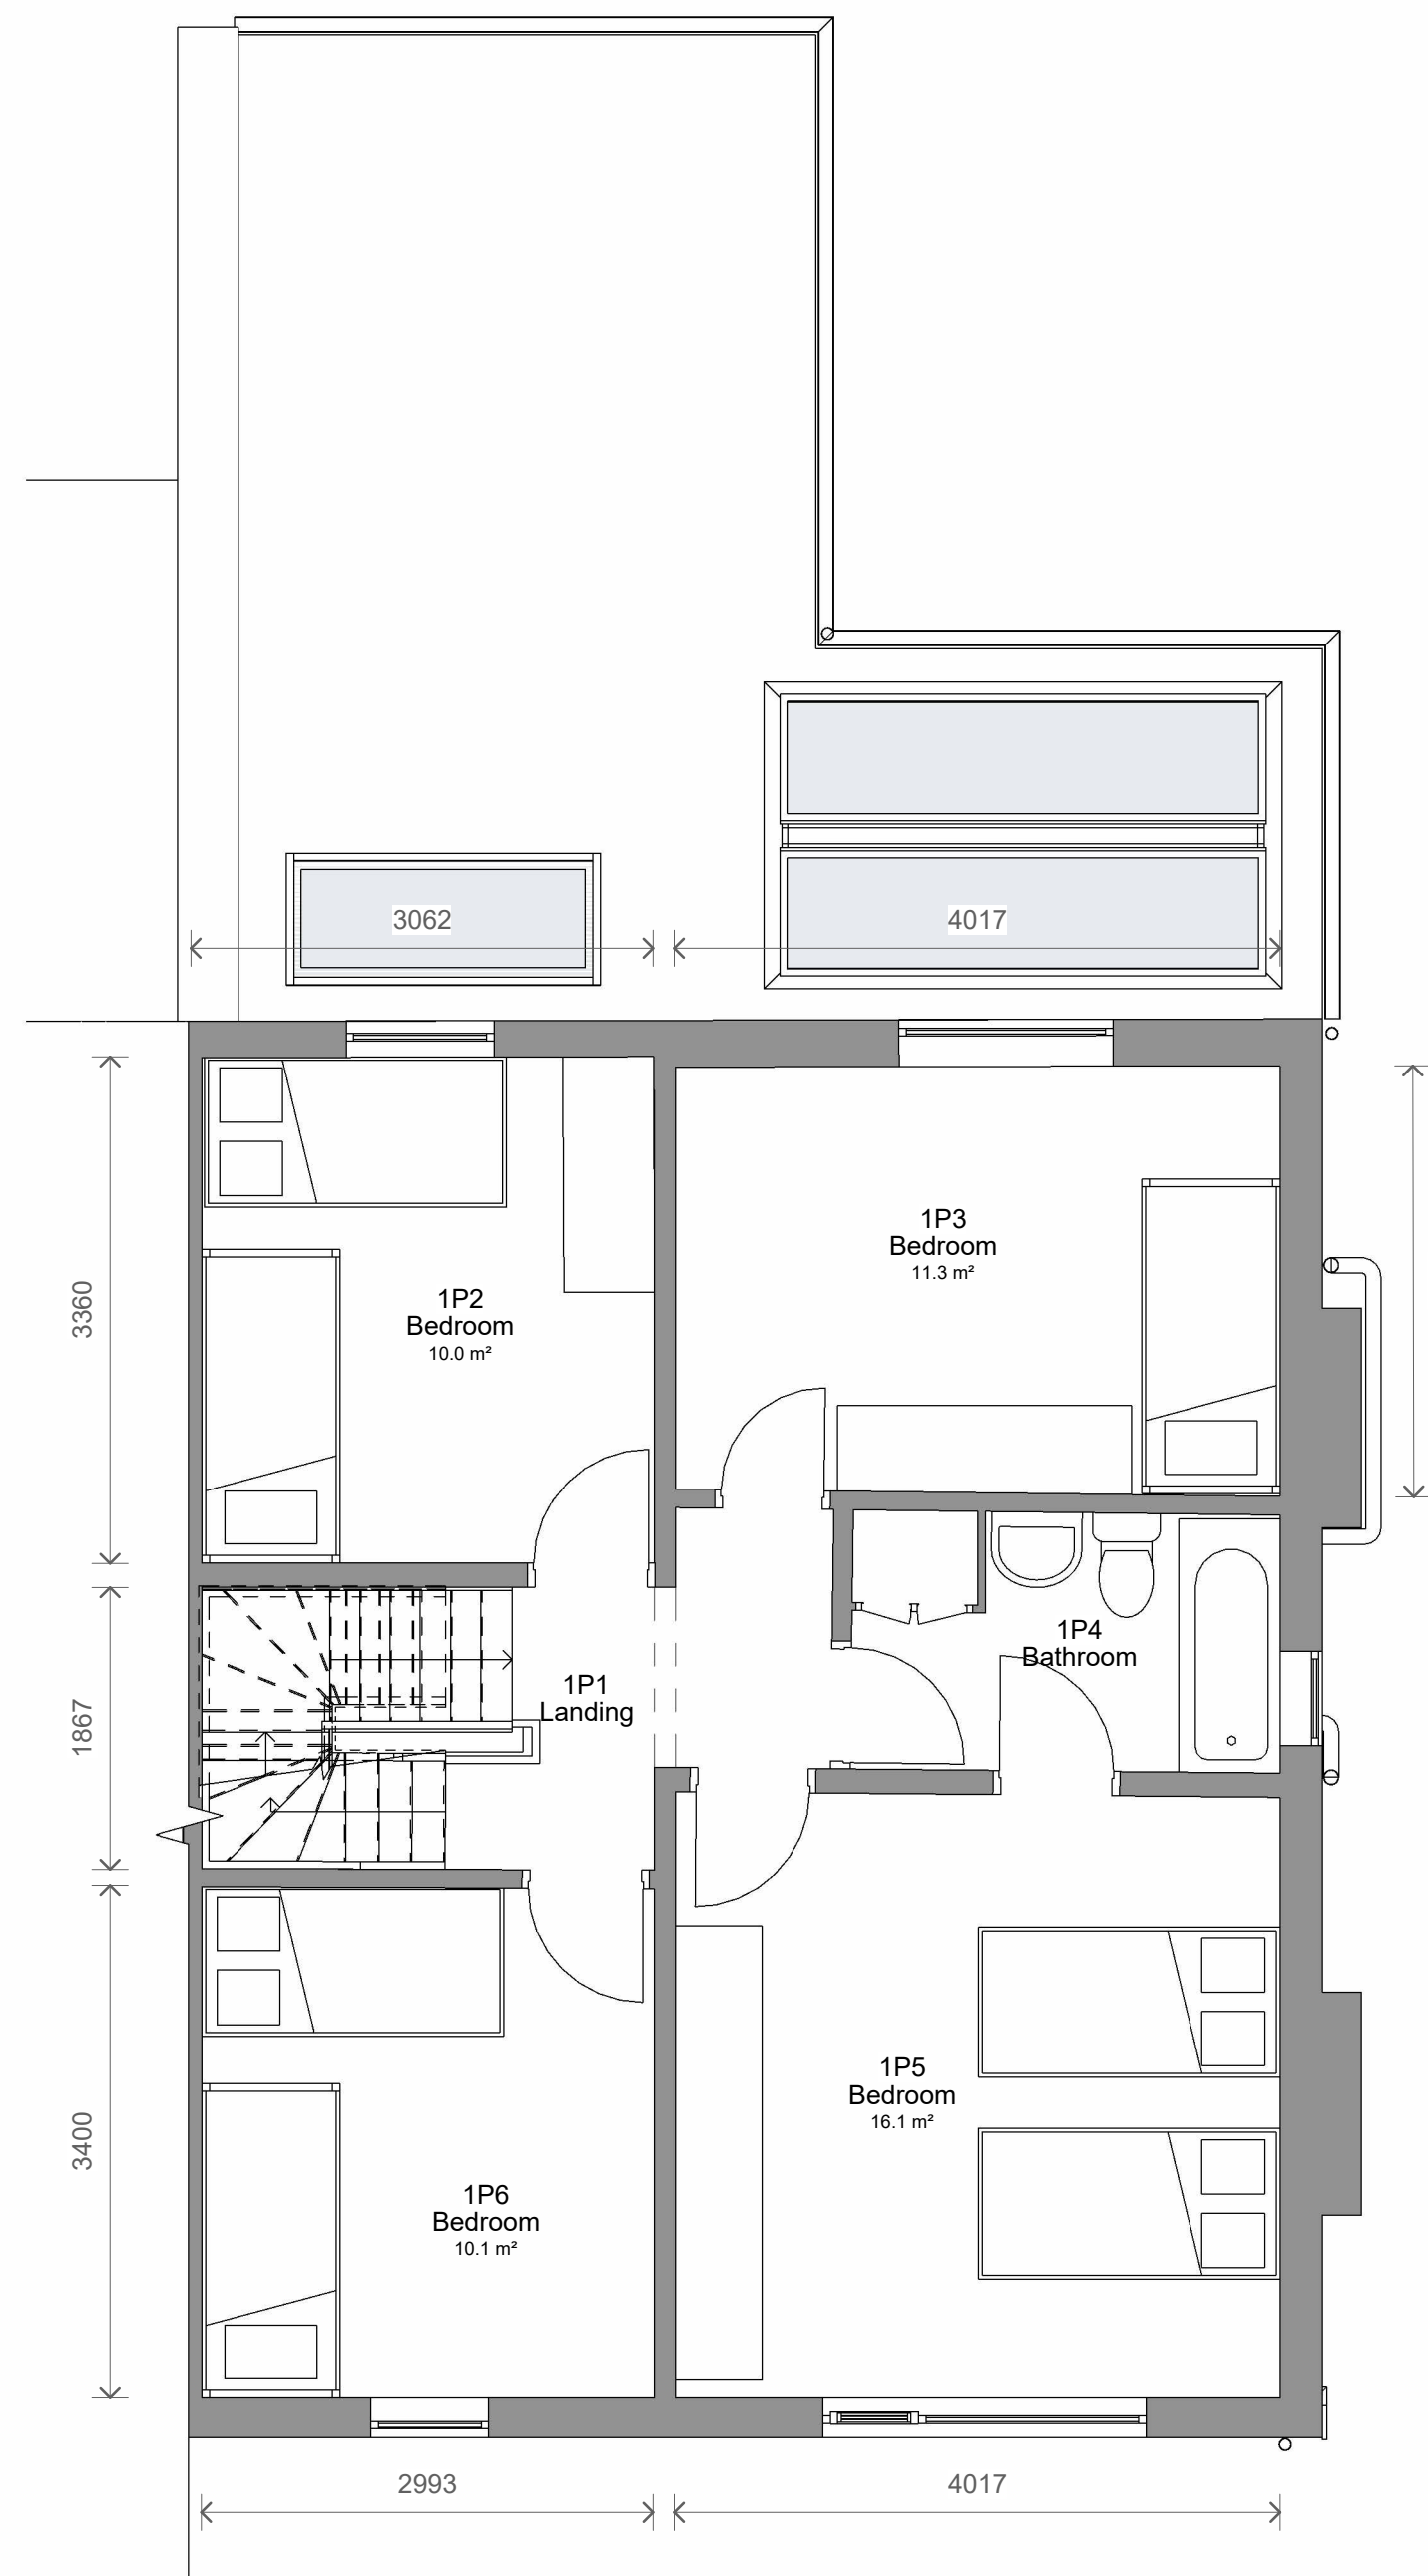


2 Level 1 - Proposed
1 : 50

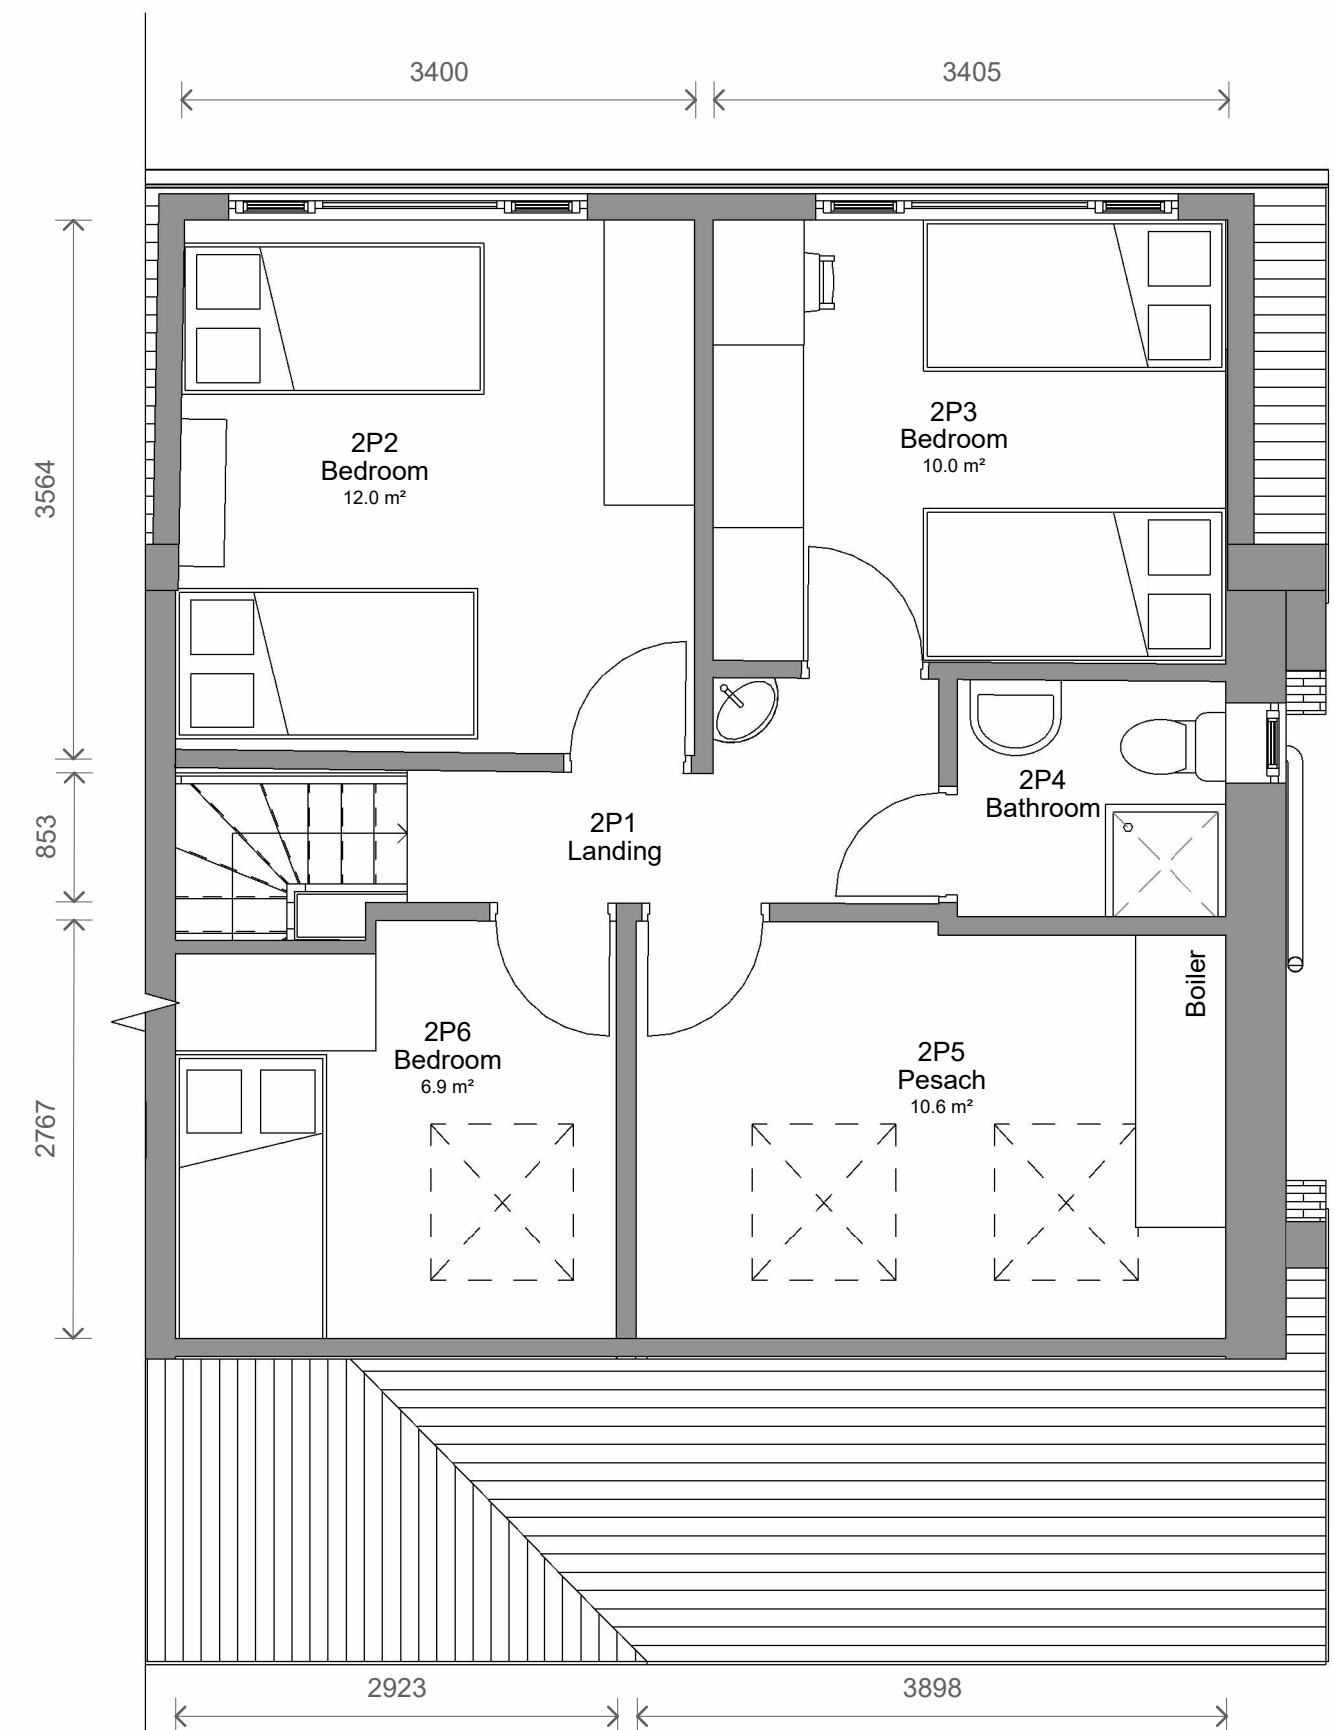


3 Level 2 - Proposed
1 : 50

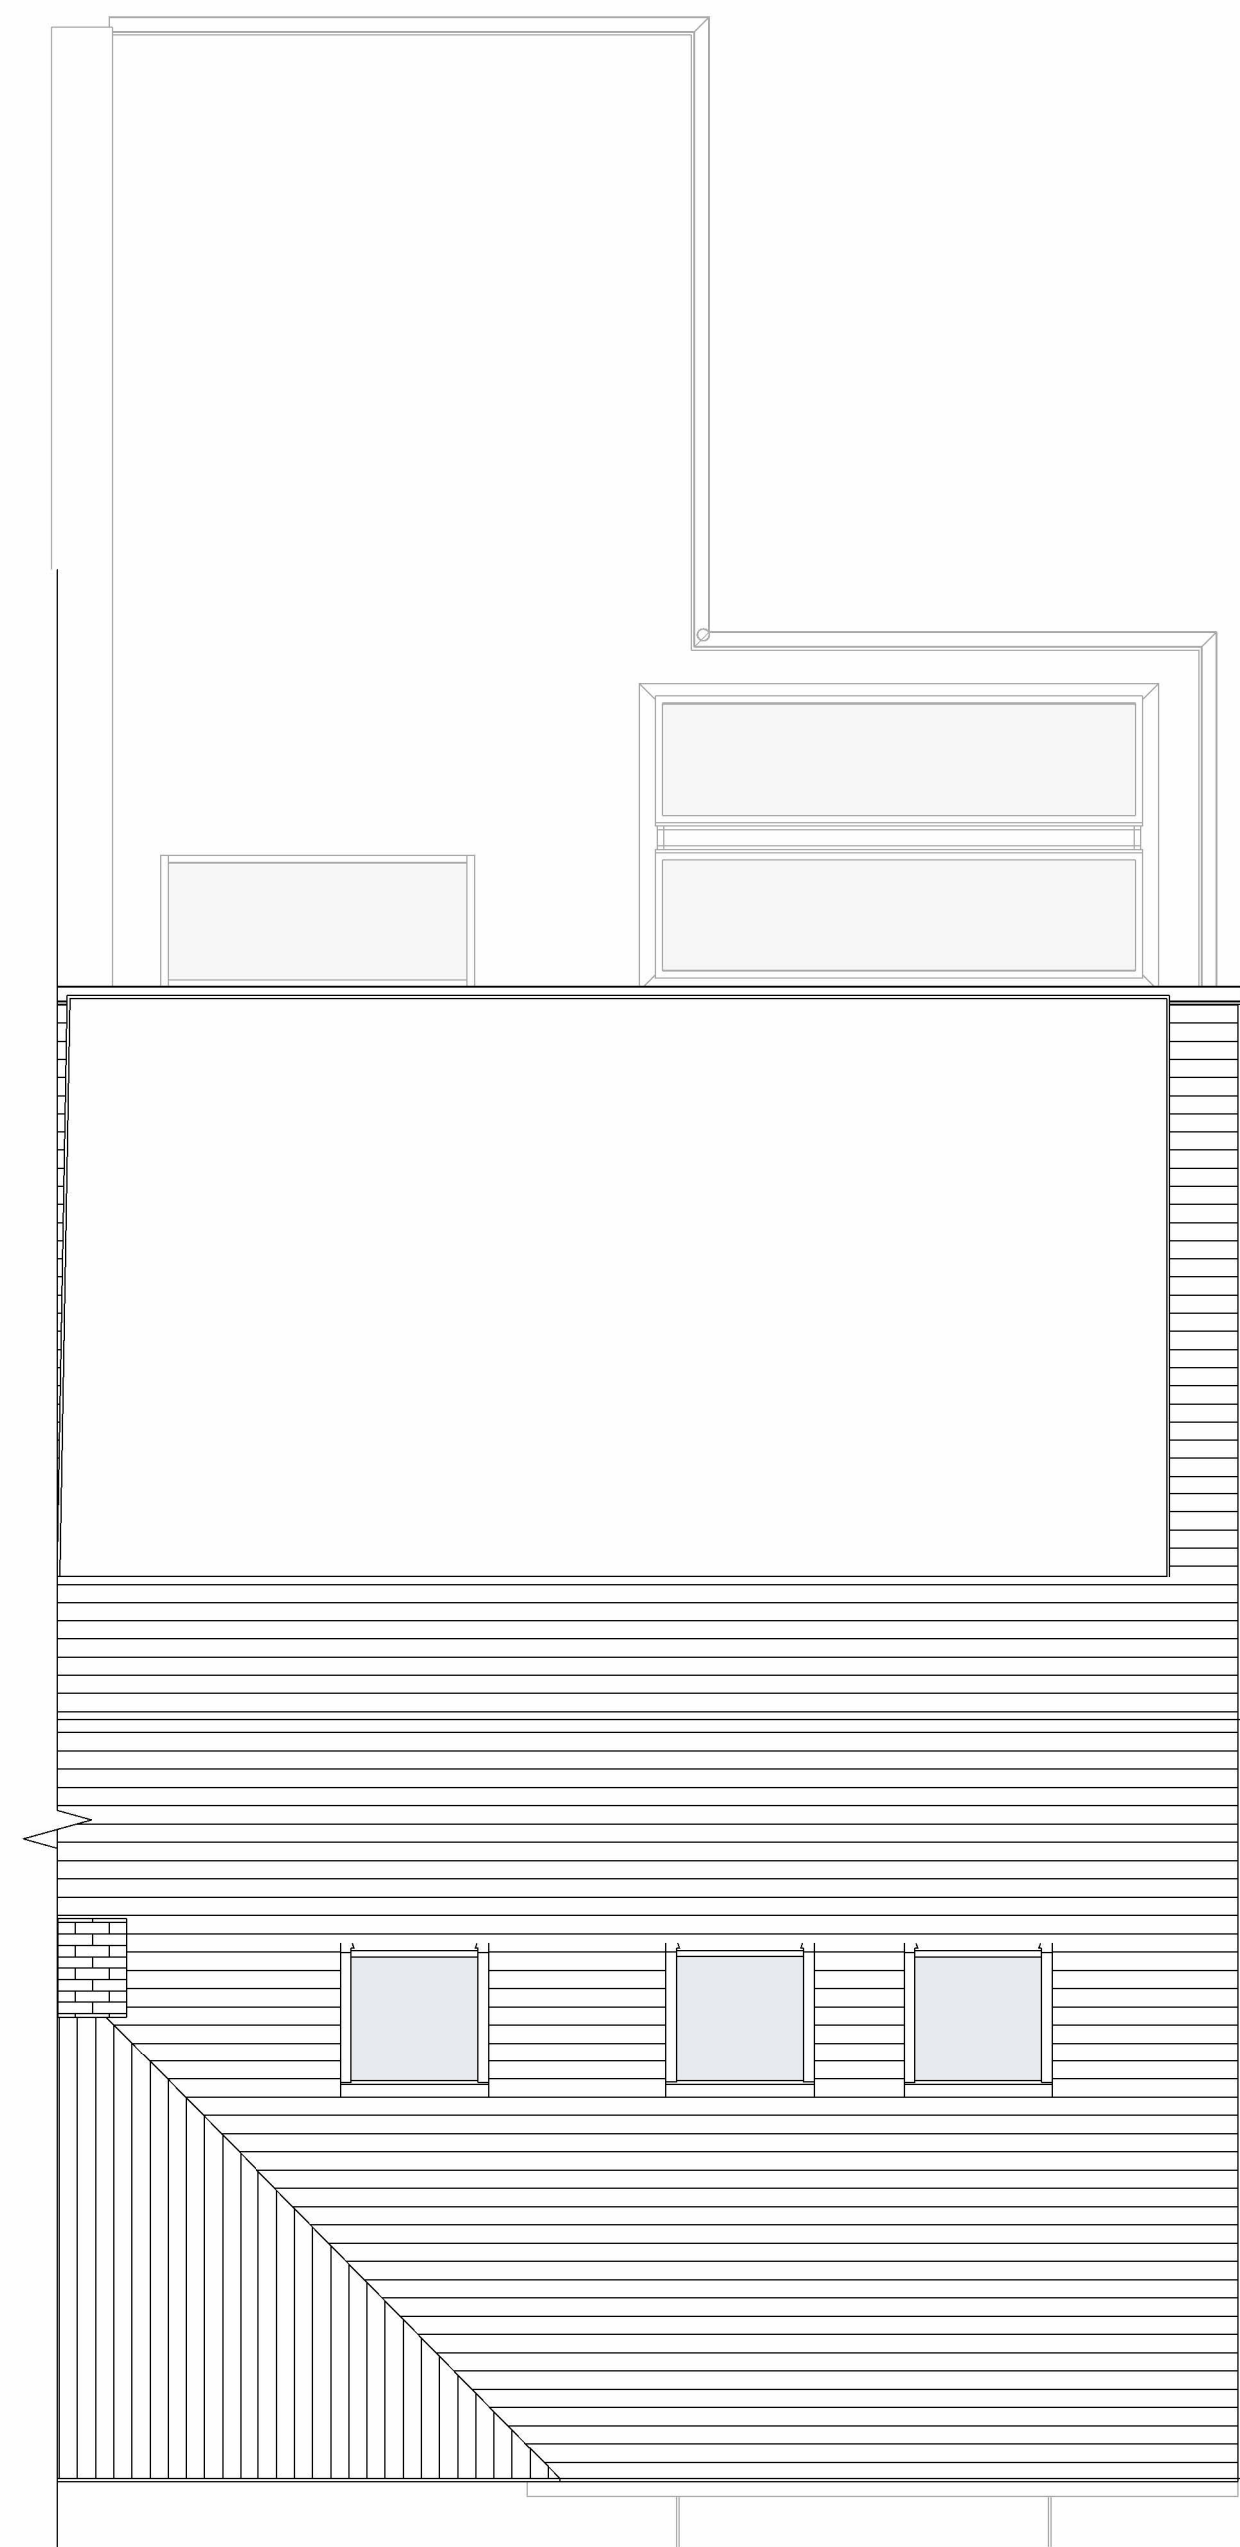


8 Level Roof - Proposed
1 : 50

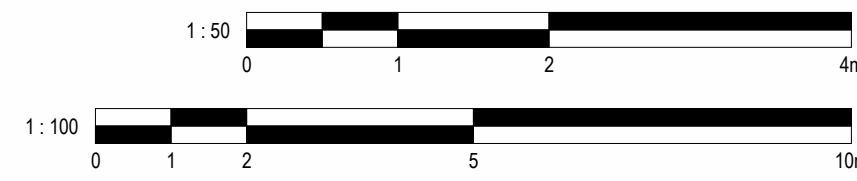

2	Bigger Sukkah	05/08/2026	CB
1	Revised Plans	27/07/2026	CB
No.	Description	Date	Initial

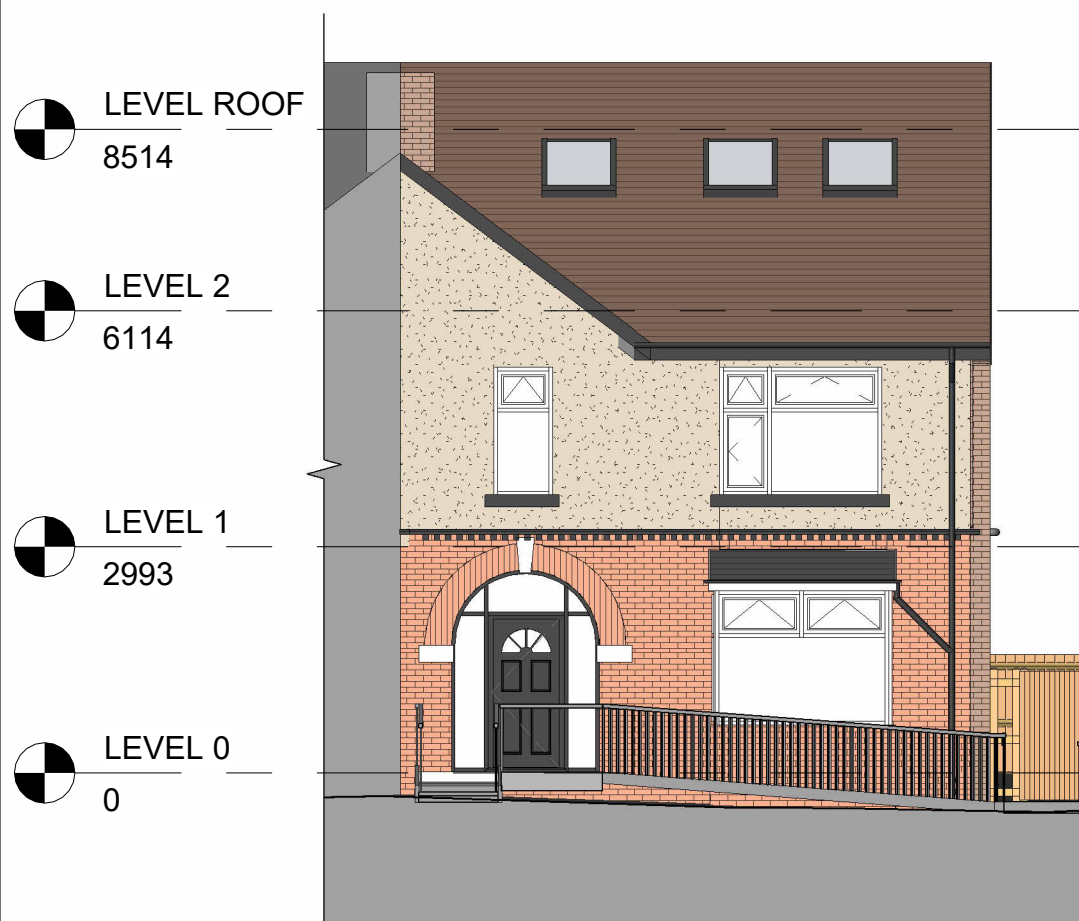


4 Front - Proposed
1 : 100

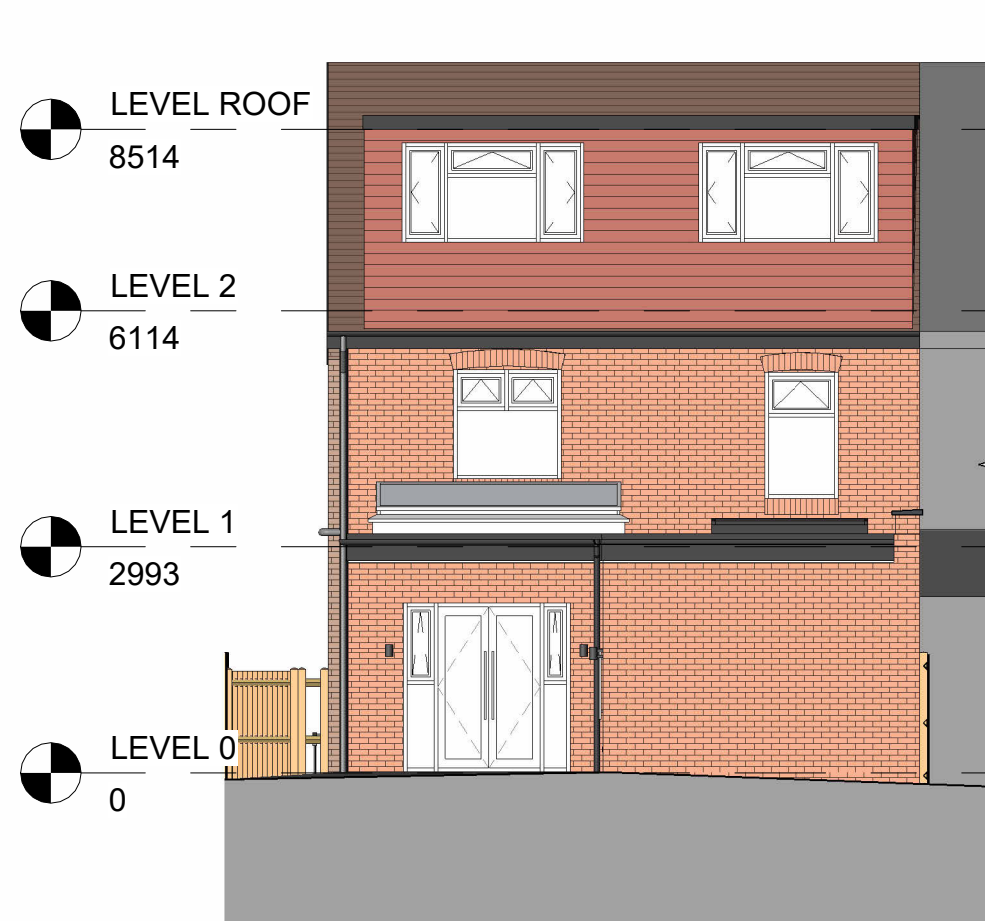

6 Rear - Proposed
1 : 100



7 Right Side - Proposed
1 : 100

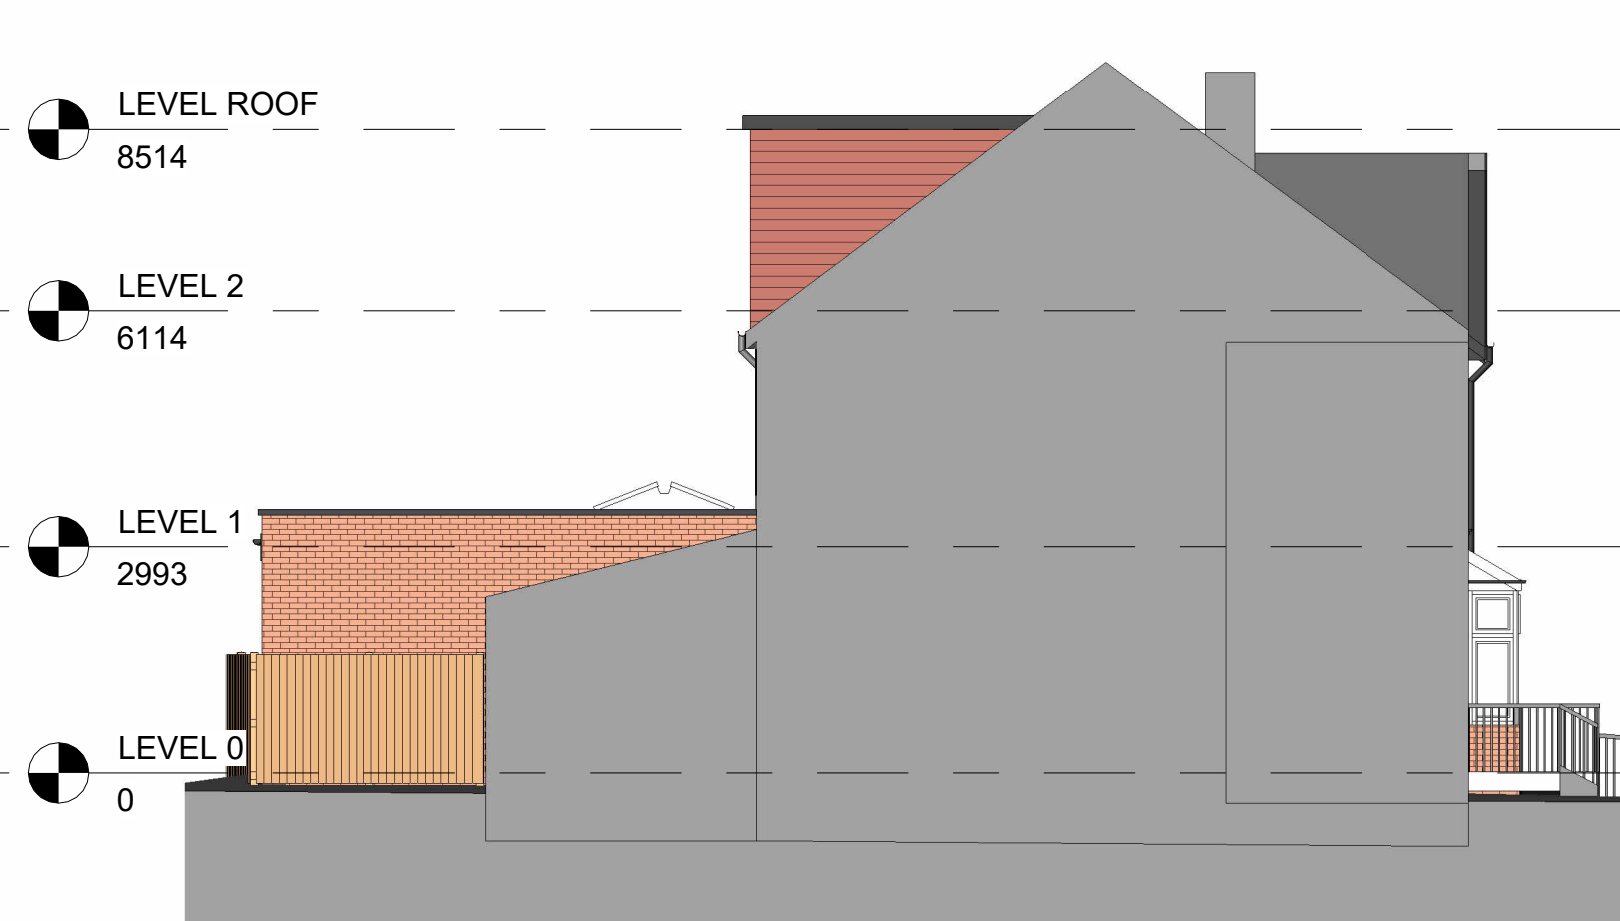

5 Left Side - Proposed
1 : 100

PROJECT		
95 Albert Avenue		
TITLE		
Proposed Plans and Elevations		
STATUS		
DESIGN		
DRAWN BY	DATE	SCALE (@ A1)
CB	16/07/2026	As indicated
PROJECT NUMBER	DRAWING NUMBER	REV
GSS25118.2	003	2
GOLD SKETCH		
S T U D I O S		
www.goldsketch.co.uk info@goldsketch.co.uk 0161 792 9595		
NOTES		
©COPYRIGHT- ALL RIGHTS RESERVED. THIS DRAWING MUST BE APPROVED WITHOUT PRIOR WRITTEN CONSENT. DRAWING TO BE USED FOR THE STATUS INDICATED ONLY. ALL DIMENSIONS AND THE TOLERANCES THEREON SHALL BE IN ACCORDANCE WITH THE REQUIREMENTS OF THE BUILDING REGULATIONS AND THE BUILDING STANDARDS. ALL DIMENSIONS ON THIS DRAWING ARE IN MILLIMETERS UNLESS OTHERWISE STATED.		