




MACCABI, MANCHESTER

PROPOSED KIOSK PLANS AND ELEVATIONS


1:50 at A1 DWG No: PL-09E

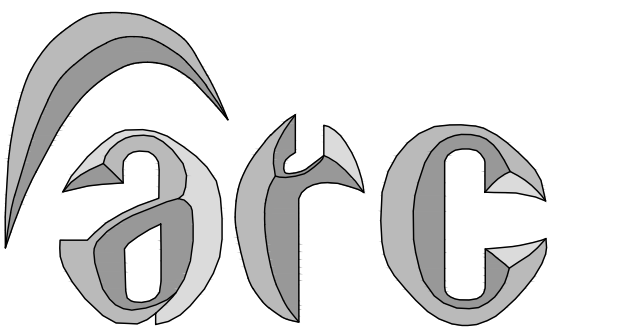



design services limited

26A Victoria Road - Hale -
Altrincham - Cheshire - WA15 9AD
t: 0161 928 4433
w: arcdesignservices.net
e: sales@arcdesignservices.net




All levels and dimensions to be checked on site by contractor prior to commencement. Any variations to be reported to the Arc Design Services Ltd. This drawing is to be read in conjunction with all others relating to the project and all information derived accordingly; any amendments to be reported to the Arc Design Services Ltd. Do not scale from this drawing. Use figured dimensions only. Work shown on this drawing to be carried out in accordance with current British Standards and Codes of Practice.
© Copyright to Arc Design Services Ltd. The information shown on this drawing shall not be reproduced or copied in any form without prior written consent from Arc Design Services Ltd.

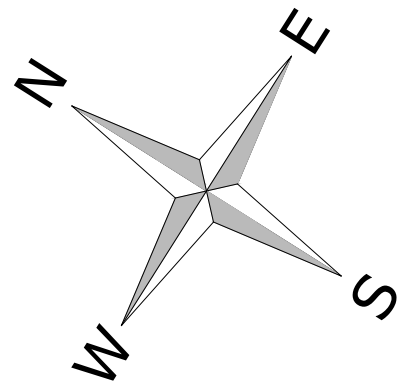

KIOSK MATERIALS SCHEDULE	
①	Aluminium powder coated glazed doors and side screens - colour dark grey
②	Aluminium powder coated purgola feature - colour dark grey
③	Insulated modular wall panels with steel frame and wood effect fibre cement cladding
④	Aluminium powder coated windows - colour dark grey
⑤	Aluminium powder coated veranda with louvred roof
⑥	Aluminium powder coated canopy structure - colour dark grey
⑦	Signage in branded colours
⑧	Insulated Roof panel - colour dark grey


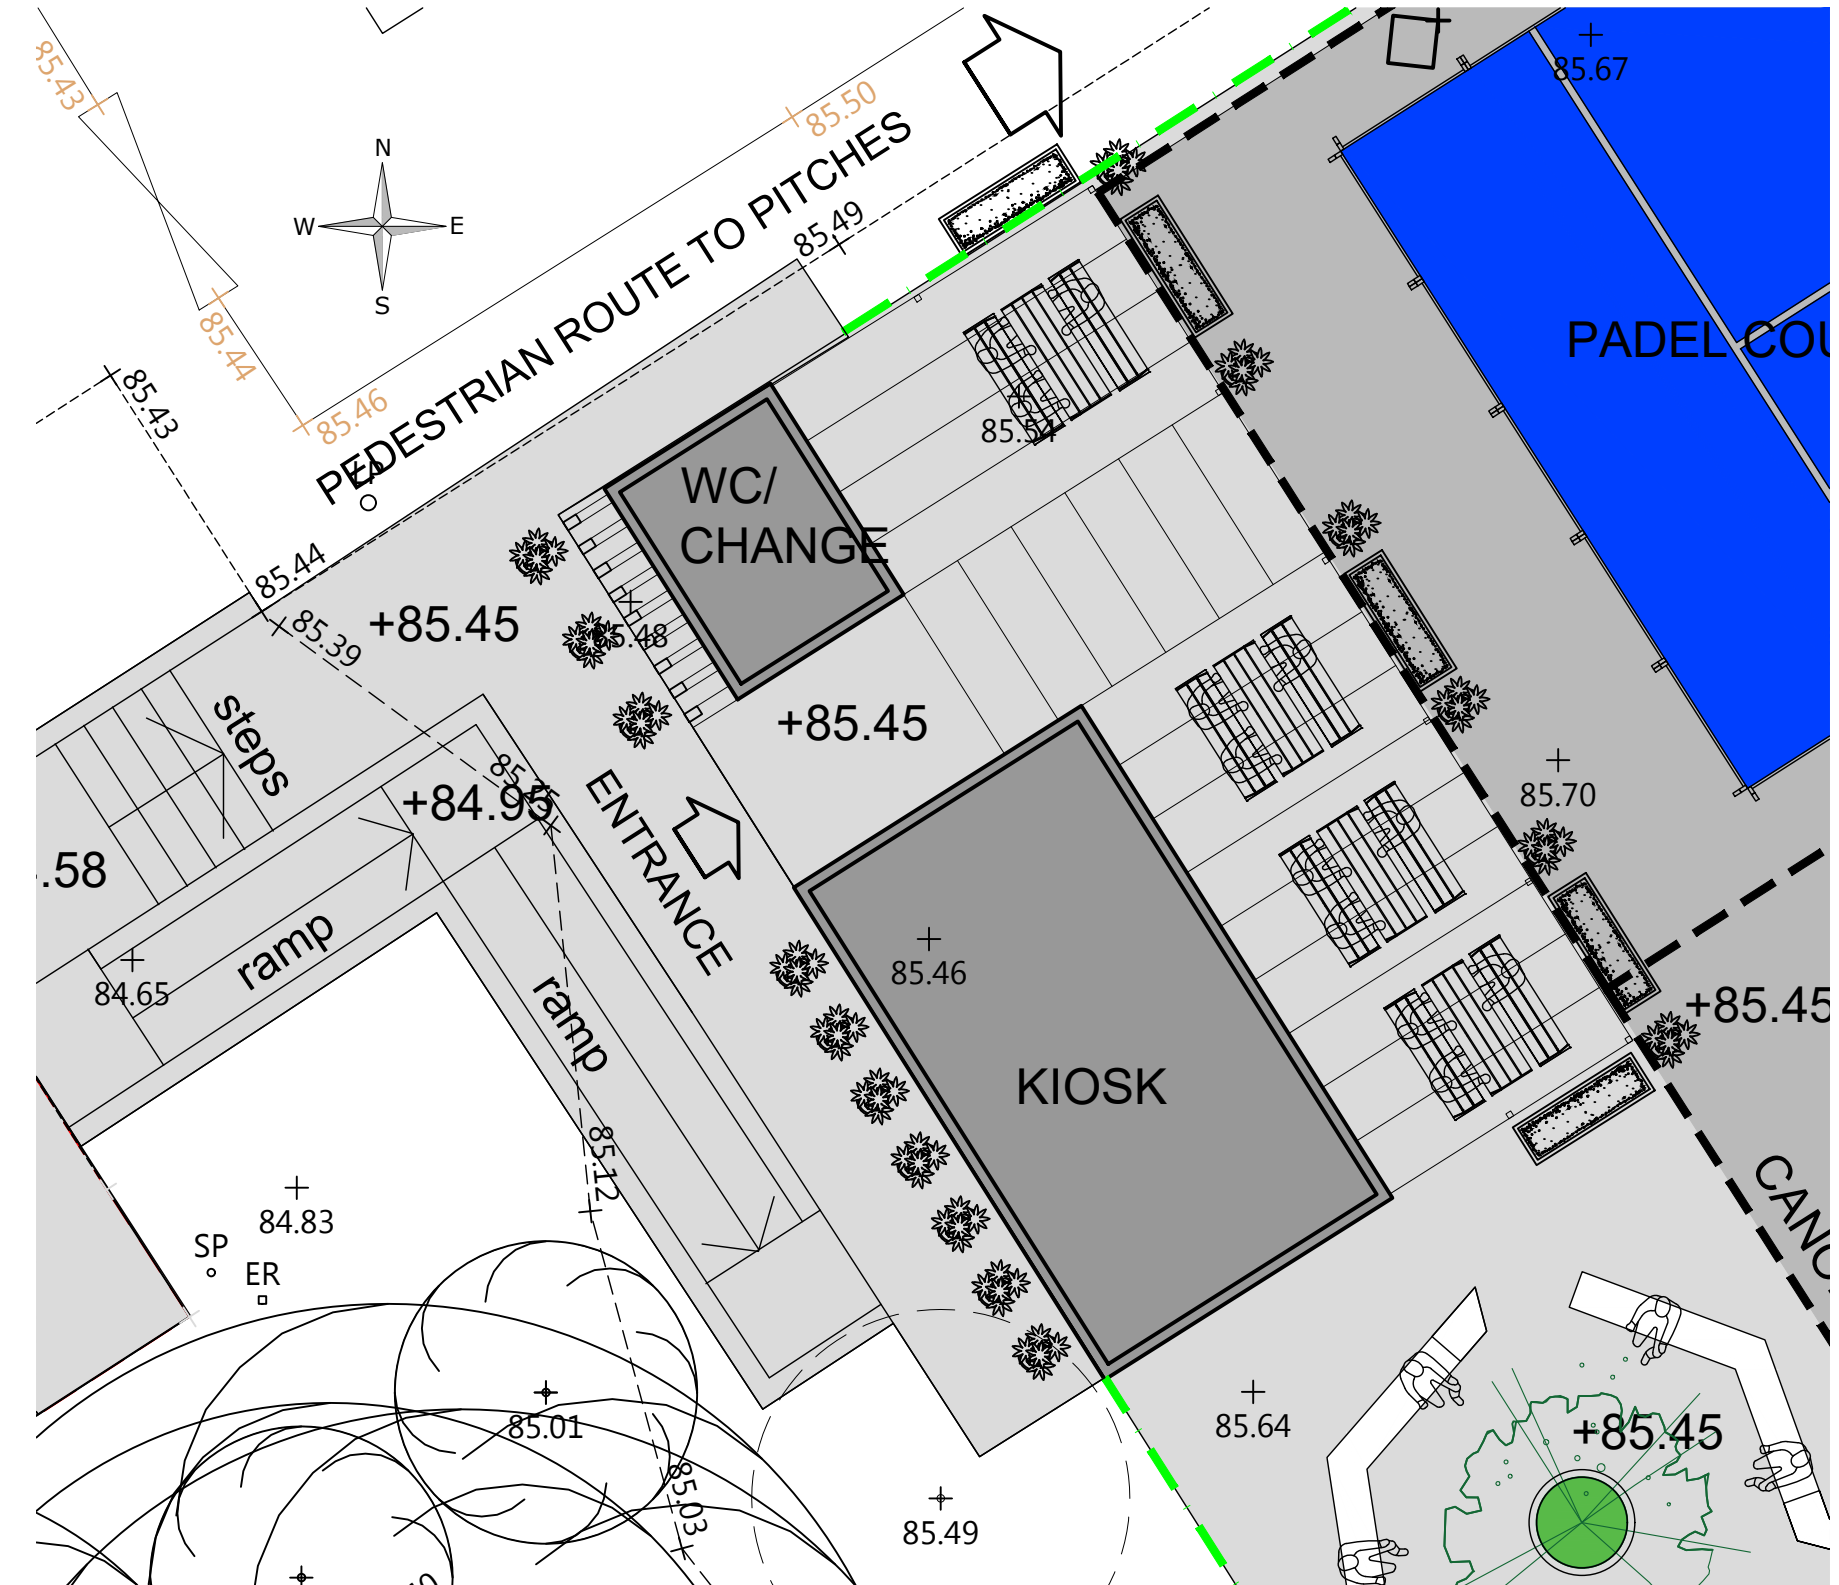
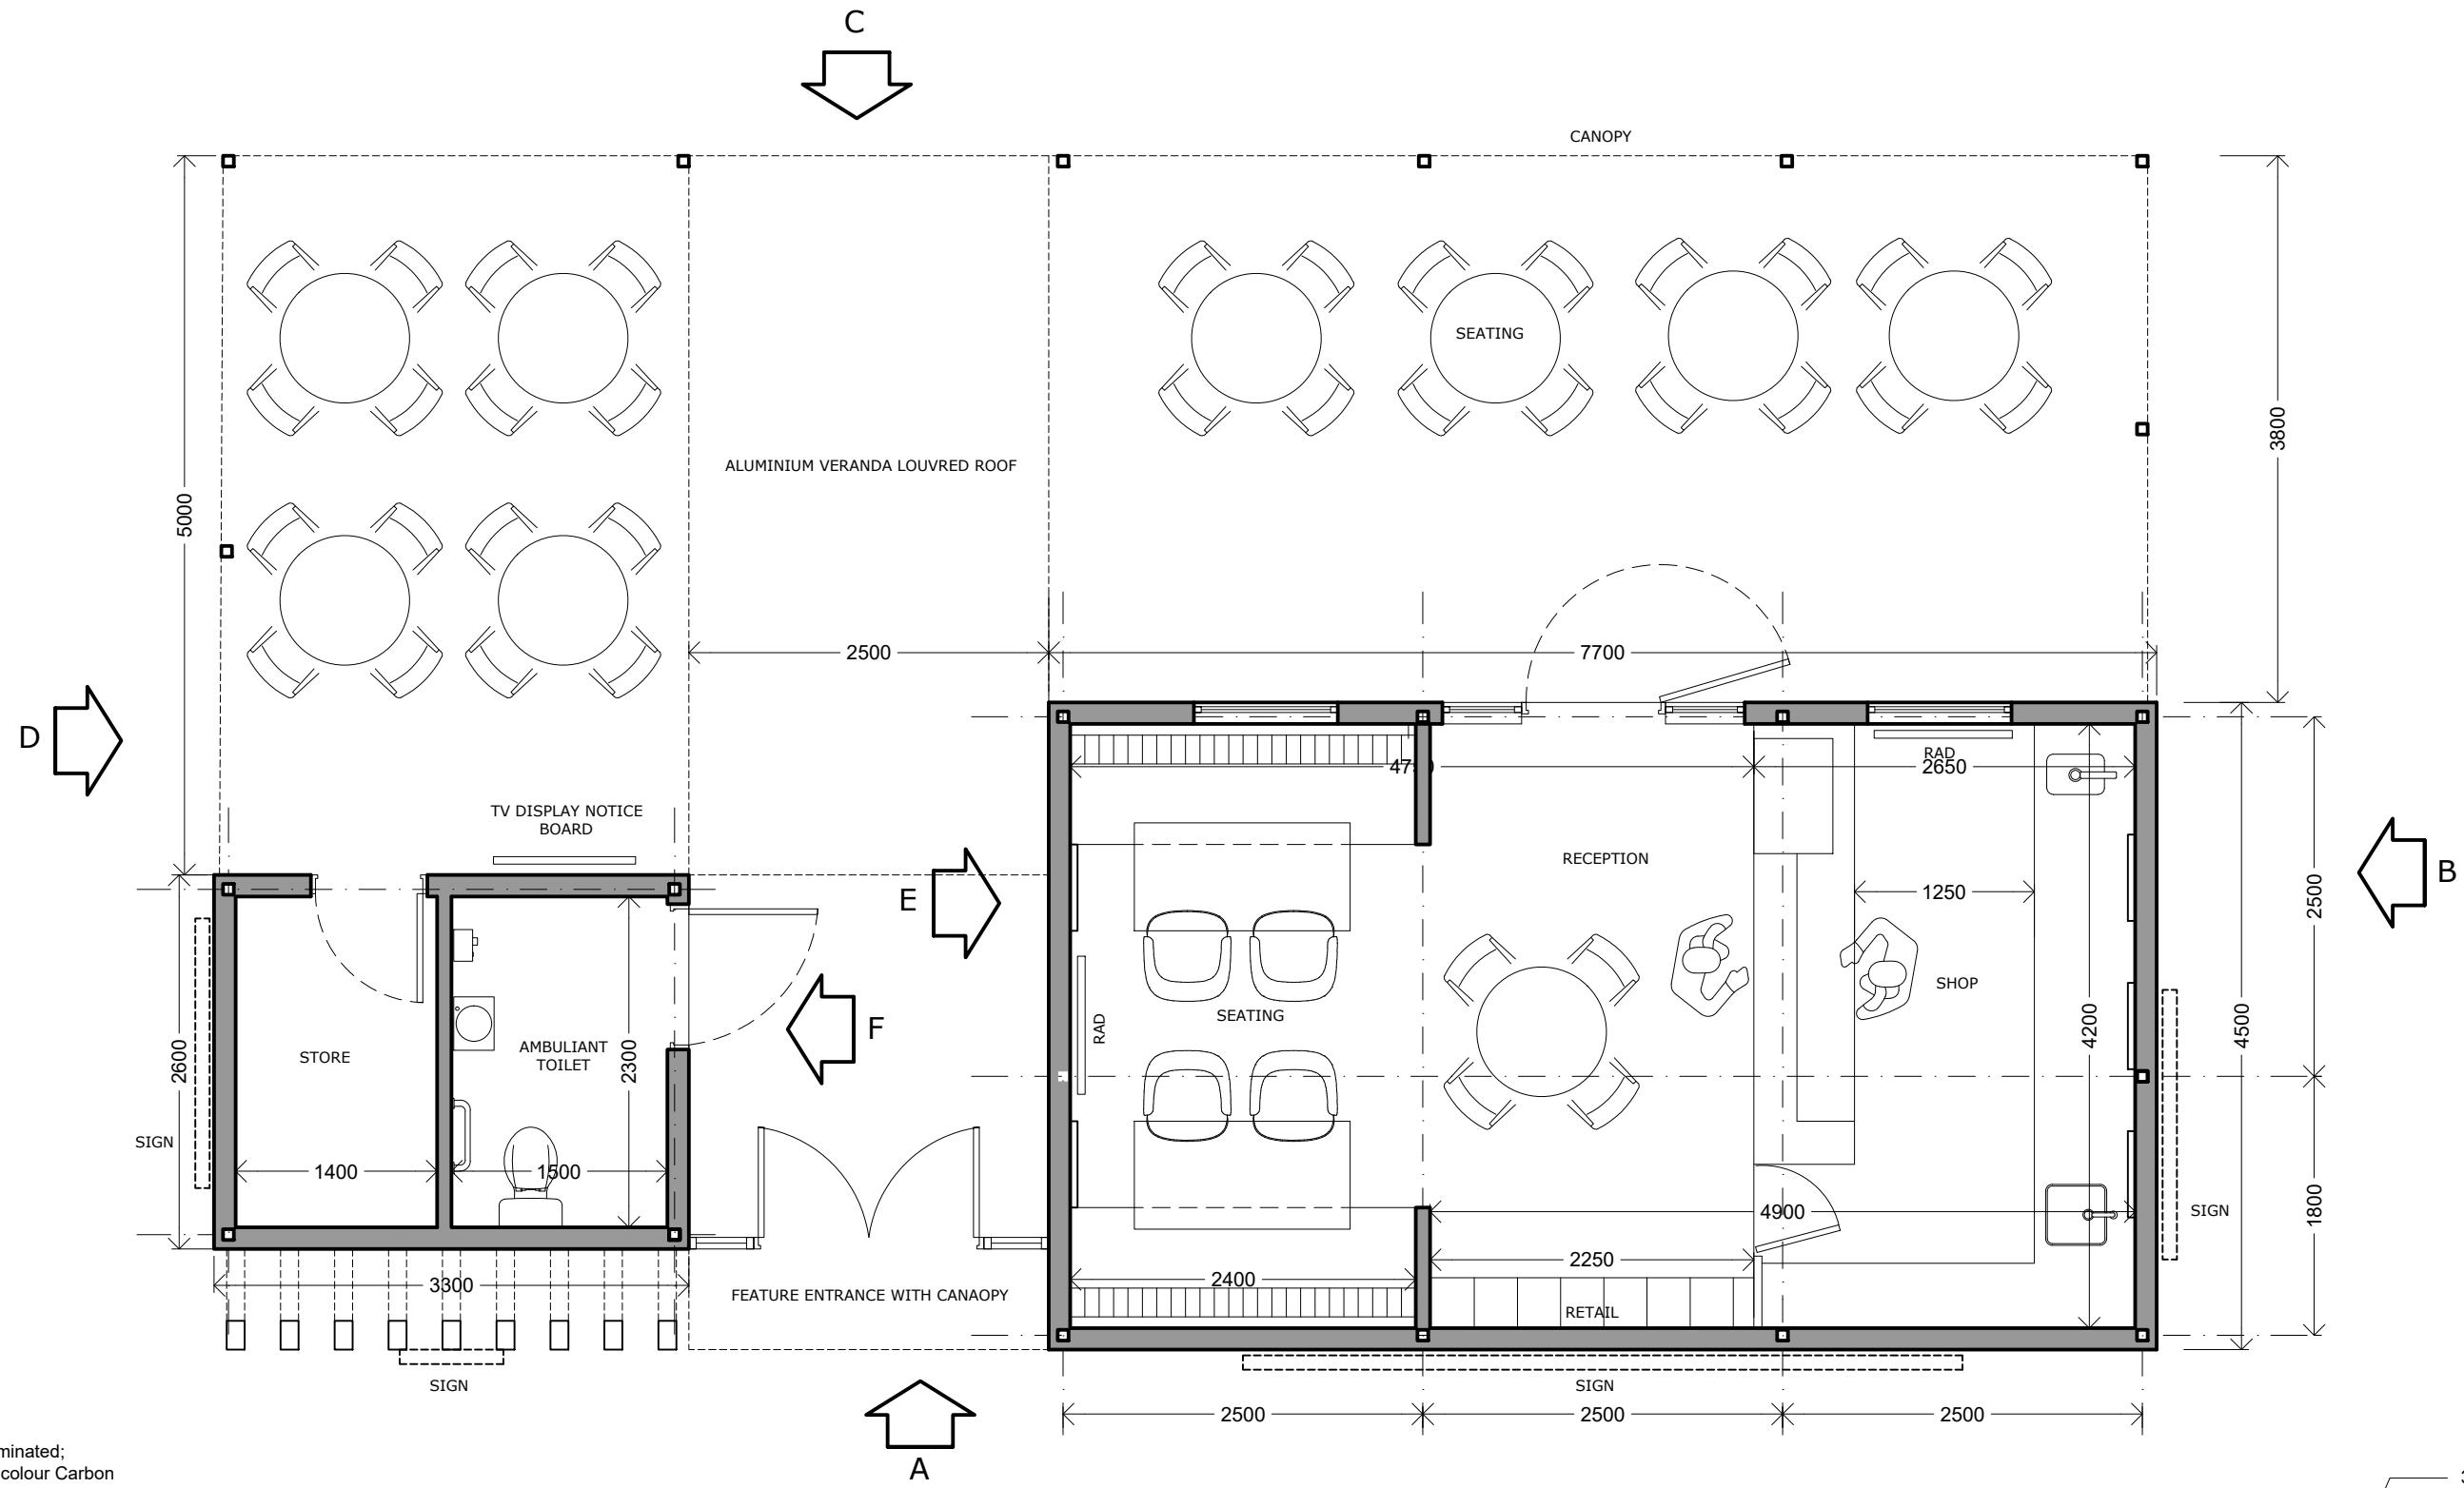


PROPOSED PAN OF KIOSKS - 1:100

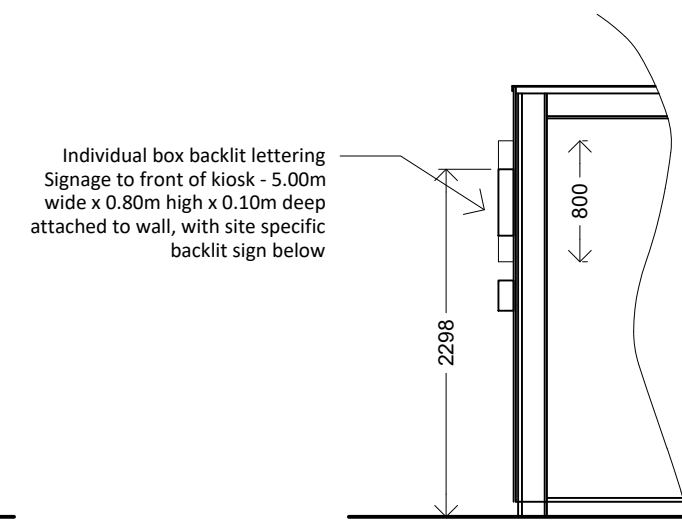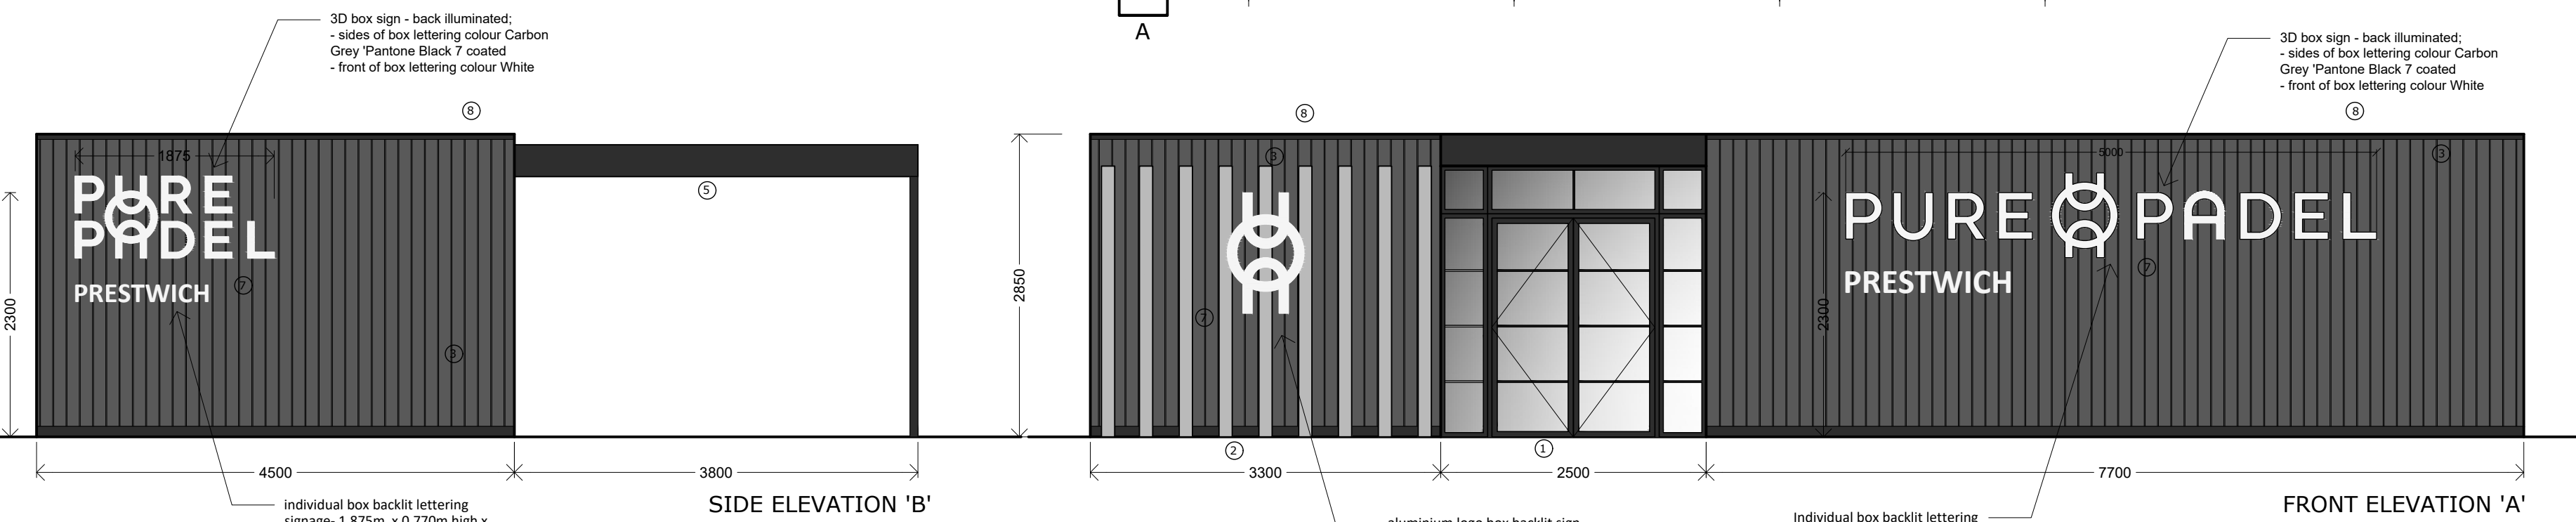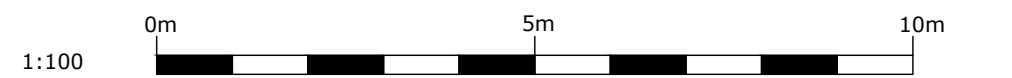

SECTION THROUGH SIGNAGE ON KIOSK

Max illuminance levels of proposed signage - 500cdm2

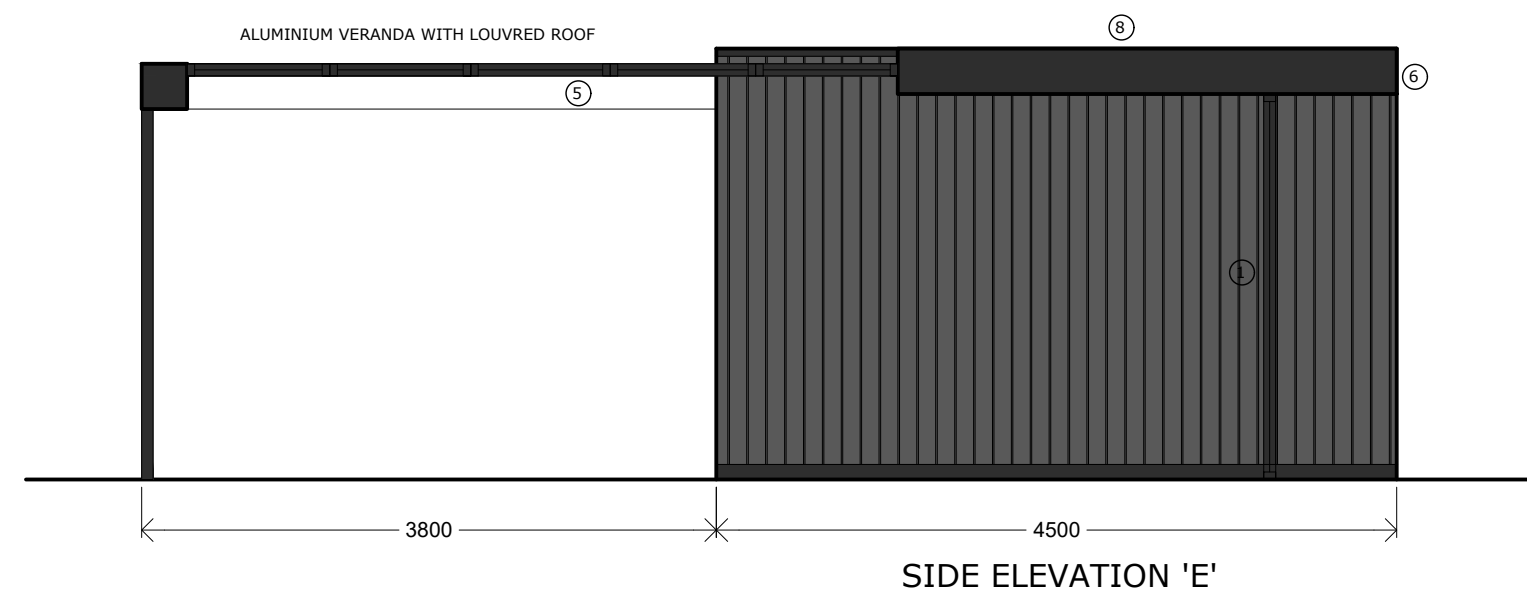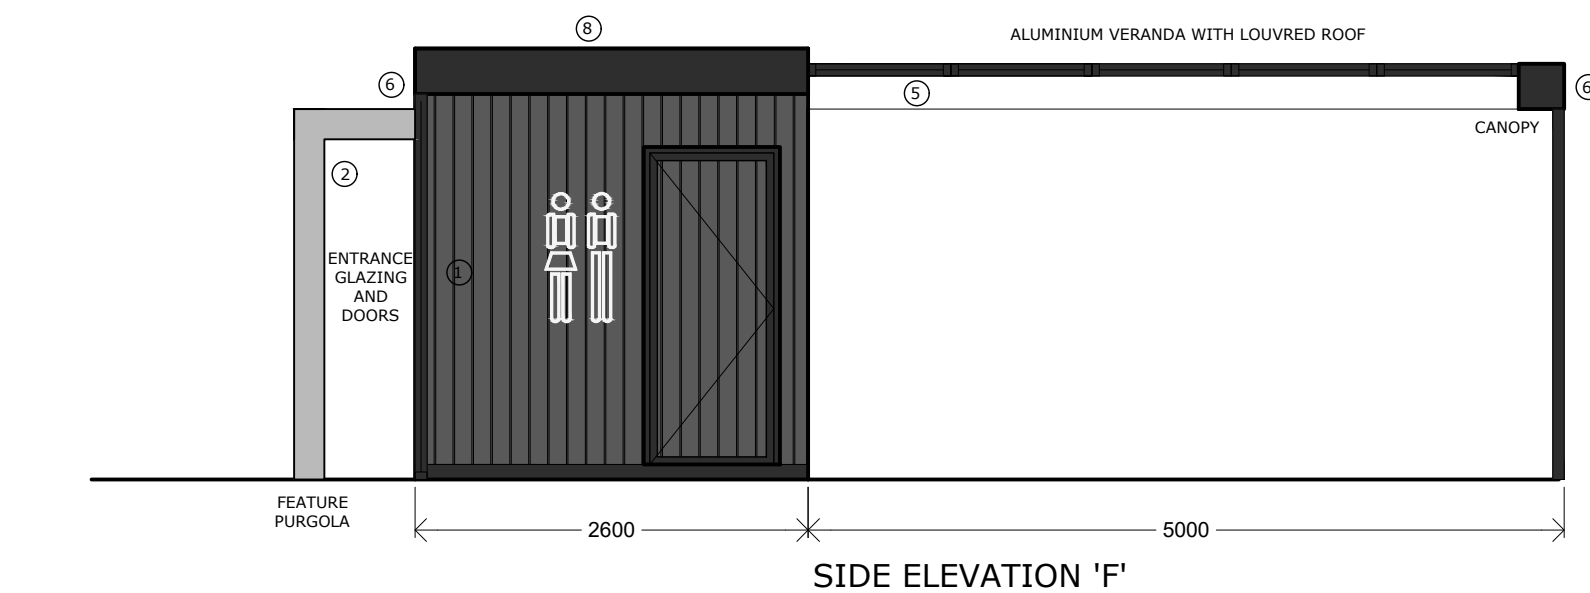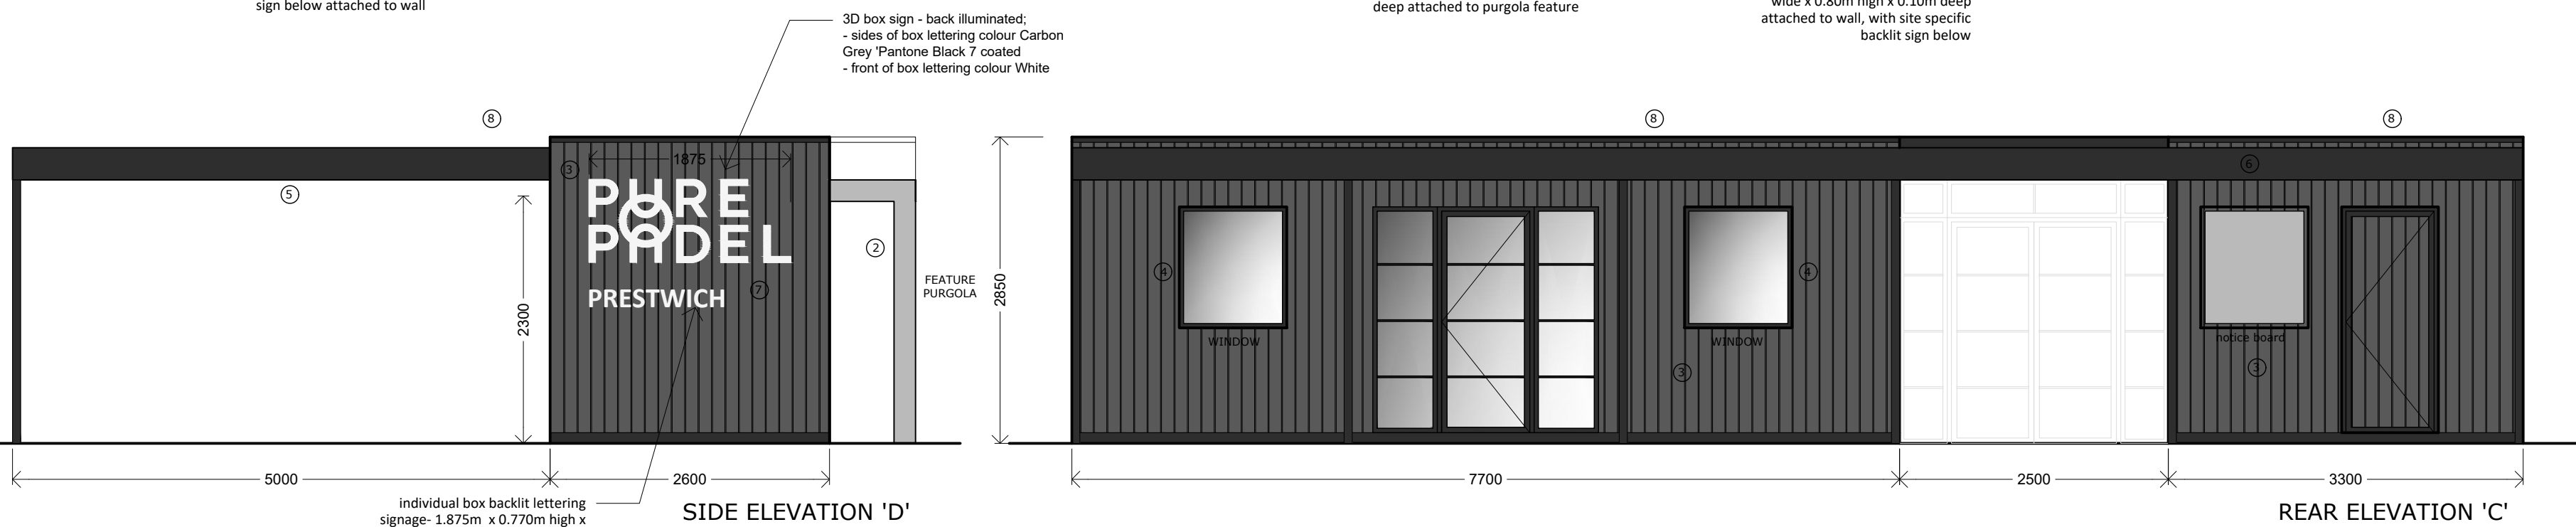

1:50

