

NOTES

- All dimensions and levels are to be checked on site.
- Any discrepancies are to be reported to the architect before any work commences.
- This drawing shall not be scaled to ascertain any dimensions. Work to figured dims only.
- This drawing shall not be reproduced without express written permission from AEW.
- Title overlay drawings and ownership boundaries are produced using all reasonable endeavours. AEW cannot be responsible for the accuracy or scale discrepancy of base plans supplied to them.
- All works are to be undertaken in accordance with Building Regulations and the latest British Standards.
- All proprietary materials and products are to be used strictly in accordance with the manufacturers recommendations.

CDM 2015

Client notified of duties: **At Design Workshops**
Principal Designer: **CSS**


Unless noted below, all known hazards have been highlighted on the drawing:

- Drawing Based on AEW Architecture, Drawing No. 6740_AEW_0671_0001 revA dated 17/10/2018 and OS Pro map.
- Scale for planning purposes only.
- Extent of McDonald's Demise Indicated:

- Application Boundary Indicated:


Notes:

All drawings to be read in conjunction with all other drawings as noted on issue sheet.

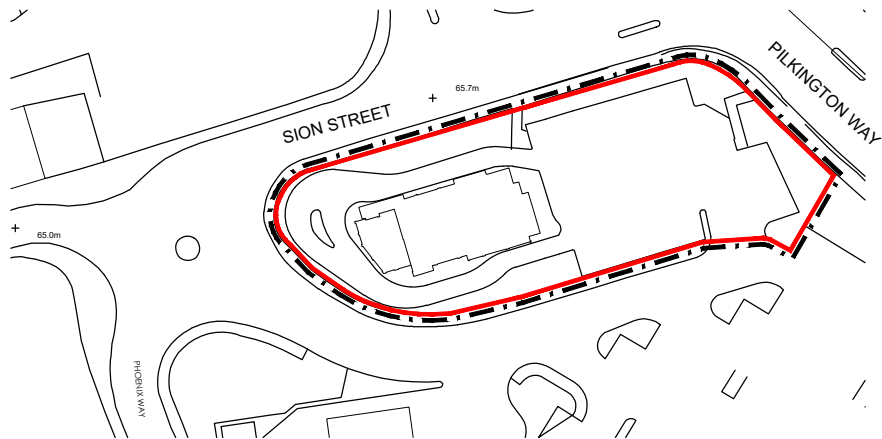

0 10 20 30 40 50m



Scale 1:1250

LOCATION PLAN

- 03/03/2022 HL DP
INITIAL ISSUE

REV Date Drawn by: - Checked by: -

Status Purpose of Issue
S2 For Information

drawing stage **PLANNING**

client

McDonald's Restaurants Ltd

project store

**RIVERSIDE RETAIL PARK
RADCLIFFE 0983**

drawing title

LOCATION PLAN

date 22/02/2022 drawn HL
scale@A4 1:1250 checked AB

PLANNING

Rev

Job No

12626_AEW_0983_0001

aew architects
0161 214 4370
www.aewarchitects.com

