





existing Inner left hand elevation of rear outriggers



existing rear elevation

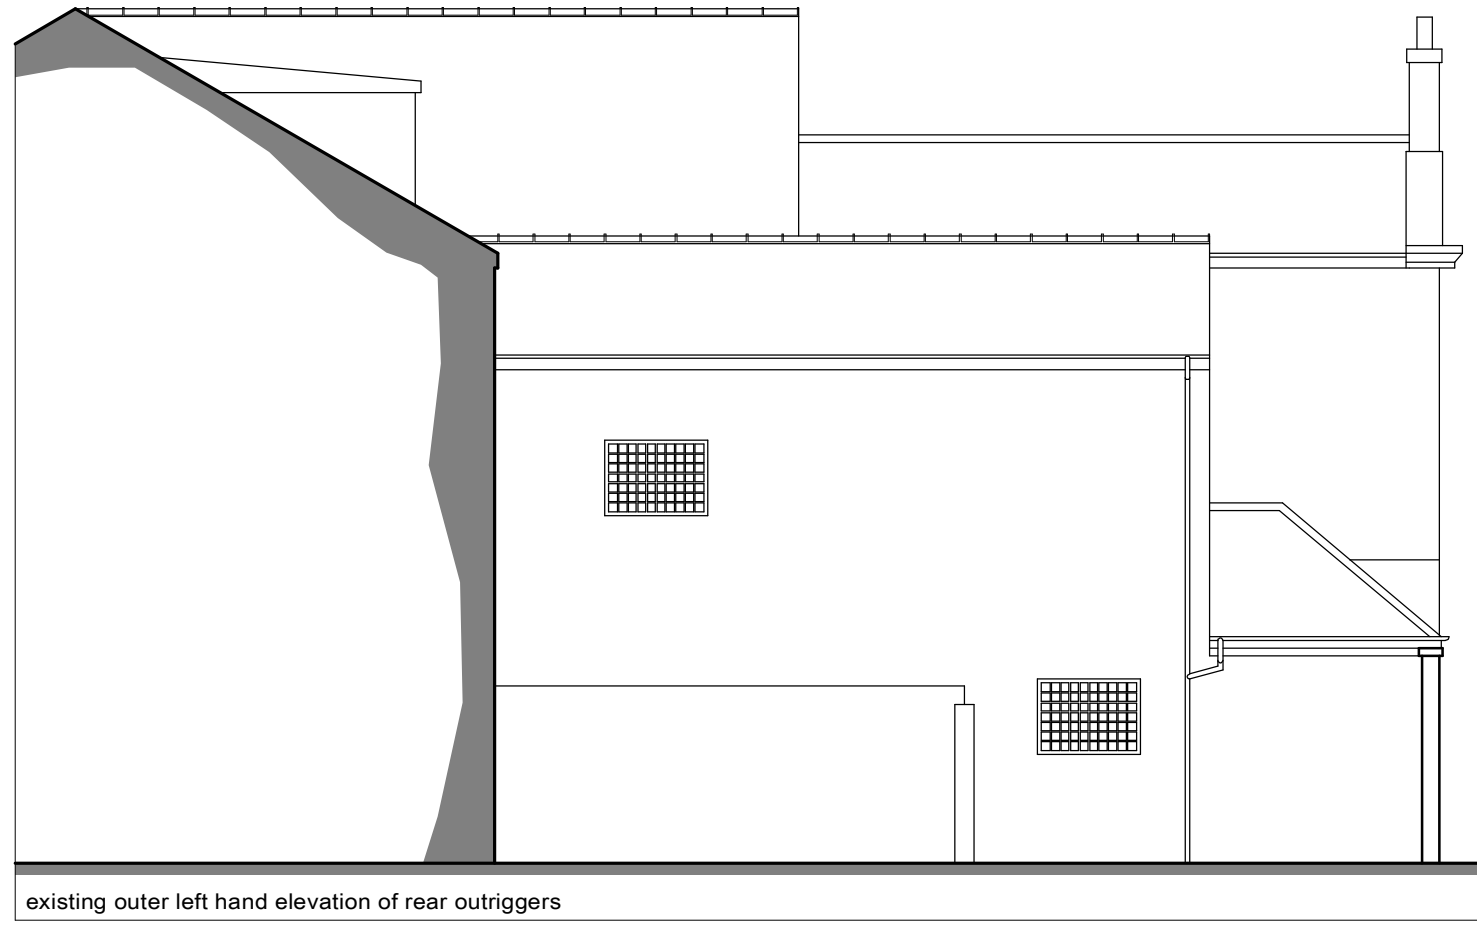

existing outer left hand elevation of rear outriggers

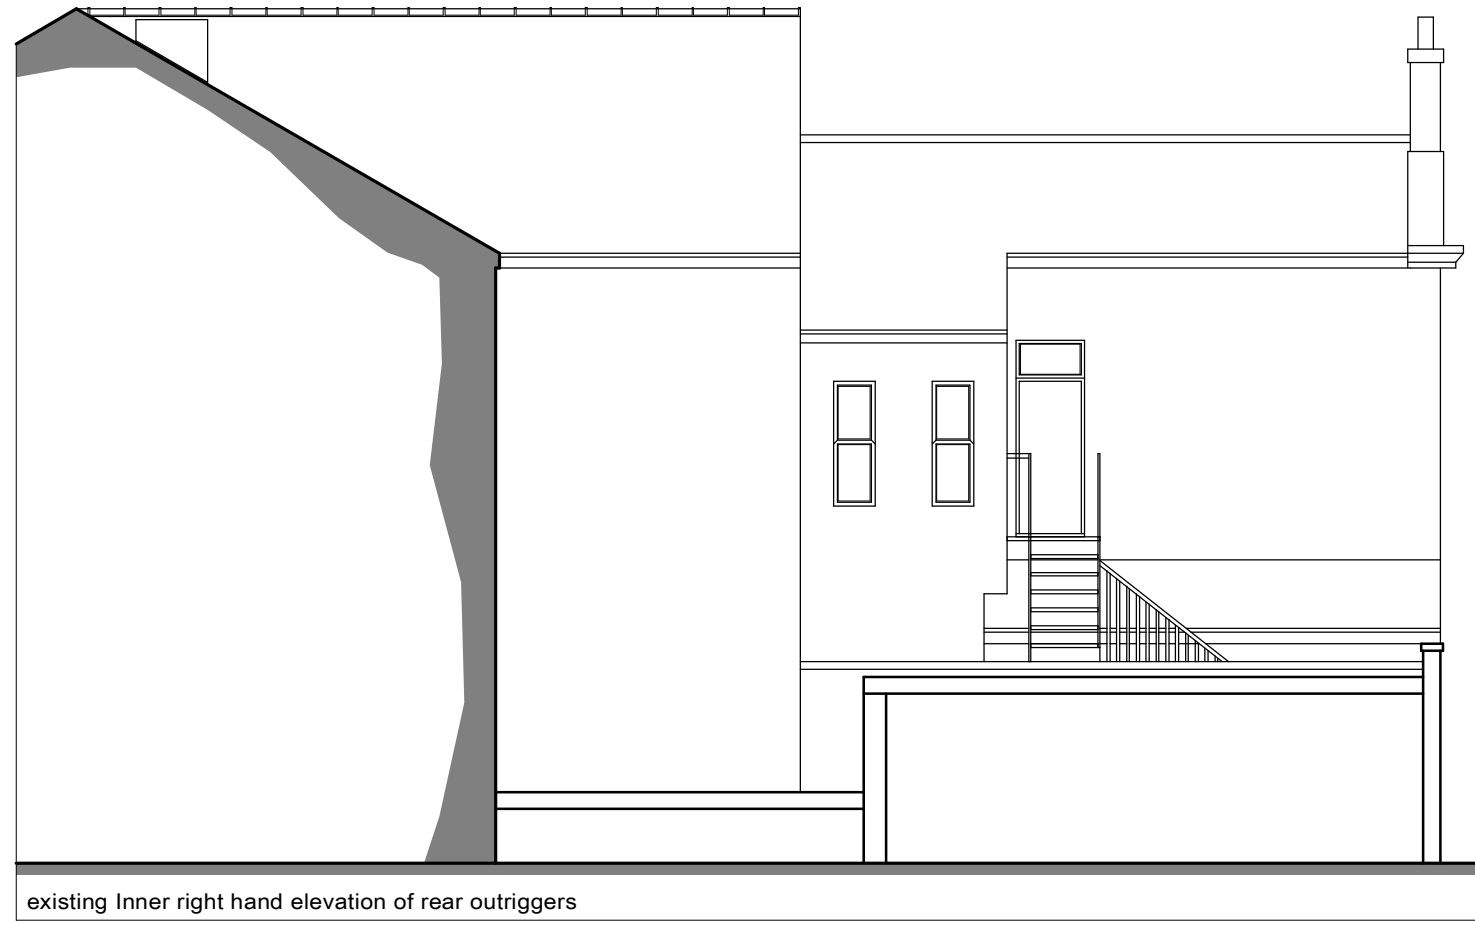


existing Inner right hand elevation of rear outriggers




proposed Inner left hand elevation of rear outriggers



proposed rear elevation

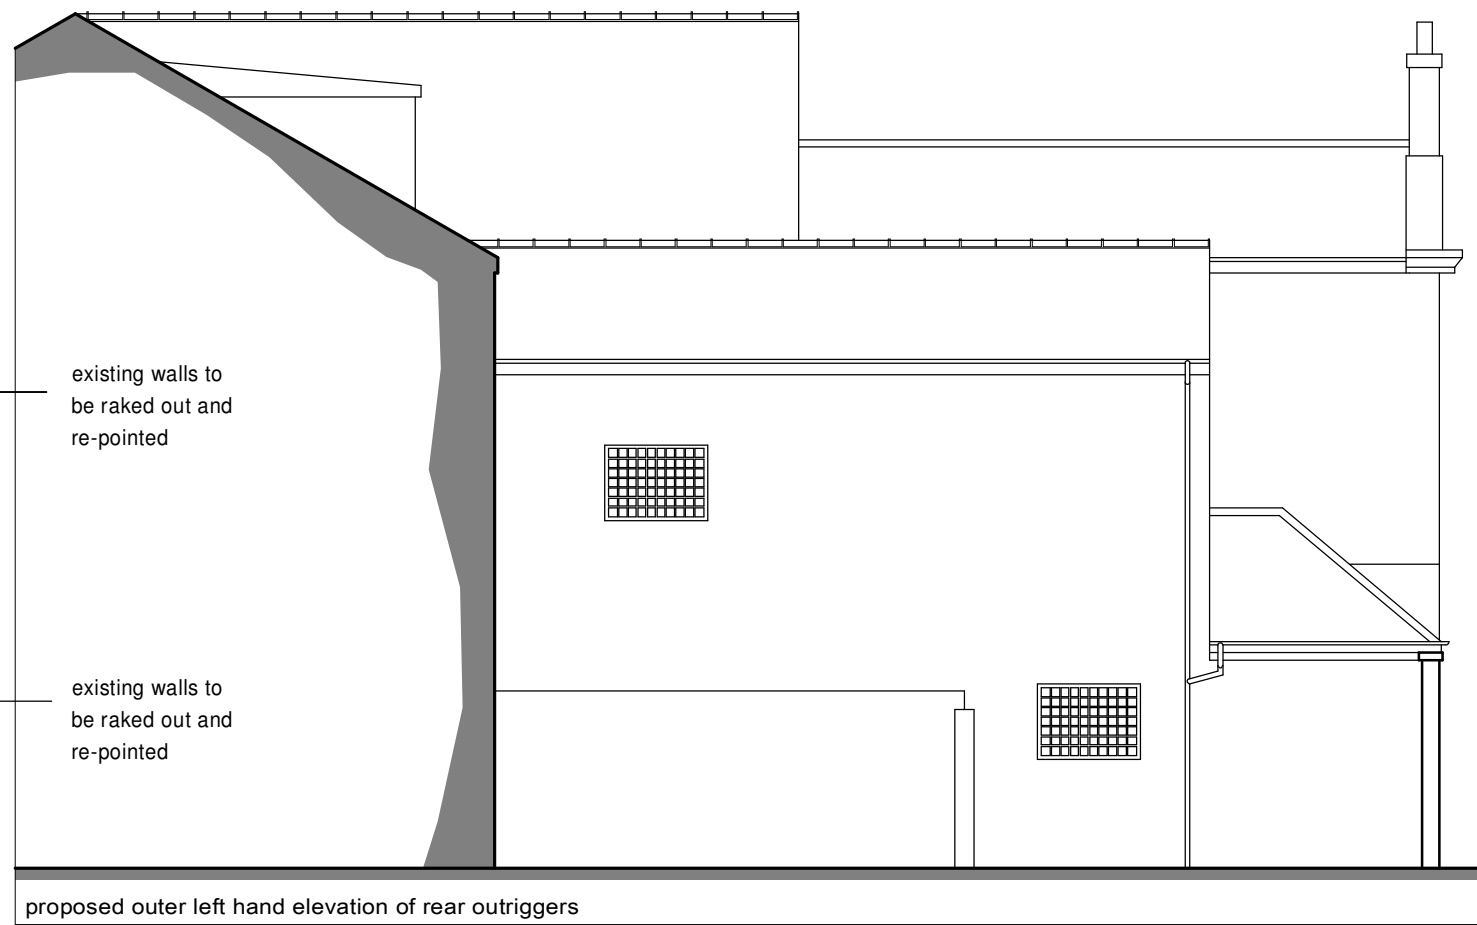

proposed outer left hand elevation of rear outriggers

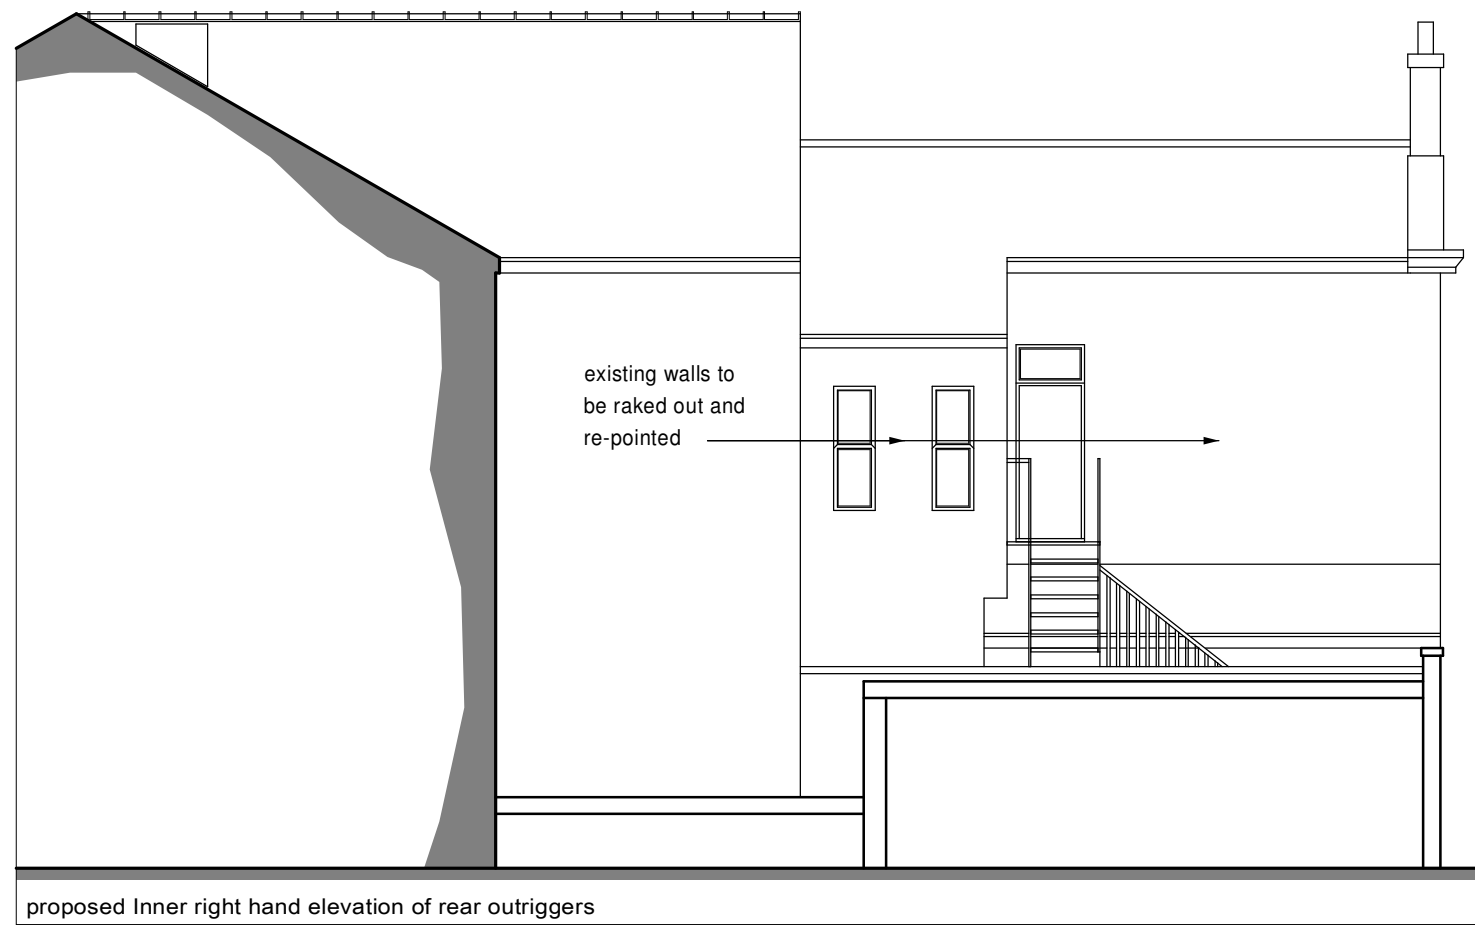

proposed Inner right hand elevation of rear outriggers

This drawing has been prepared for the sole purpose of obtaining Planning Permission and Building Regulation Approval ONLY. All structural calculations are to be checked by structural engineer prior to construction.

All dimensions & details are to be checked on site prior to construction, any discrepancies reported to ExtensionsNW prior to any work undertaken. Any work undertaken prior to full planning & building regulation approval is at the builders own risk. ExtensionsNW will not be held responsible for any problems arising.

This drawing is the copyright of ExtensionsNW and any reproduction in whole or part is strictly forbidden.
Plotted on 05/11/2021
ExtensionsNW reserve the right to modify and make necessary alterations dependent on site conditions.

D		
C		
B		
A		
DATE		

SCALE	1:100	DATE	Nov 21
DRAWN	JDJ	PP	B.R
CUSTOMER			
WHN Solicitors Bury			
PROJECT			
External renovations			
LOCATION			
12-14 Manchester Rd, Bury BL9 0DX			
LOCAL AUTHORITY			

Extensions
NW

3 Cribden Street, Ravenstall, Bursdale, BB4 6EZ
Mob: 07968438495
Web: www.extensionsnw.co.uk E-mail: jae@extensionsnw.co.uk

JOB No.	2992 - 01	REV.
---------	-----------	------