
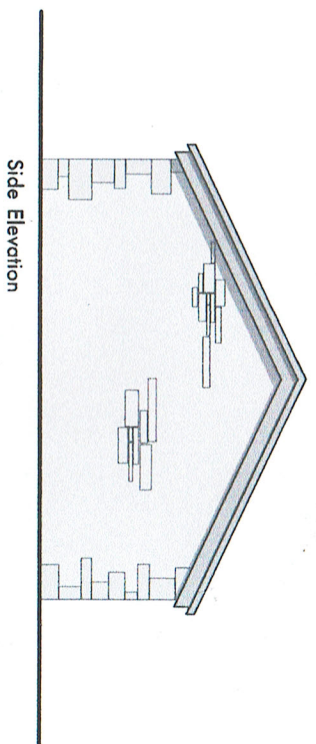


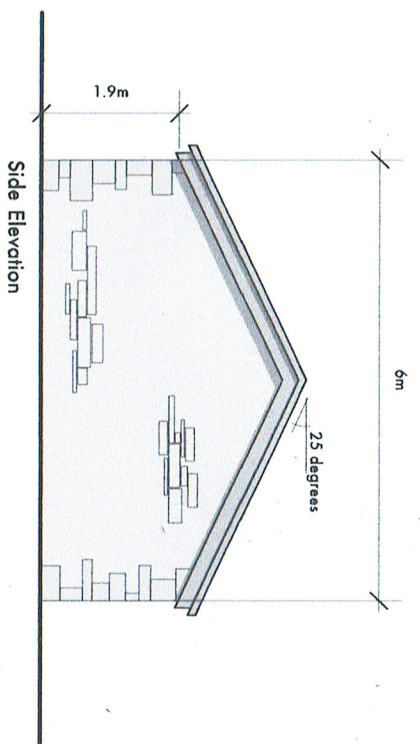

AS APPROVED

stanton andrews
architects


44 york street
chelsea
london
sw7 2DL

t. 01200 444490
e. mail@stantonandrews.co.uk

Birchen Bower Farm
Tottington

Garage Elevations

16.29 / P103

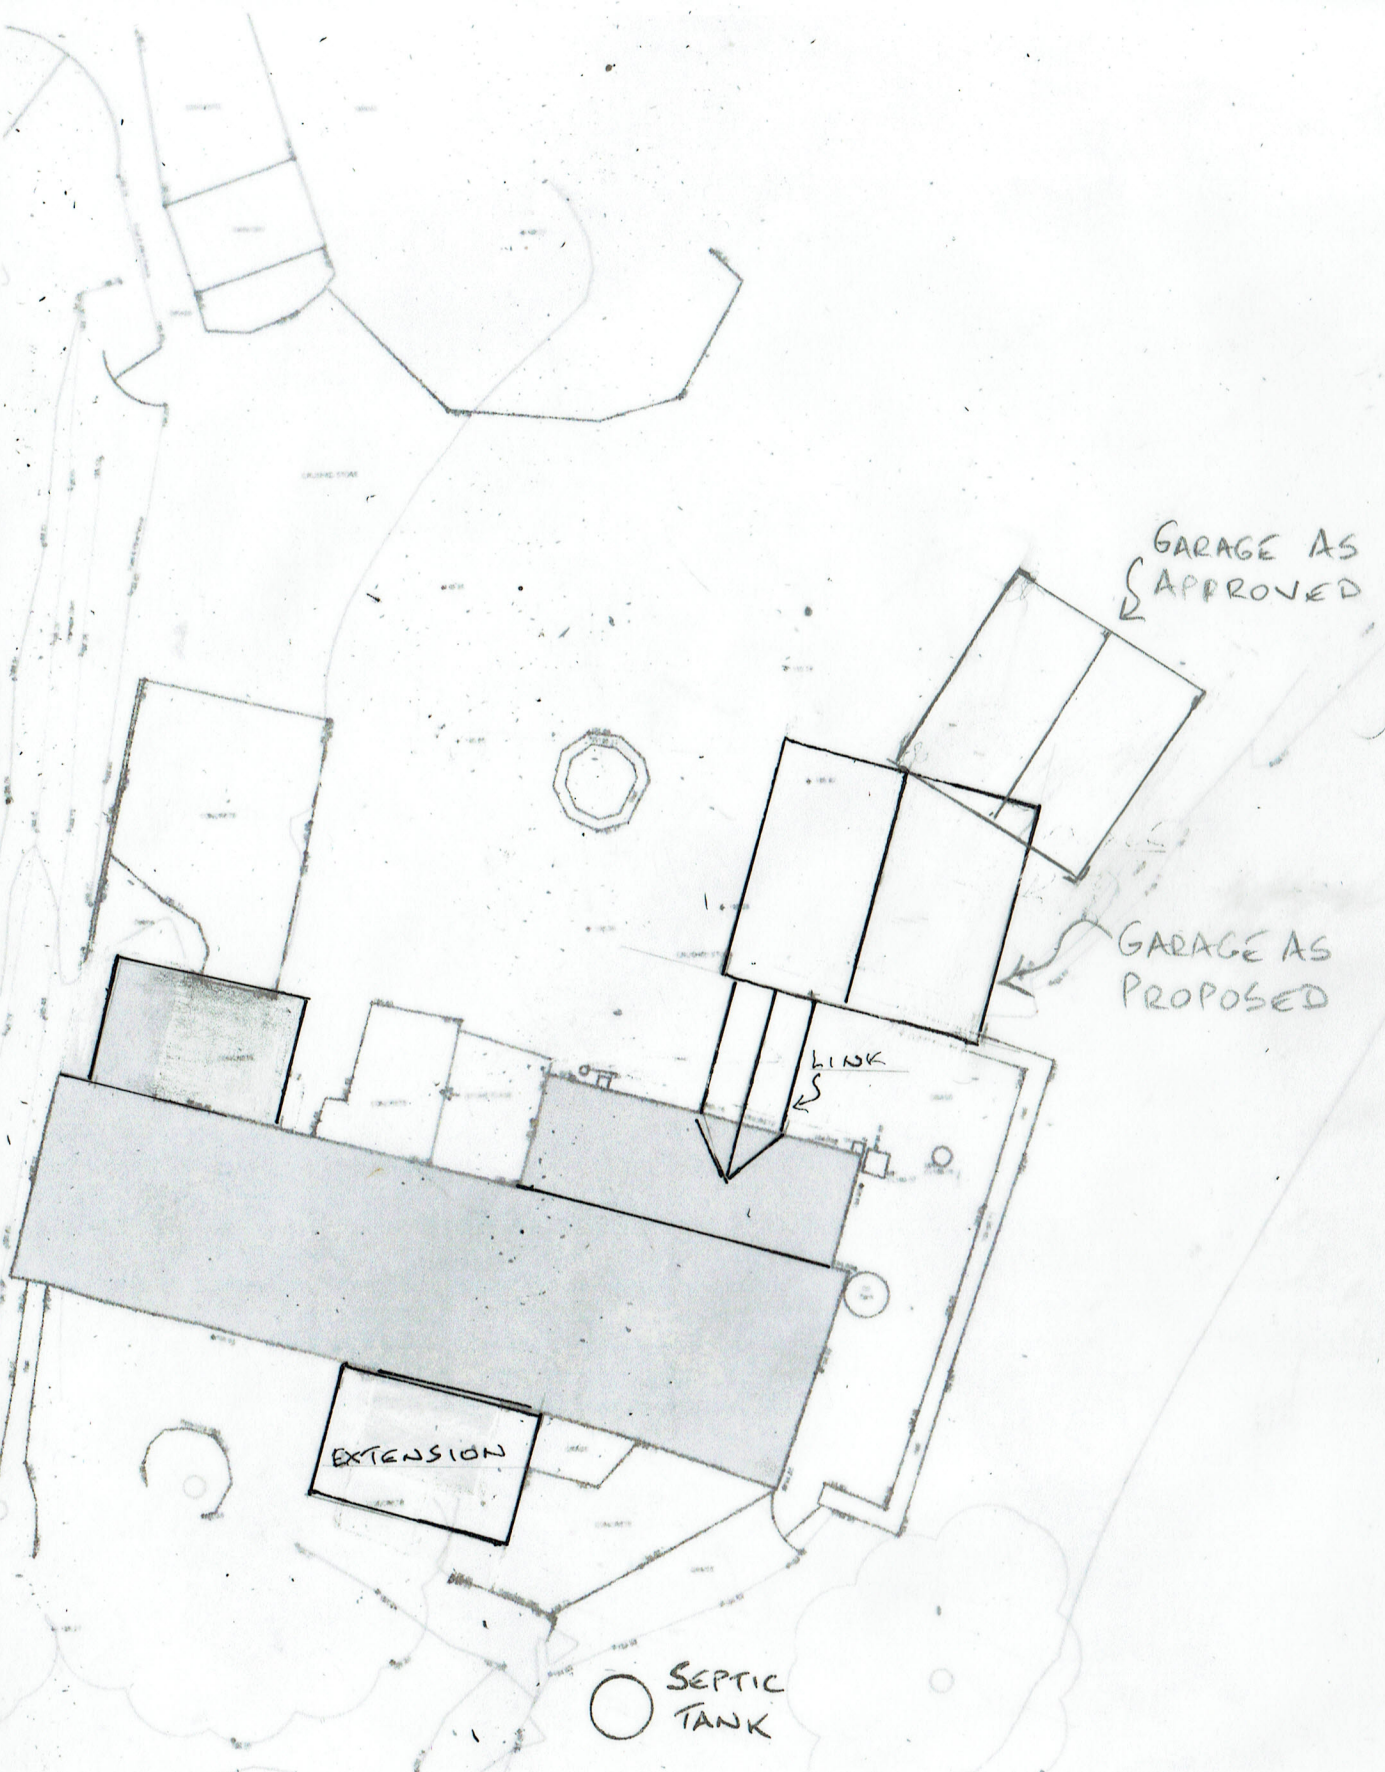

PROPOSED SITE PLAN (1:200)