

Project: Order number #FO317442B8185
chris0w


Layout Plan



DATE 10-10-2023
SCALE 1:100





PLANS ARE FOR CONCEPTUAL AND
ILLUSTRATIVE PURPOSES ONLY

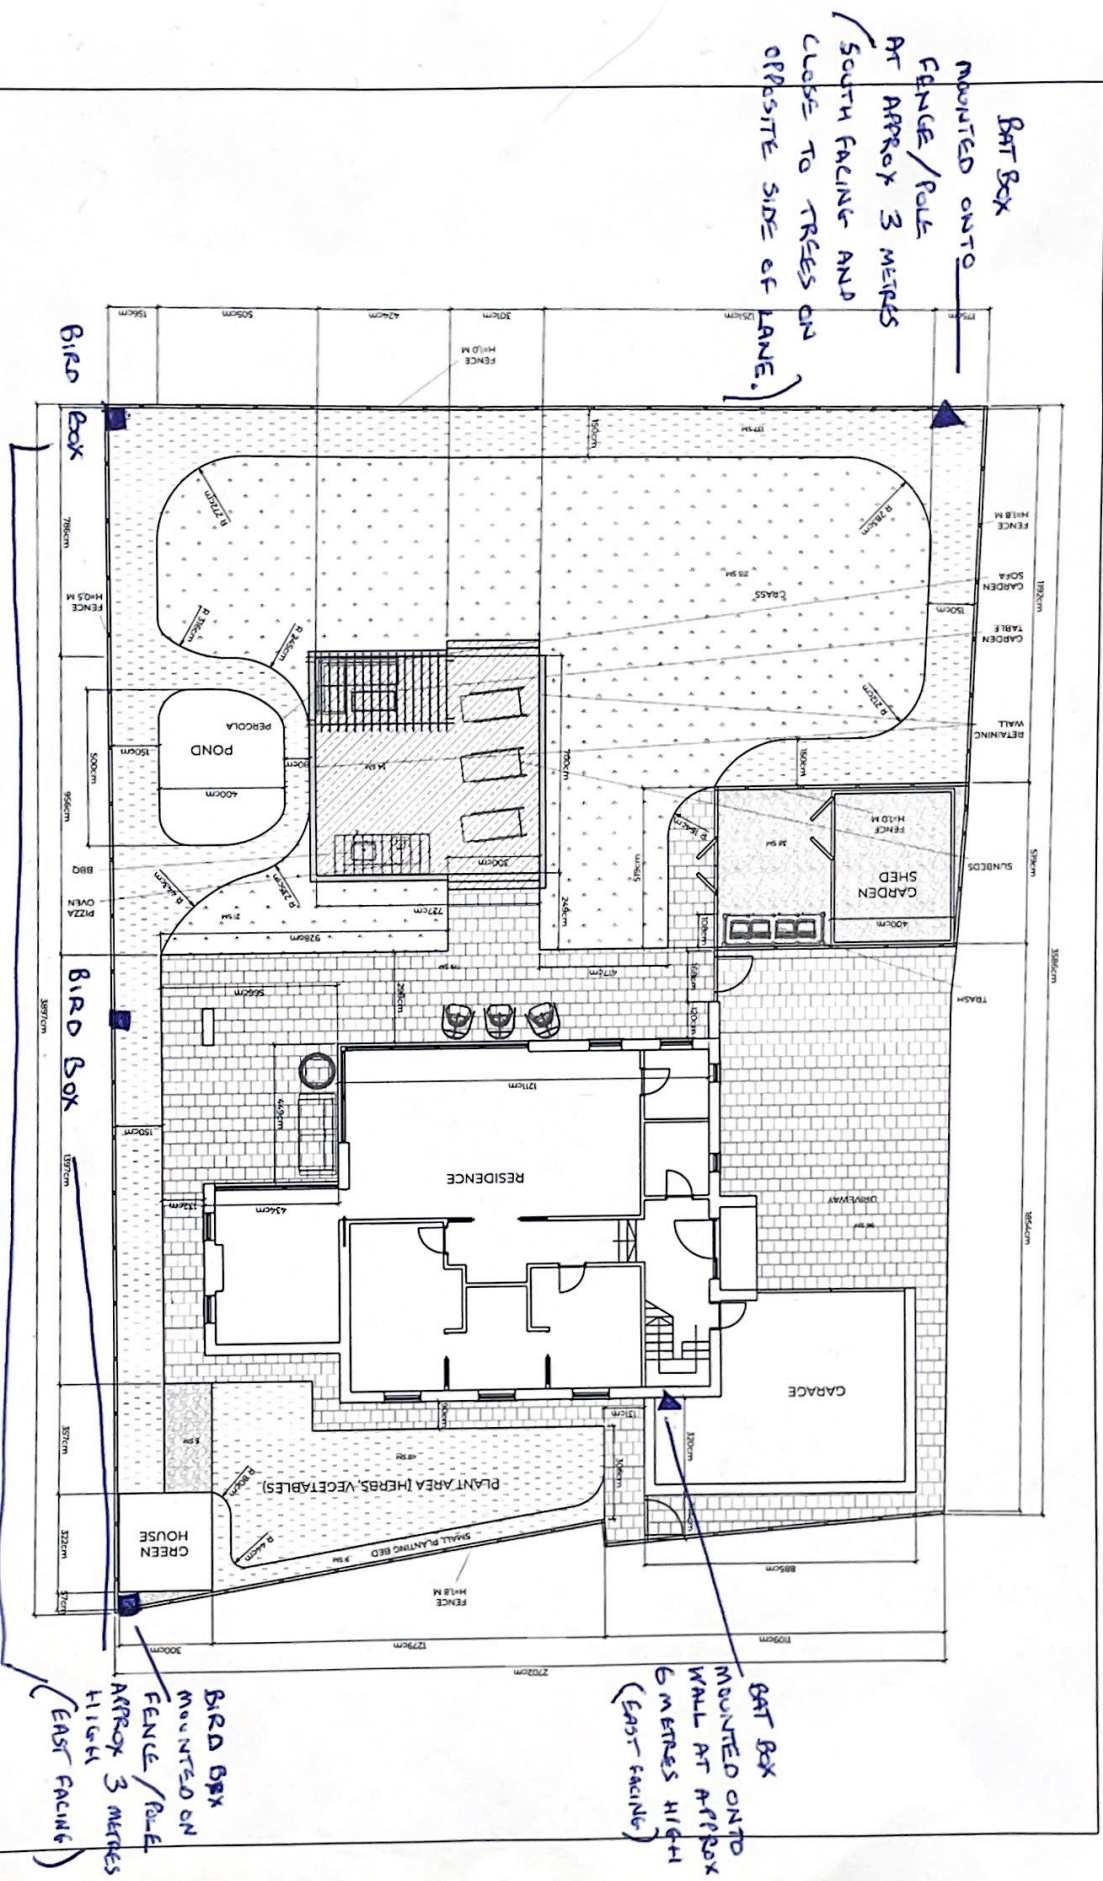



Project : Order number #FO317442B8185
chris0w


Landscape Plan

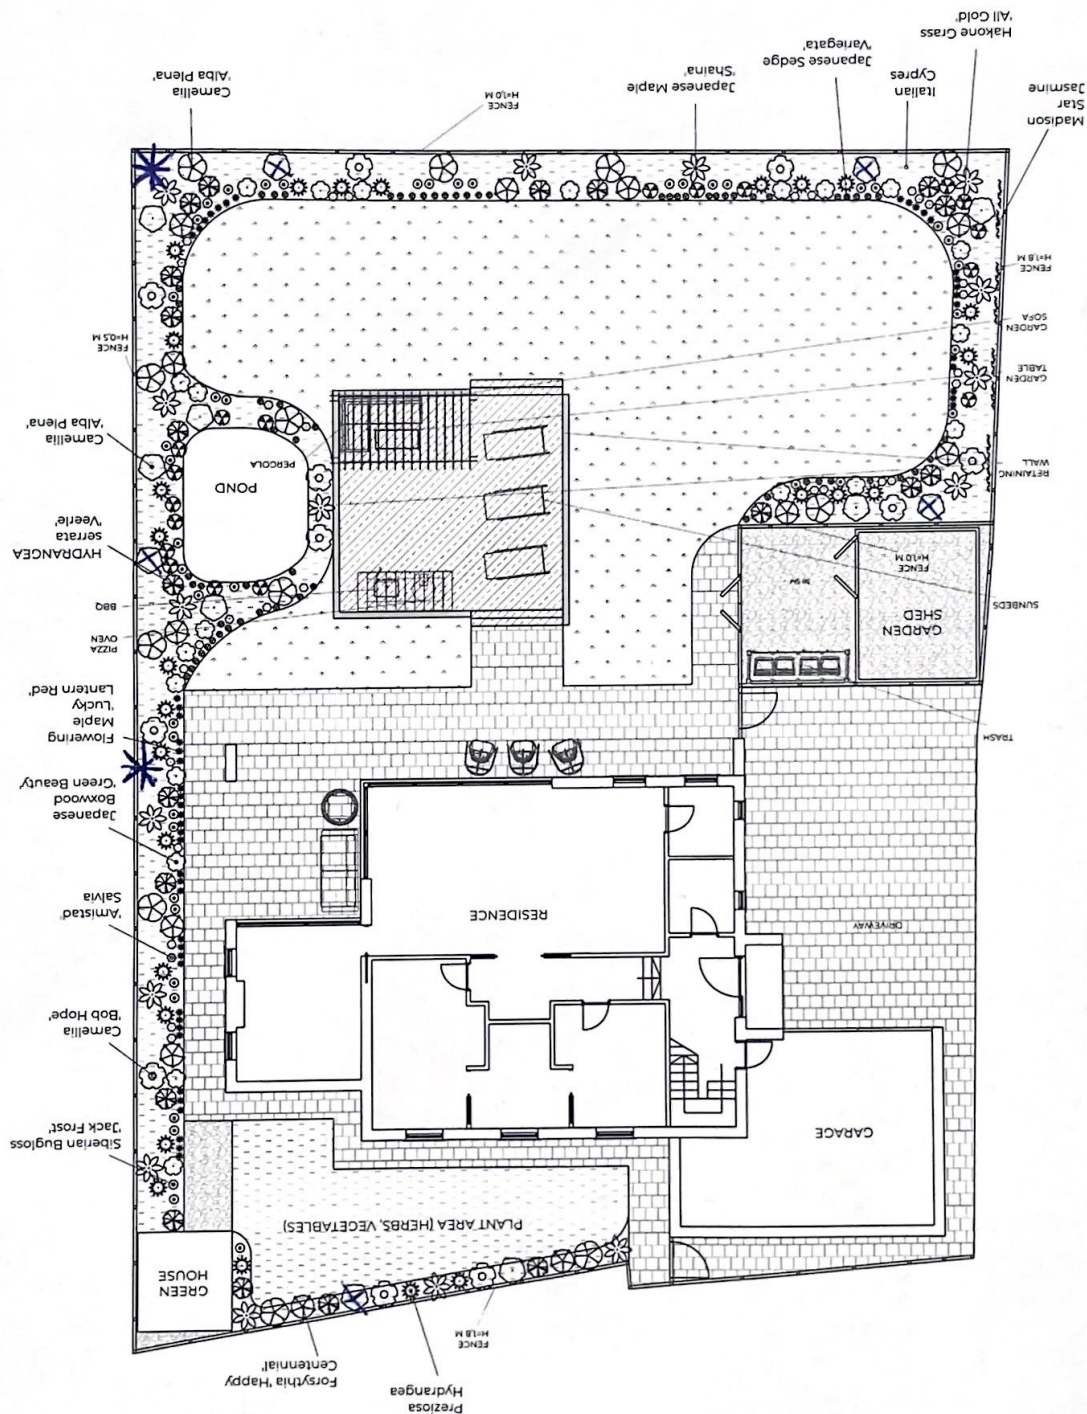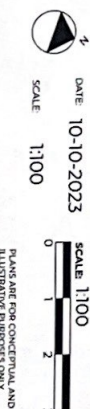



Project : Order number #FO317442B8185
chrisrow

Legend

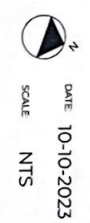

DATE 10-10-2023
SCALE NTS

NO.	TYPE	SCIENTIFIC NAME	COMMON NAME	QTY	CONTAINER SIZE	WATER
1.	Evergreen TREE	Cupressus sempervirens	Italian Cypress	31	15 GAL	MEDIUM
2.	TREE	Acer palmatum 'Shaina'	Japanese Maple 'Shaina'	16	5 GAL	MEDIUM
3.	Evergreen SHRUB	Camellia japonica 'Alba Plena'	Camellia 'Alba Plena'	12	5 GAL	MEDIUM
4.	Evergreen SHRUB	Camellia japonica 'Alba Plena' HOLLY	Camellia japonica 'Alba Plena' HOLLY	5	5 GAL	MEDIUM
5.	Evergreen SHRUB	Camellia japonica 'Bob Hope'	Camellia 'Bob Hope'	11	5 GAL	MEDIUM
6.	Evergreen SHRUB	Buxus microphylla japonica 'Green Beauty'	Japanese Boxwood 'Green Beauty'	21	5 GAL	MEDIUM
7.	SHRUB	HYDRANGEA serrata 'Veerie'	HYDRANGEA serrata 'Veerie'	20	5 GAL	MEDIUM
8.	SHRUB	Rhododendron 'Prestosa' RHODODENDRON	Rhododendron 'Prestosa' RHODODENDRON	12	5 GAL	MEDIUM
9.	SHRUB	Hydrangea 'Prestosa'	Prestosa Hydrangea	26	5 GAL	MEDIUM
10.	PERENNIAL	Brunnera macrophylla 'Jack Frost'	Siberian Bugloss 'Jack Frost'	45	1 GAL	MEDIUM
11.	PERENNIAL	Salvia 'Amistad'	'Amistad' Salvia	30	1 GAL	MEDIUM
12.	Semi-Evergreen	Abutilon 'Lucy Lantern Red'	Flowering Maple 'Lucy Lantern Red'	52	1 GAL	MEDIUM
13.	Ornamental Grass	Carex morrowii 'Variegata'	Japanese Sedge 'Variegata'	64	1 GAL	MEDIUM
14.	Ornamental Grass	Hakonechloa macra 'All Gold'	Hakone Grass 'All Gold'	18	1 GAL	MEDIUM
15.	tree	ROSE ROSE	ROSE ROSE	2	2 GAL	MEDIUM

MATERIALS LEGEND

NO.	NAME	QTY
1.	BARK MULCH	195 SM
2.	GRASS	236 SM
3.	GRAVEL	44 SM
4.	PAVING 1	215 SM
5.	DECKING	54 SM

EXTERNAL KENT ECO BAT BOX
ECO BIRD BOX
MOUNTING DETAILS SHOWN ON LAYOUT PLAN.

NOTES:
1. ALL PLANTS TO BE SUPPLIED AND PLANTED BY THE LANDSCAPE CONTRACTOR.
