


# Site Location Plan

## 1:1250

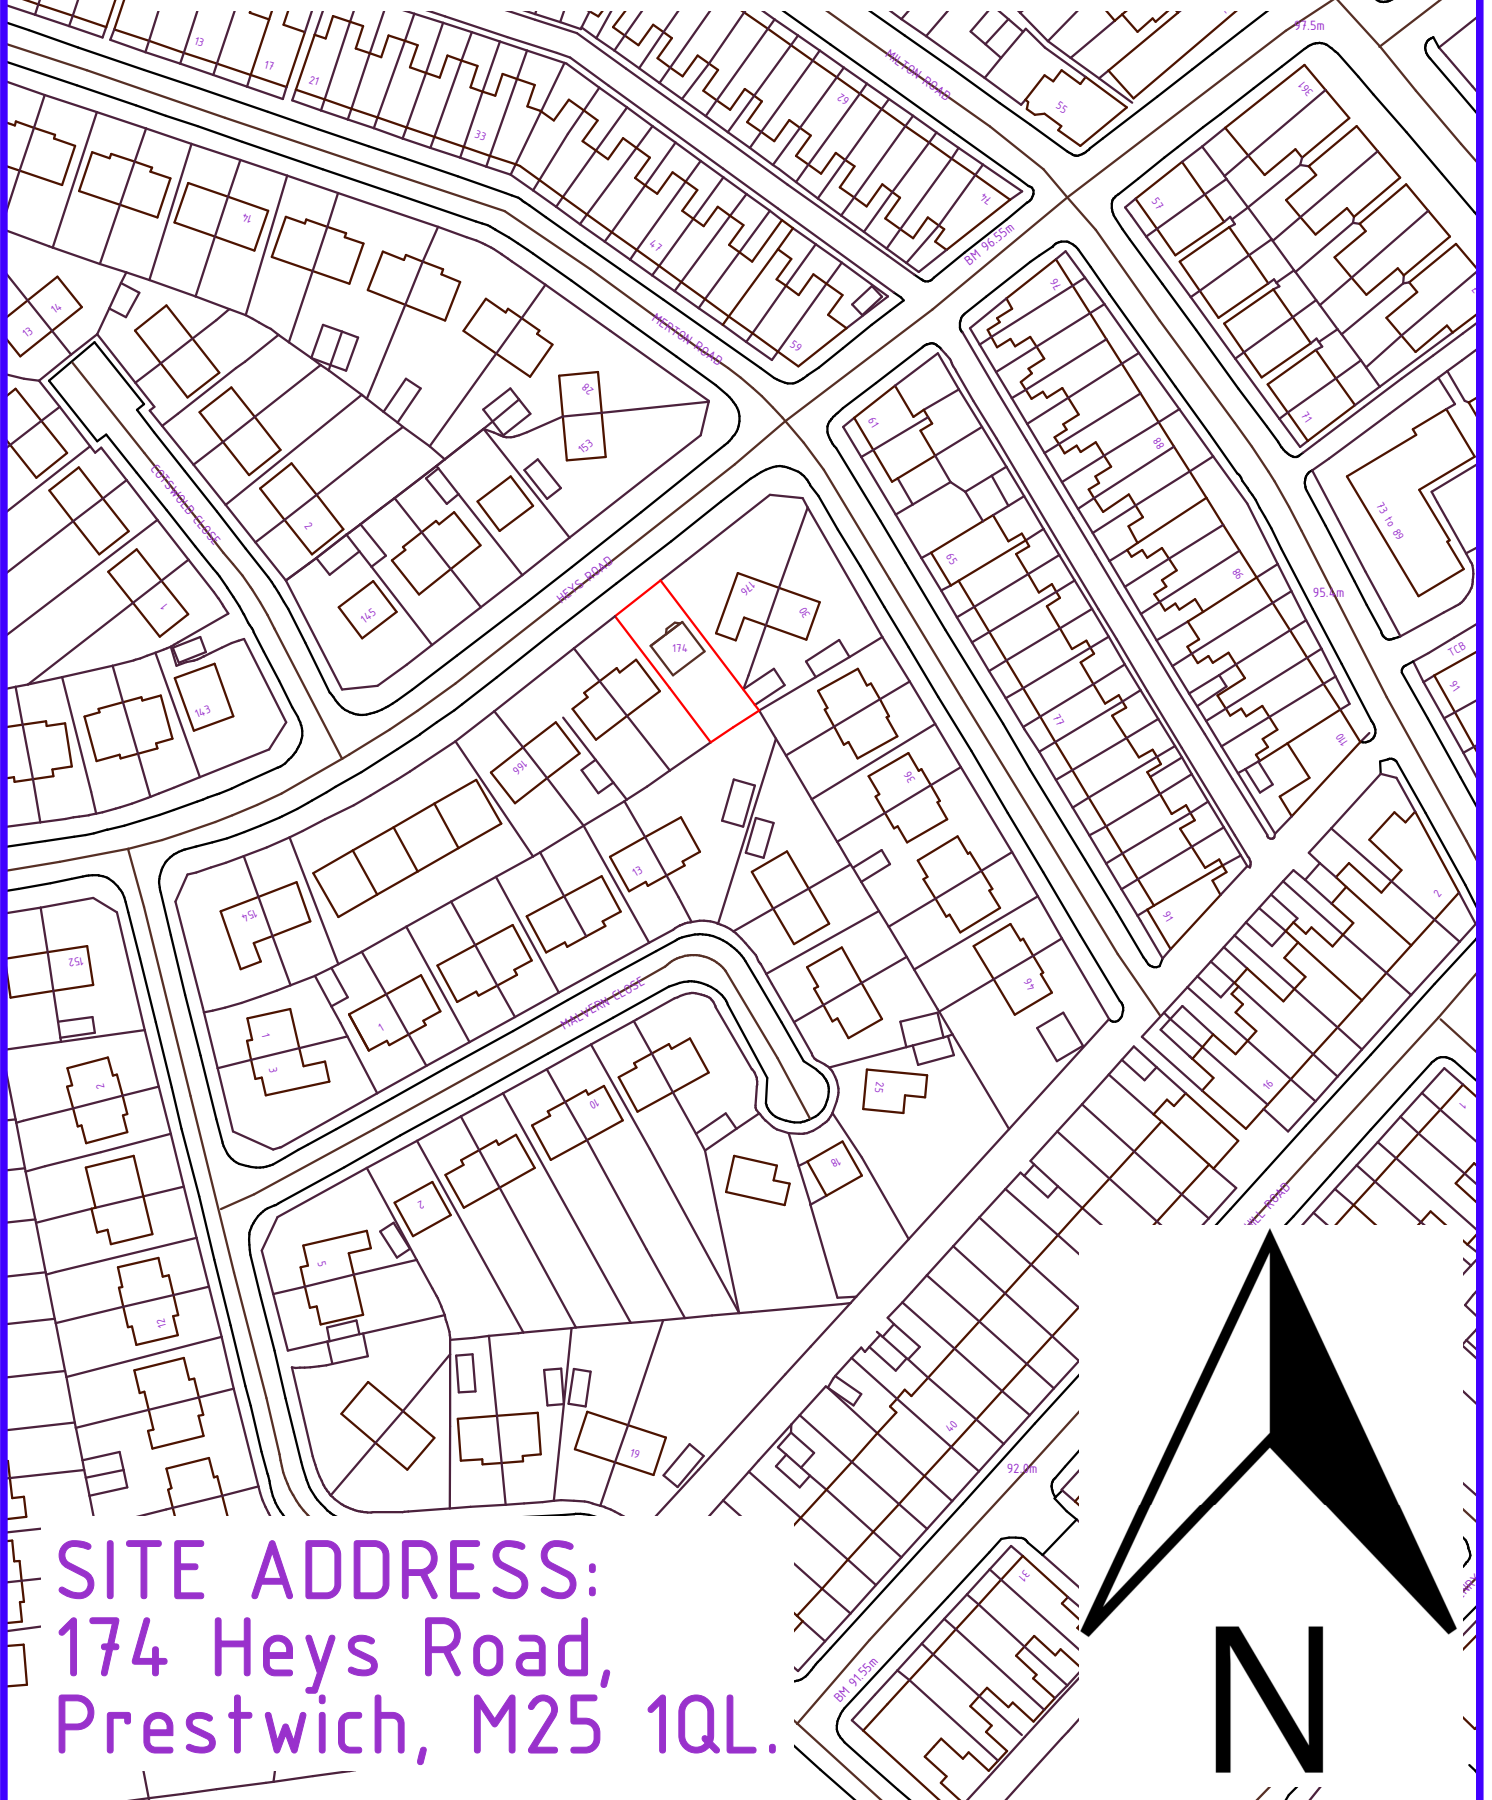

**SITE ADDRESS:**  
174 Heys Road,  
Prestwich, M25 1QL.