
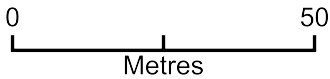


92 Stand Lane - Location Plan

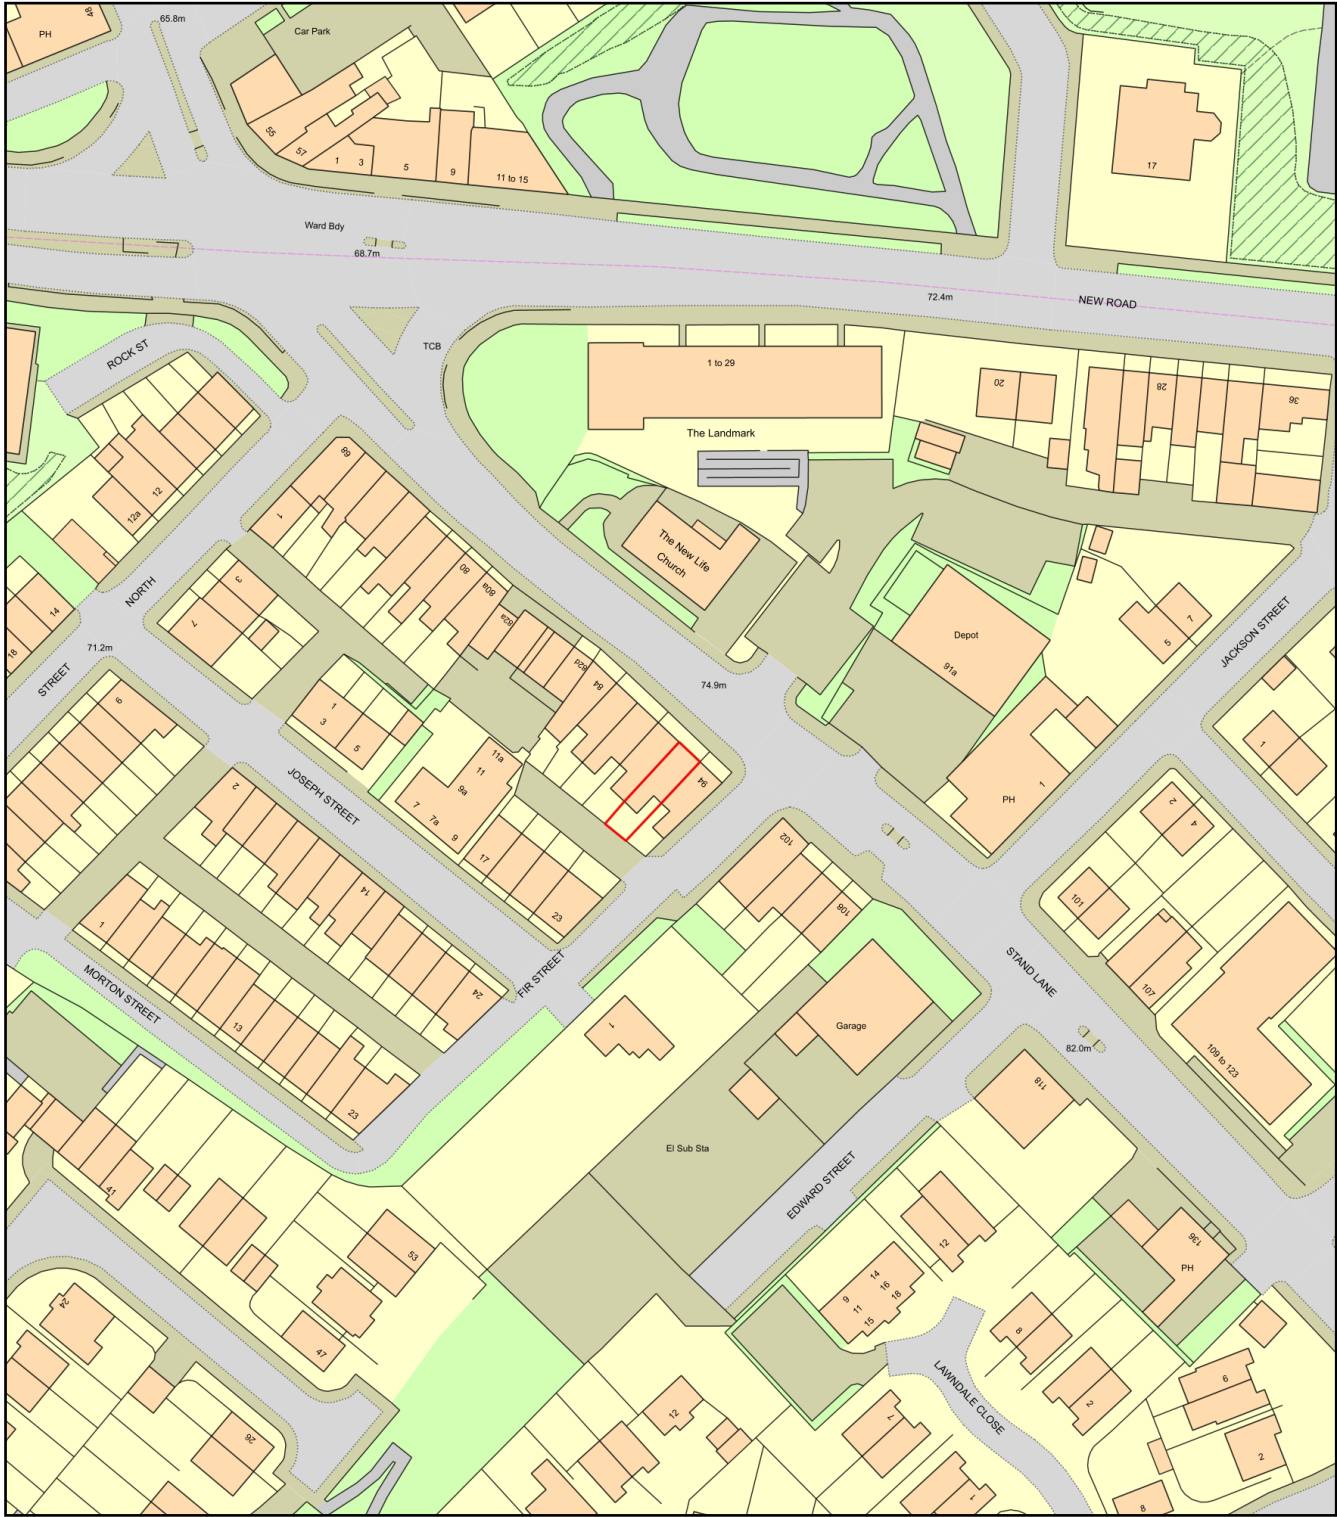

Plan Produced for: C Janit
Date Produced: 07 Sep 2022
Plan Reference Number: TQRQM22250210404121
Scale: 1:1250 @ A4