



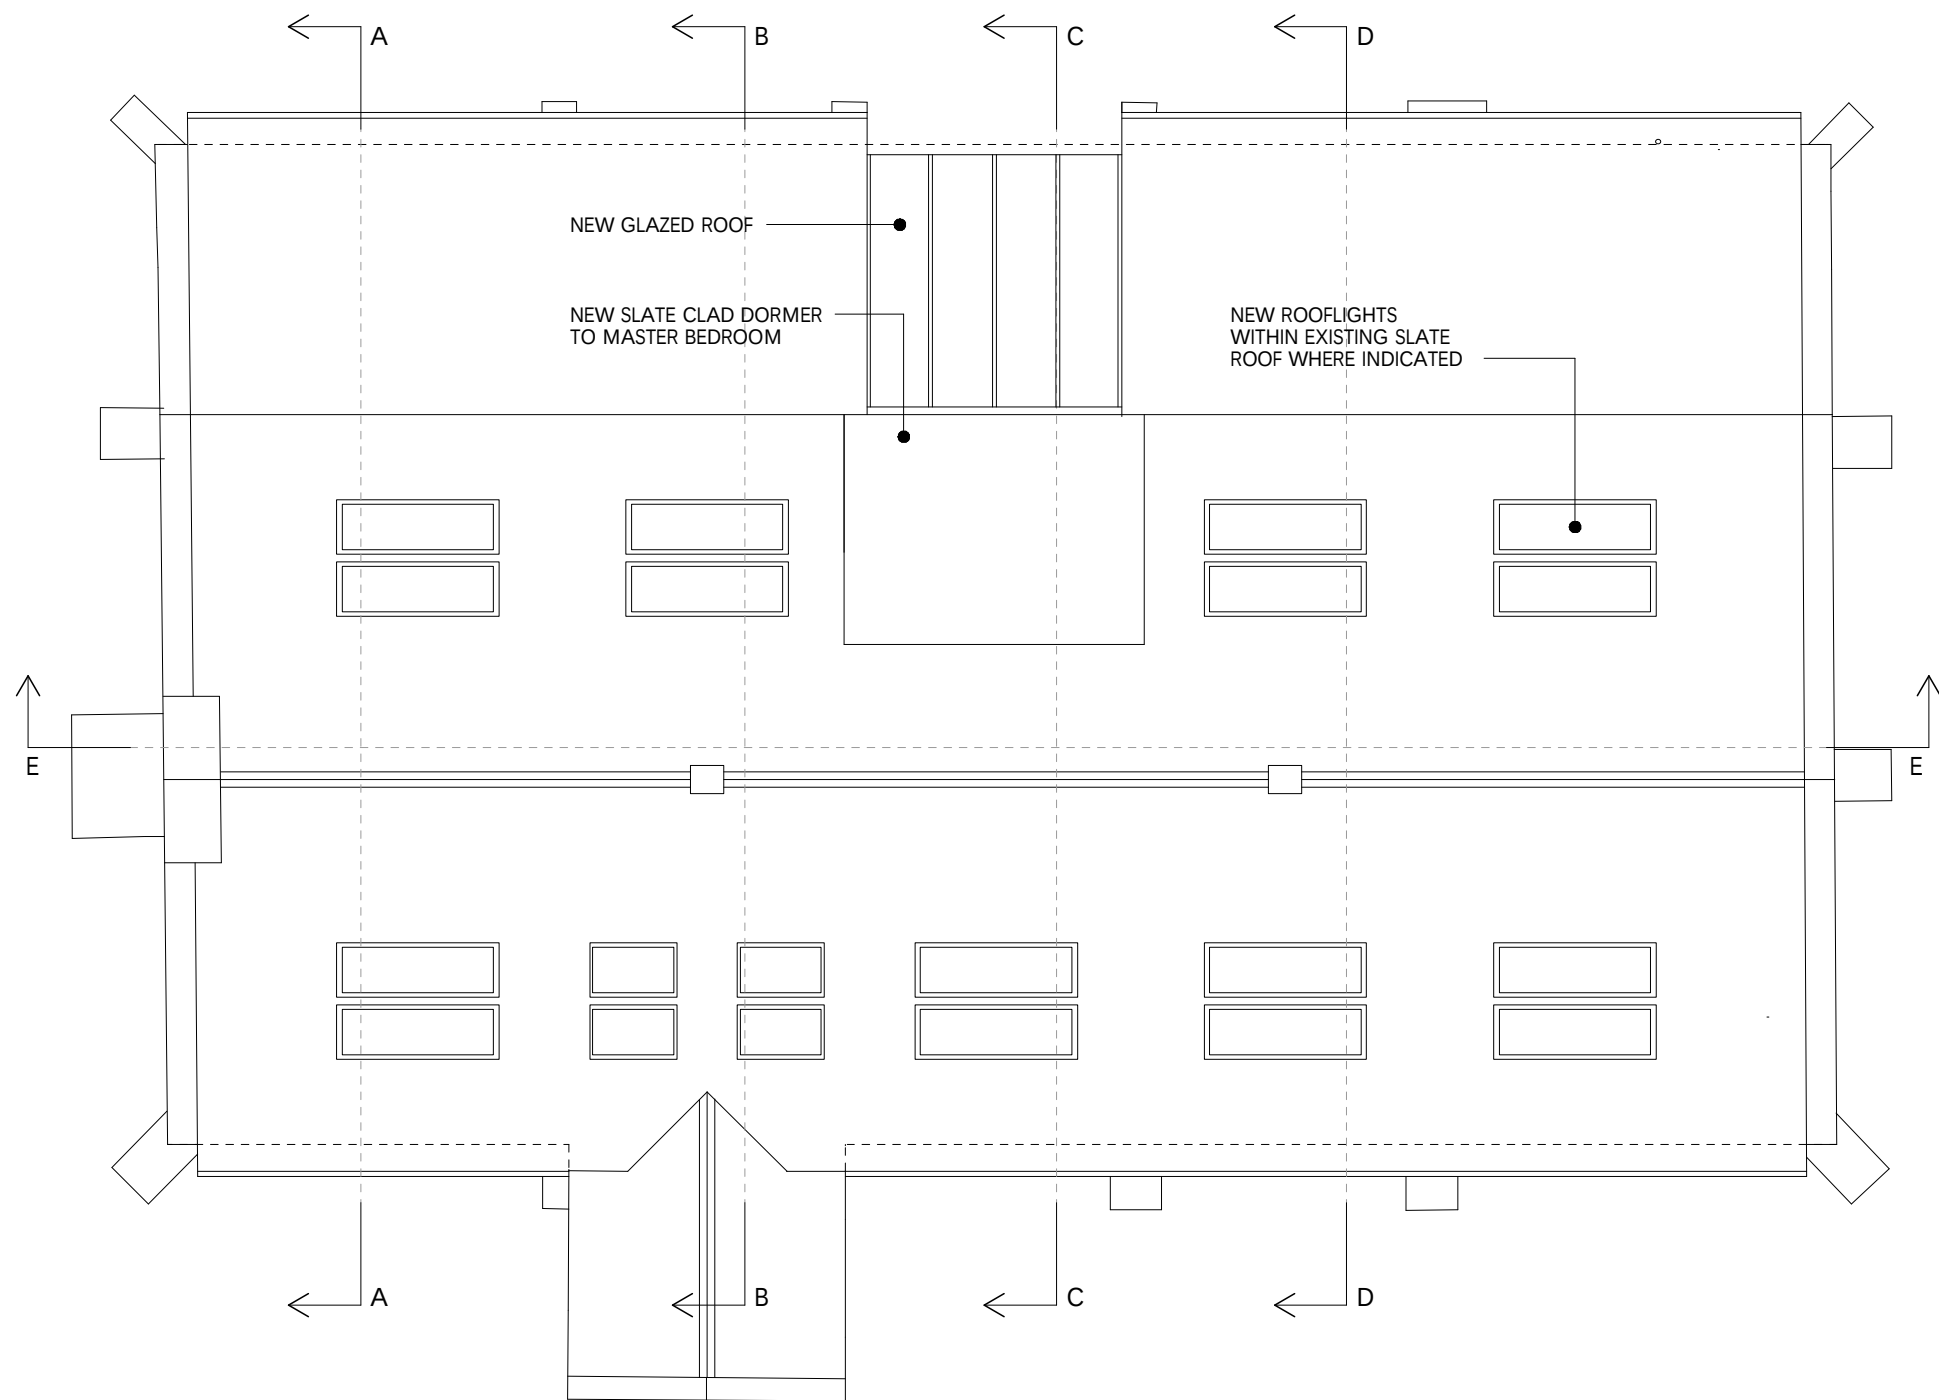

Rev D - 04/22 - Rooflights amended
Rev C - 03/22 - Rooflights amended, roof
glazing added
Rev B - 02/22 - Rooflights amended,
section EE added
Rev A - 01/22 - Dormer omitted to Bed 2. dormer
to Bed 1 enlarged, rooflight layout amended

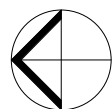

0 1 2 3 4 5
Metres

Jonathan Davidson Architects

Architecture, Planning & Industrial Design

47 Hilton Street
MANCHESTER
M1 2EF

t: 0161 711 0835
e: inbox@jddavidsonarchitects.com
w: www.jddavidsonarchitects.com

Client Mr D Apenteng

Project **St John in the Wilderness**
Whalley Rd, Shuttleworth

Scale & Date 1:100 @ A3 Sept 2021

Document **Planning Drawing**
Proposed Roof Plan
Status For information

Doc Ref	367	PD	0008	D
---------	-----	----	------	---