


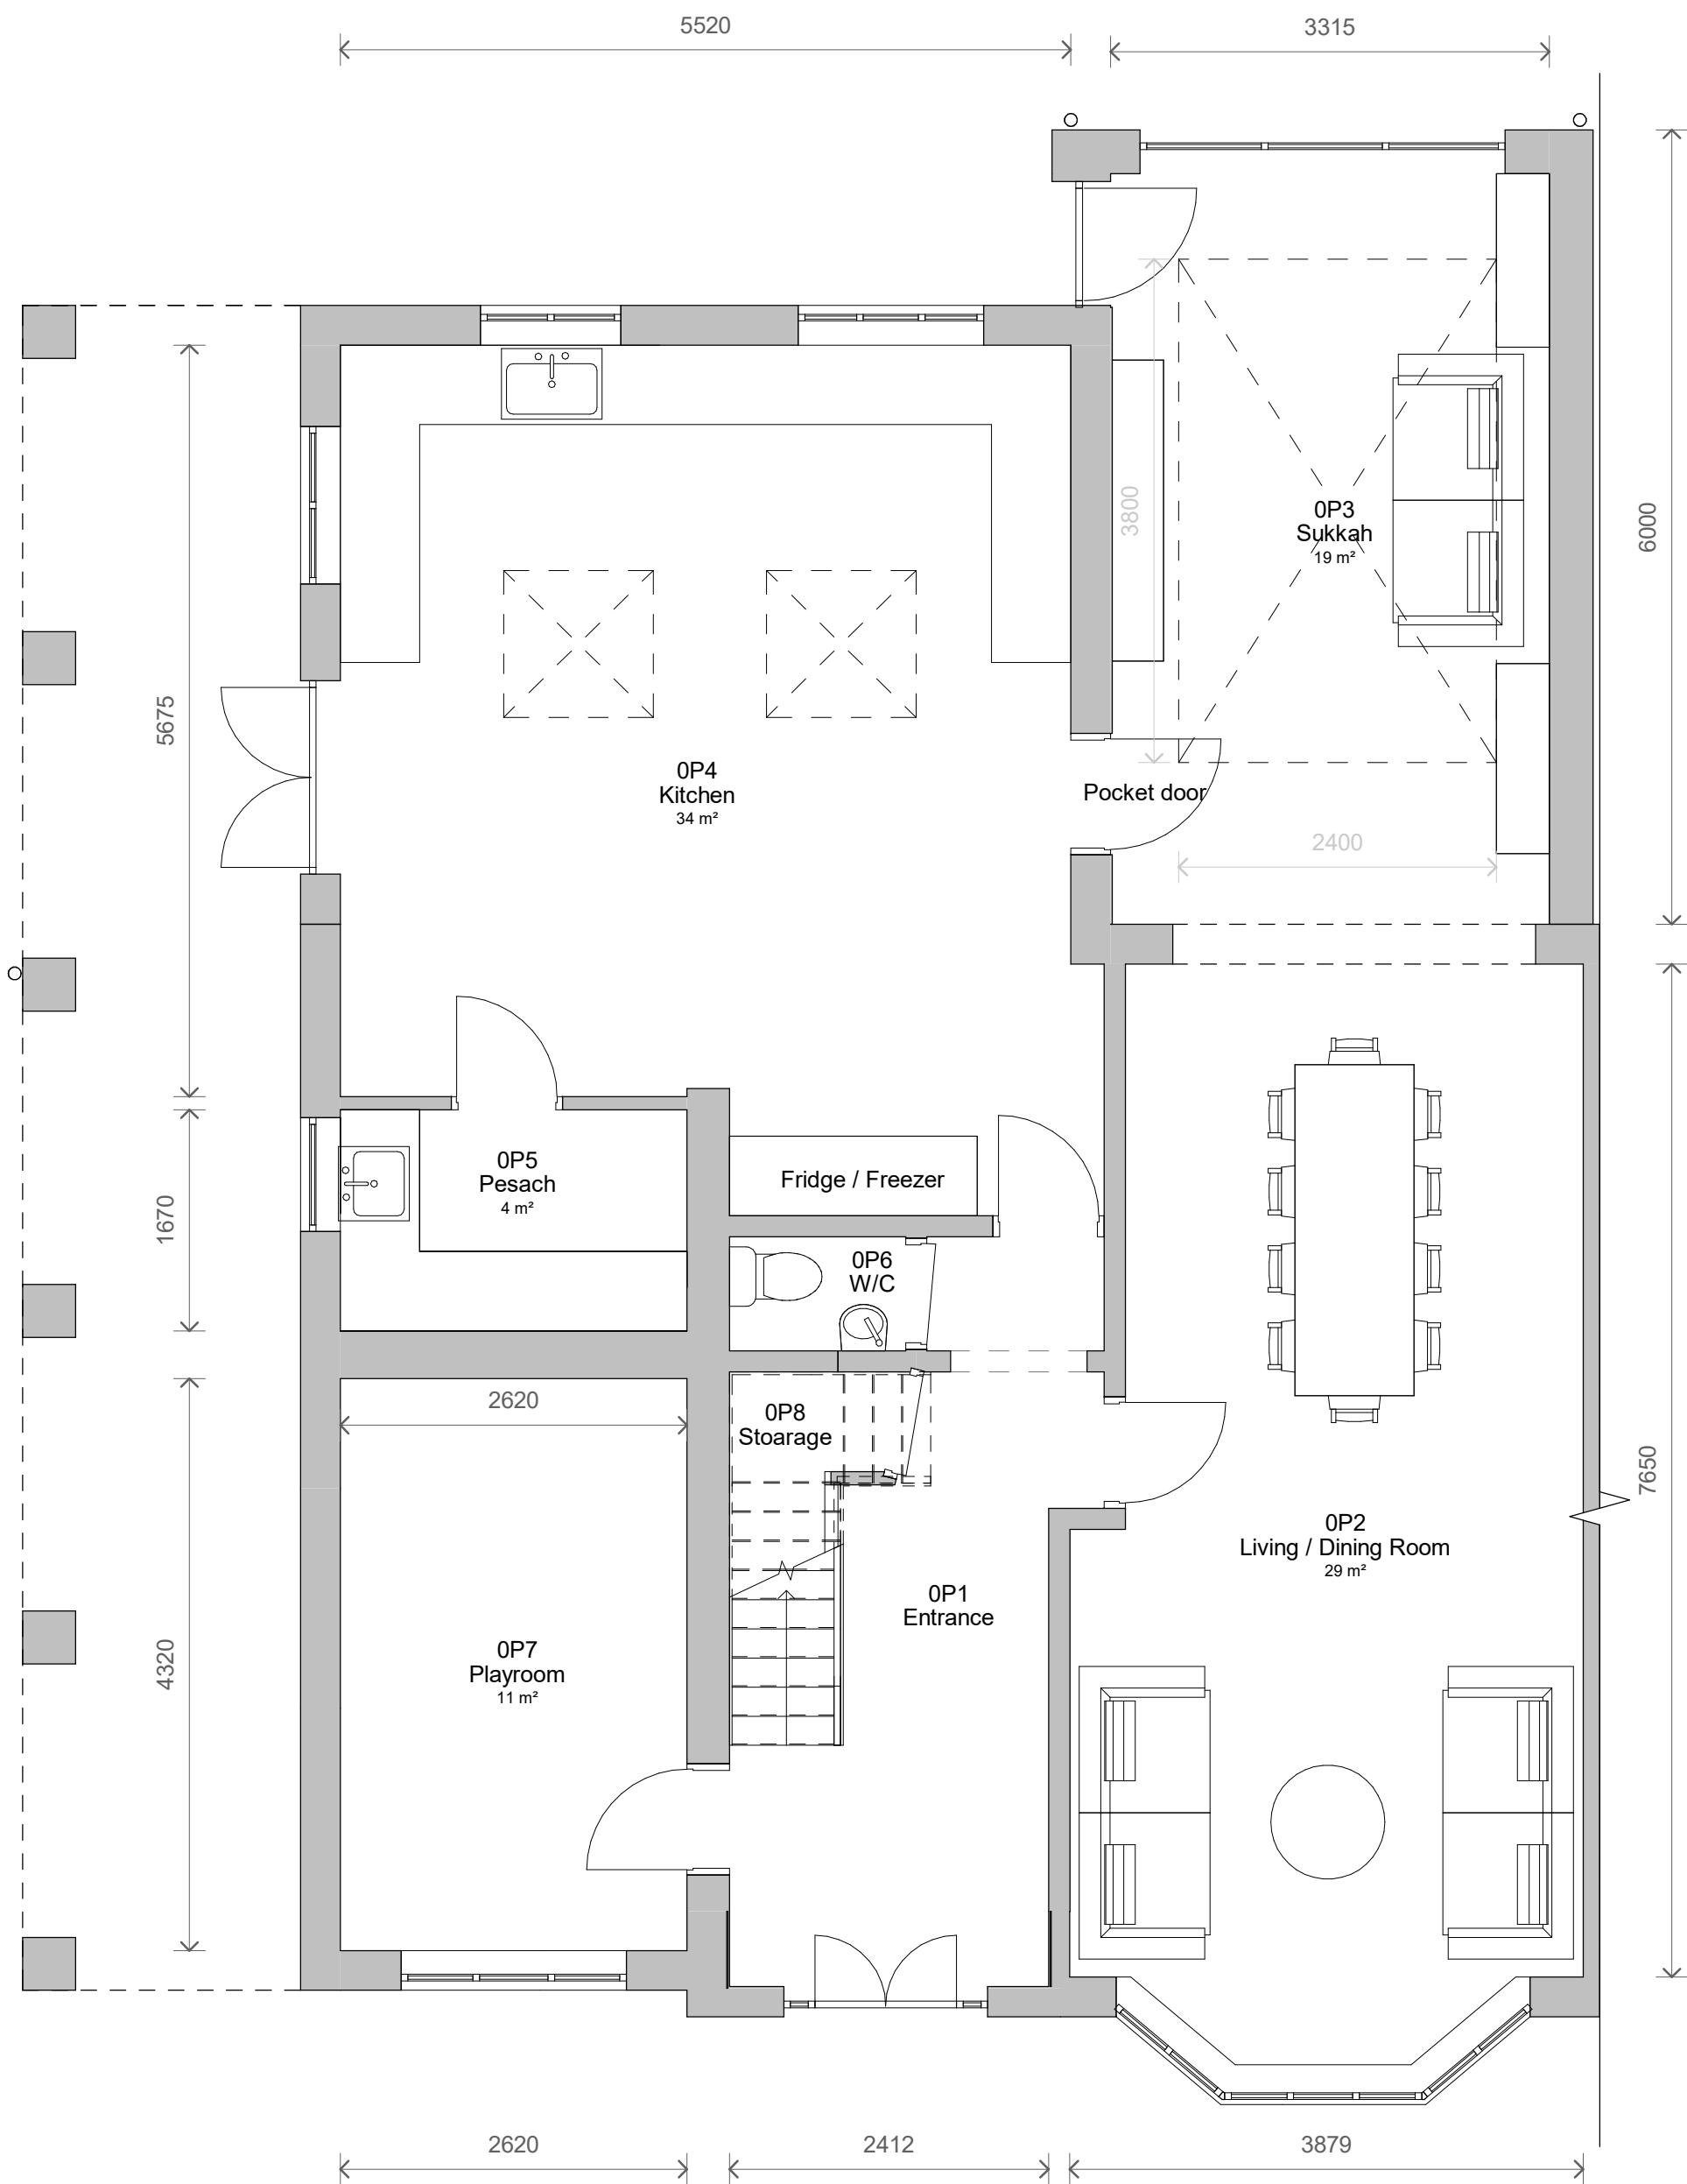


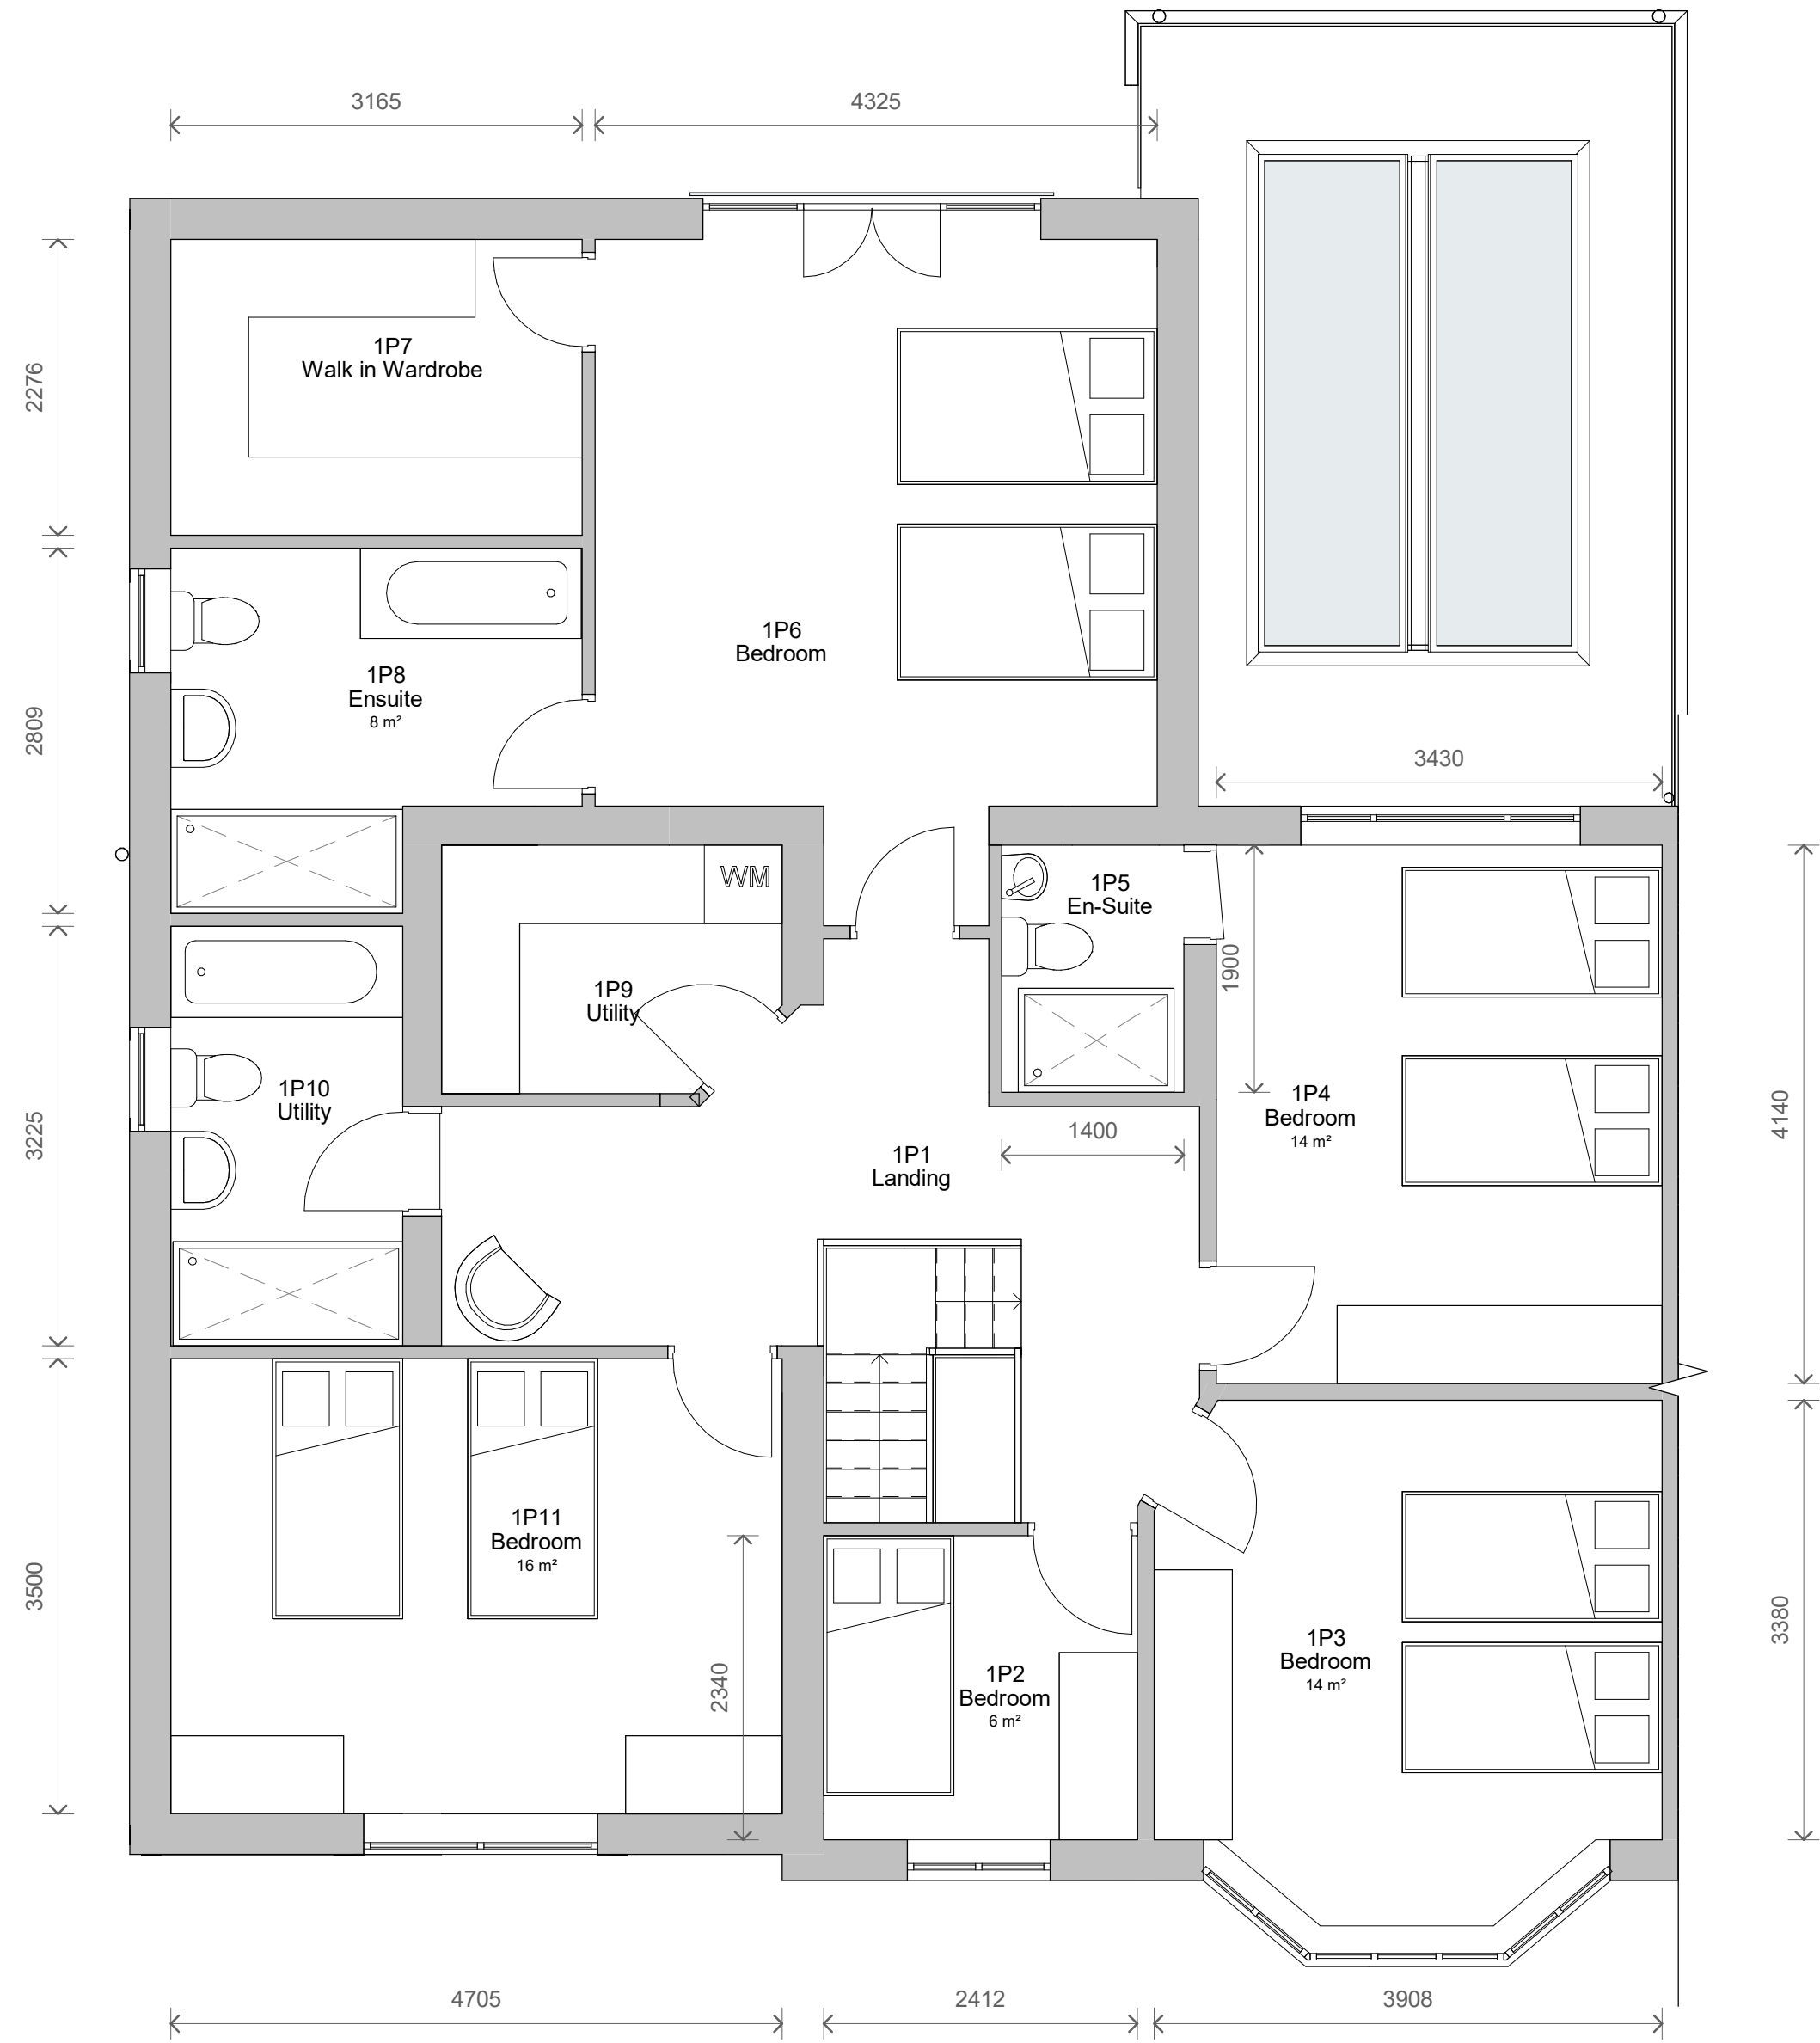

1 Level 0 - Proposed
1 : 50

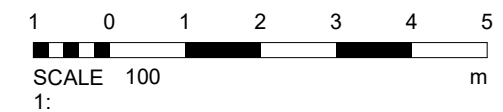

2 Level 1 - Proposed
1 : 50

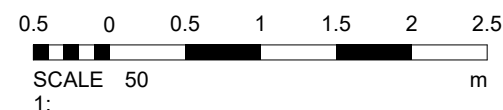

3	Revised Plans	10/05/2023
2	Revised Plans	28/04/2023
1	Revised Plans	24/02/2023
No.	Description	Date

PROJECT		14 Ravens Close					
TITLE				Proposed Plans			
CLIENT				Springer			
STATUS				DESIGN			
DRAWN BY		DATE				SCALE (@ A1)	
SG		28/04/2023				1 : 50	
PROJECT NUMBER			DRAWING NUMBER			REV	
GSS21065.4			003			3	
GOLD SKETCH S T U D I O S www.goldsketch.co.ukinfo@goldsketch.co.uk0161 792 9595							
NOTES © COPYRIGHT ALL RIGHTS RESERVED. THIS DRAWING MUST NOT BE REPRODUCED WITHOUT WRITTEN CONSENT. DRAWING TO BE USED FOR THE STATUS INDICATED ONLY. NO CONFIRMED ON SITE. ANY DISCREPANCIES TO BE REPORTED TO THE ALL DIMENSIONS ARE SETTING OUT DIMENSIONS UNLESS OTHERWISE STATED. ALL WORK AND MATERIALS TO BE IN ACCORDANCE WITH CURRENT STATUTORY REGULATIONS, RELEVANT CODES OF PRACTICE AND BRITISH STANDARDS. ALL DIMENSIONS ARE IN MILLIMETRES UNLESS OTHERWISE STATED.							