


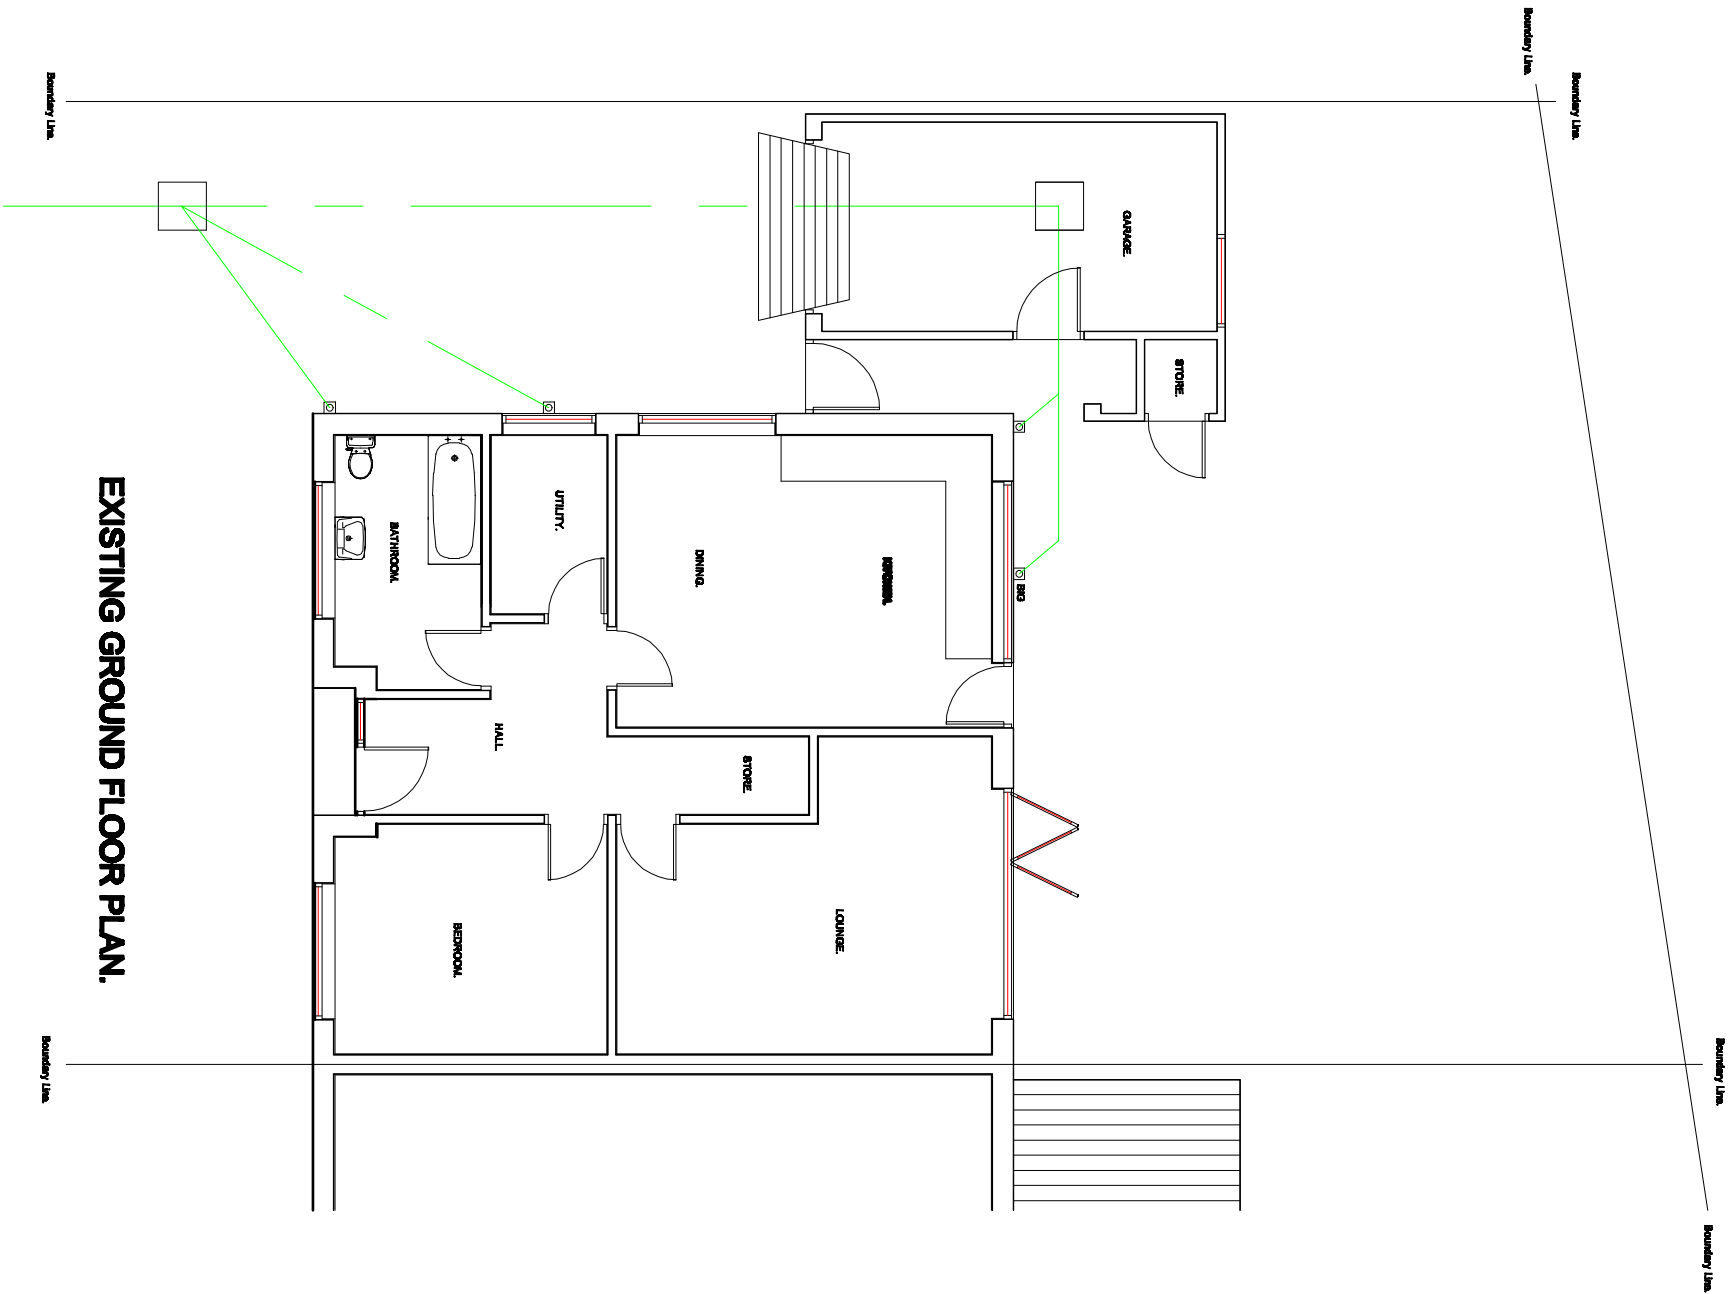

Revision	Title : PROPOSED SIDE/REAR EXTENSION	Project : 37, SHEPHERDS CLOSE, GREENMOUNT, BURY. BL9 4BL	MTC Designs Scale 1:100 @ A3 Date: February 2024.	31 Eddard Drive Bolton BL2 6TB T: 01204 418714, M: 07760288914 Email: info@mtcdesigns.co.uk
			Drawing No: P02	