



Do not scale off plans
All measurements to be checked on site
Do not measure off drawings

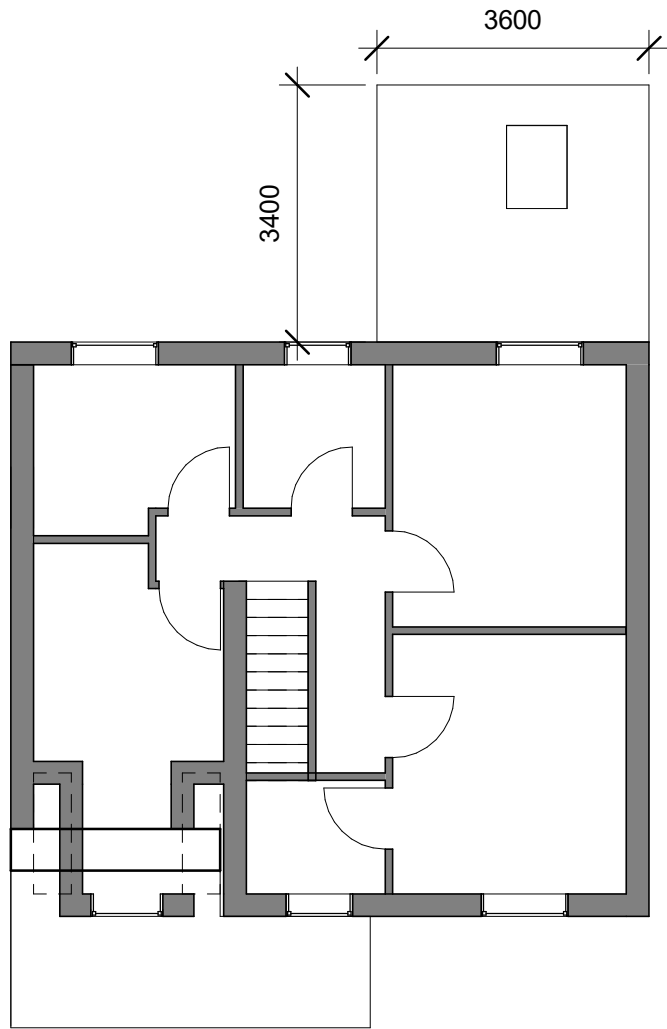

1 00 Ground Proposed
1 : 100

2 01 Floor Proposed
1 : 100

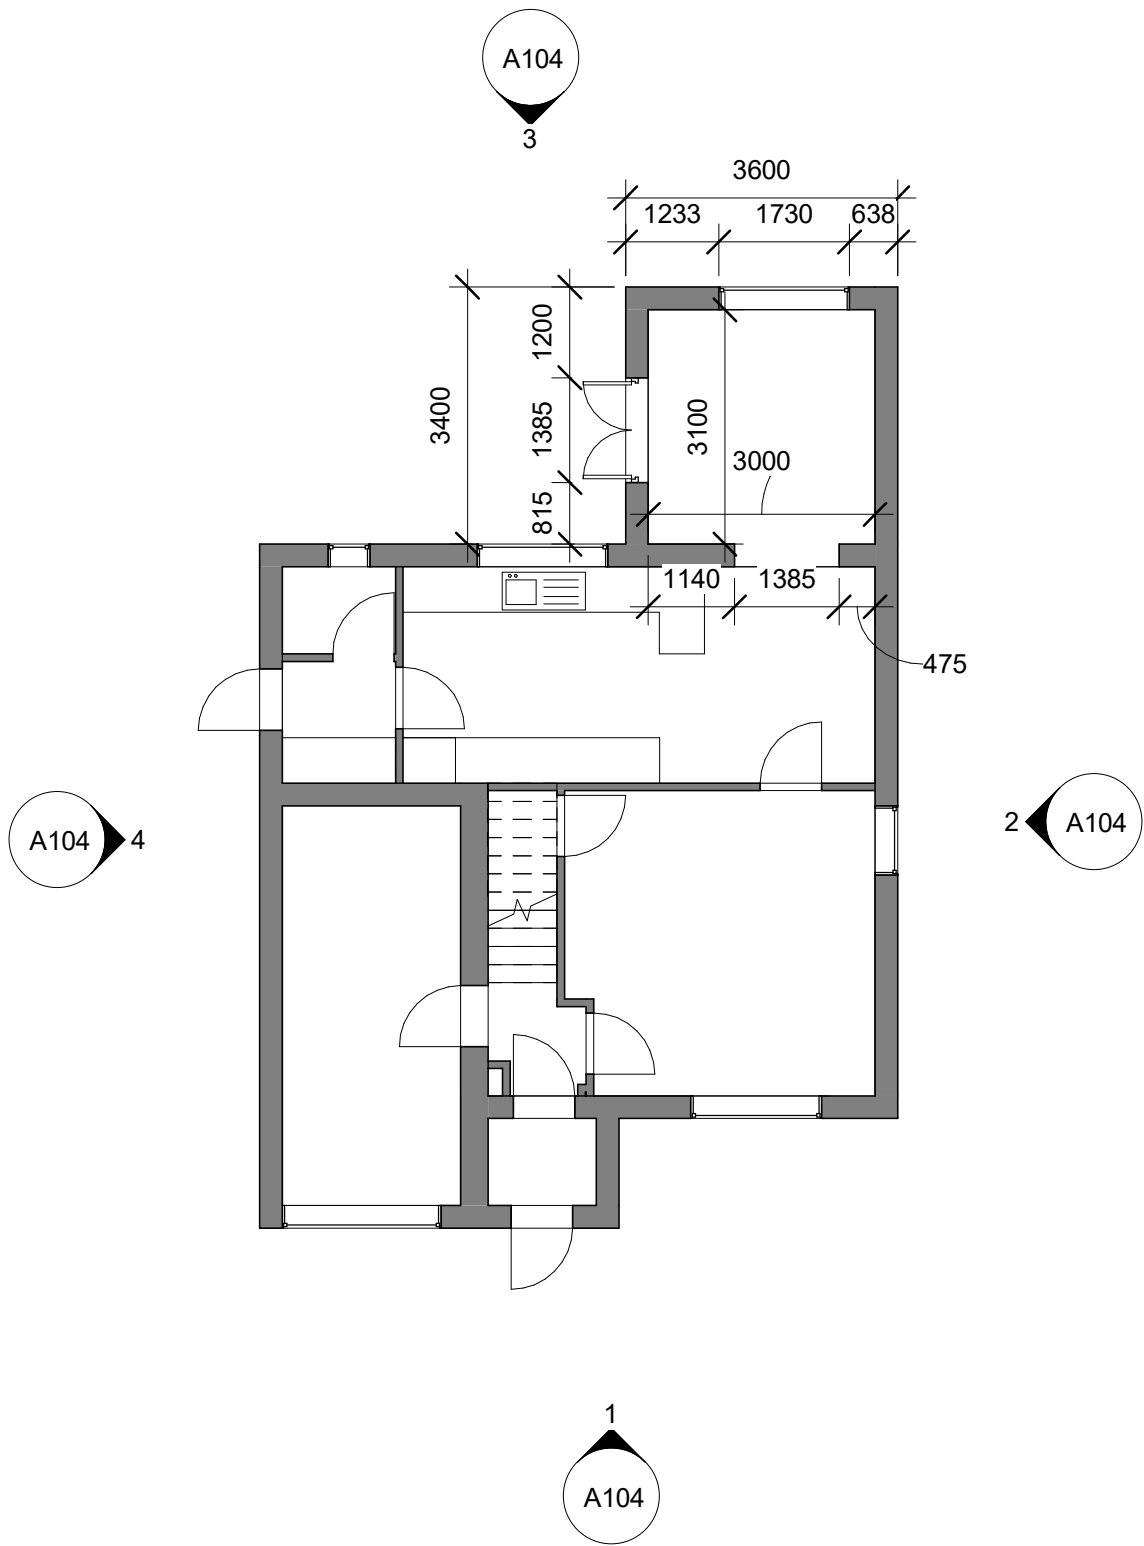

www.autodesk.com/revit

No.	Description	Date

Wakar and Sara
Extention

Project Name

Proposed Plans

Project number	0001
Date	Issue Date
Drawn by	Author
Checked by	Checker

A103

Scale 1 : 100