




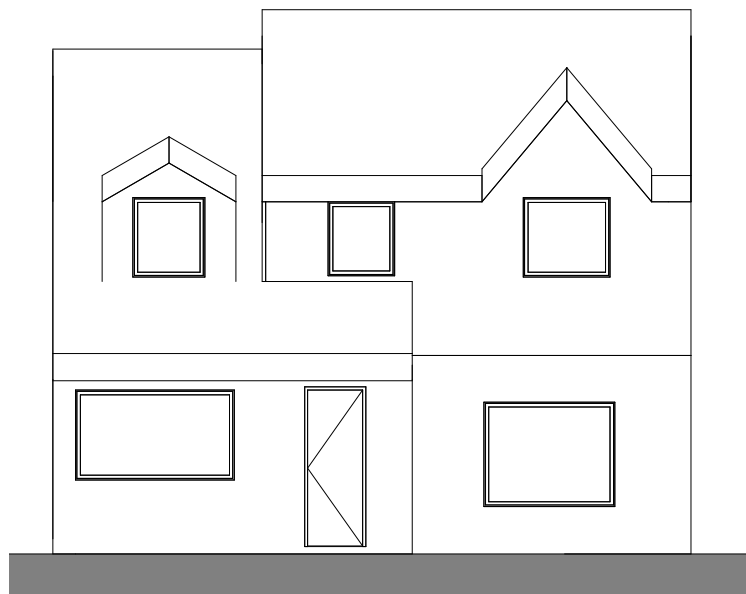


1 Existing Elevation 1
1 : 100

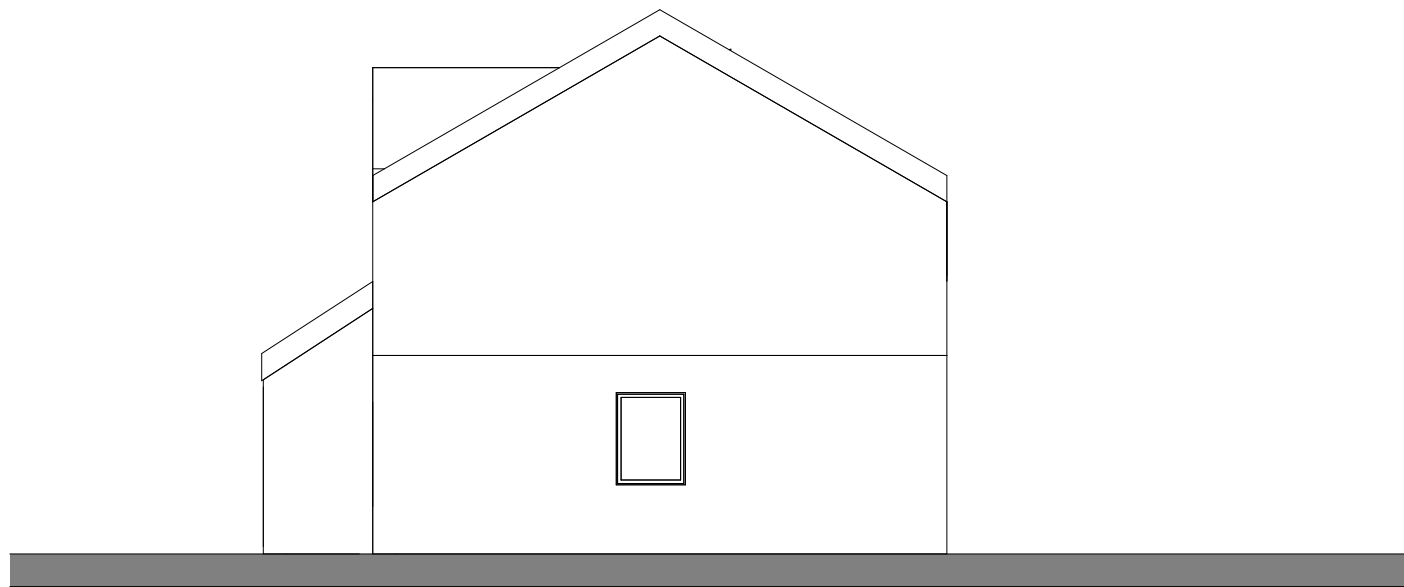

2 Existing Elevation 2
1 : 100

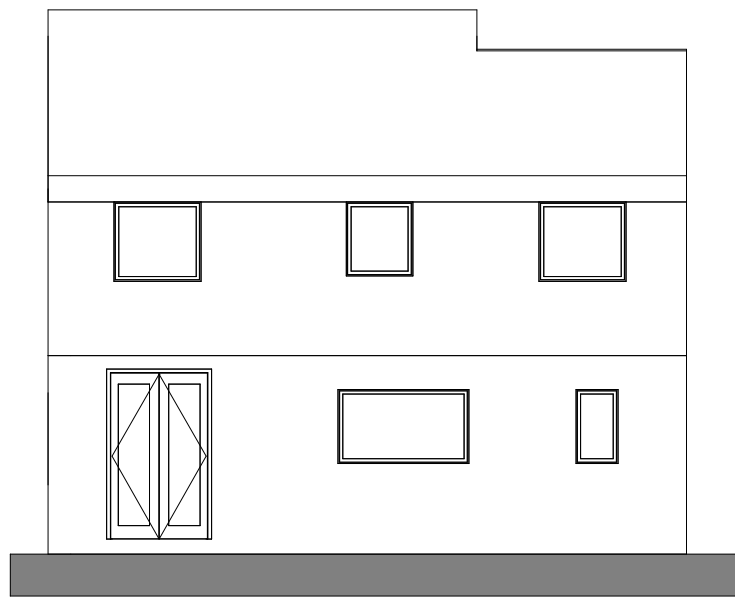

3 Existing Elevation 3
1 : 100

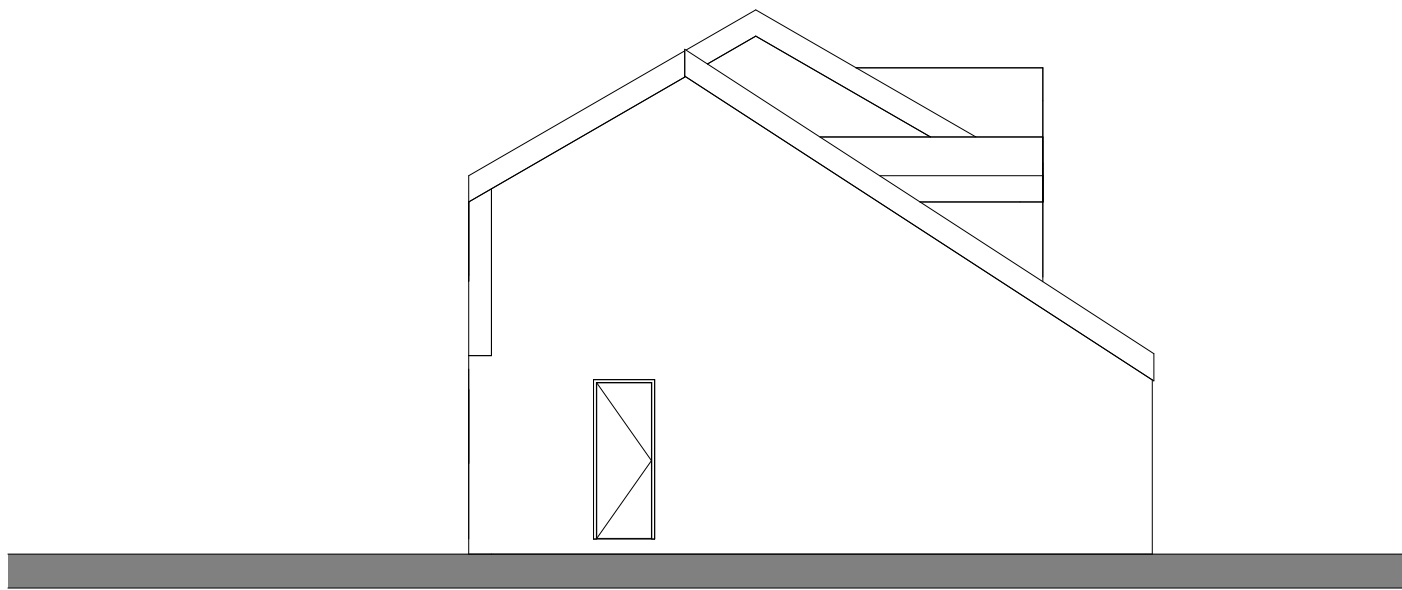

4 EX Elevation 4 - a
1 : 100



www.autodesk.com/revit

No.	Description	Date

Wakar and Sara Extention		Existing Elevations	
		Project number 0001	A102
Project Name		Date Issue Date	
		Drawn by Author	
		Checked by Checker	Scale 1 : 100