




COPYRIGHT © ALL RIGHTS RESERVED BY VIKAS ALYAS LTD. DO NOT SCALE FROM DRAWING. DRAWING INDICATES DESIGN INTENT ONLY. REPORT ANY DISCREPANCIES TO CLIENT / VA LTD. NOT TO BE USED FOR CONSTRUCTION UNLESS STATED SO. TO BE READ IN CONJUNCTION WITH OTHER DRAWINGS OR SPECIFICATION WHERE PROVIDED.

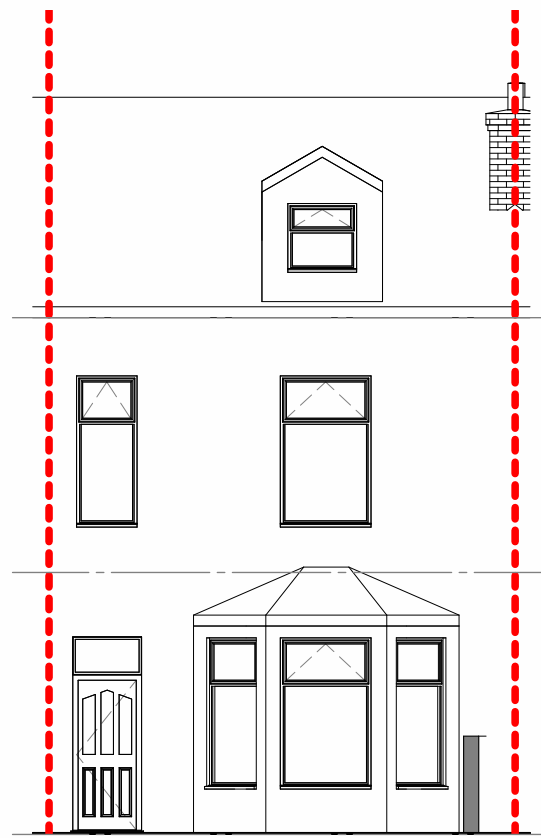


01-E-Elevation
1 : 100

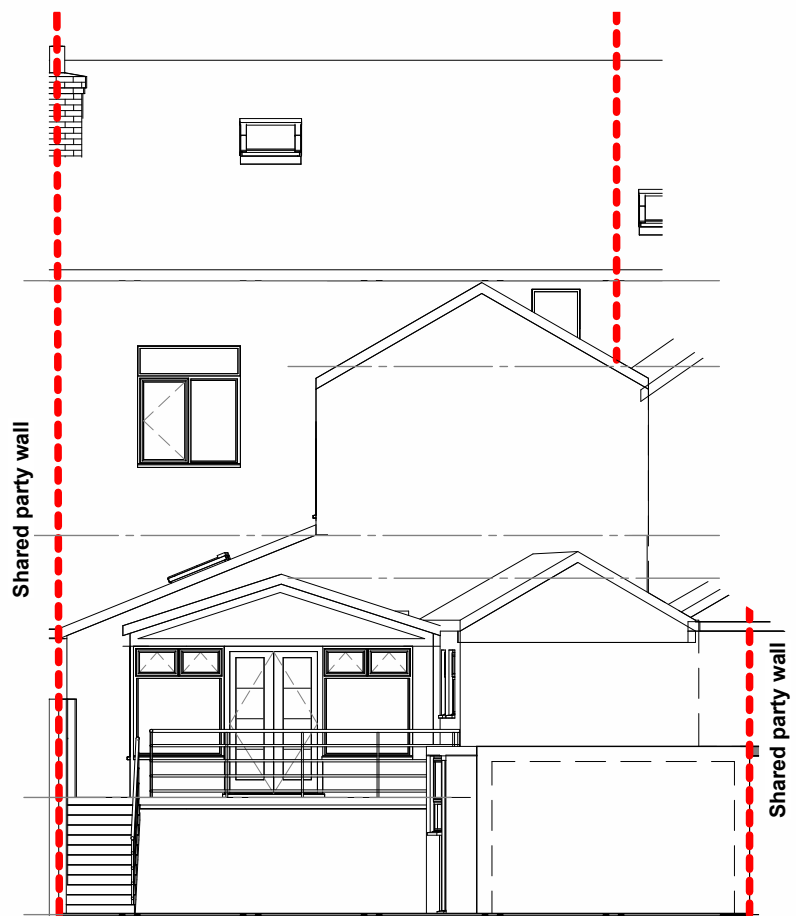

03-E-Elevation
1 : 100

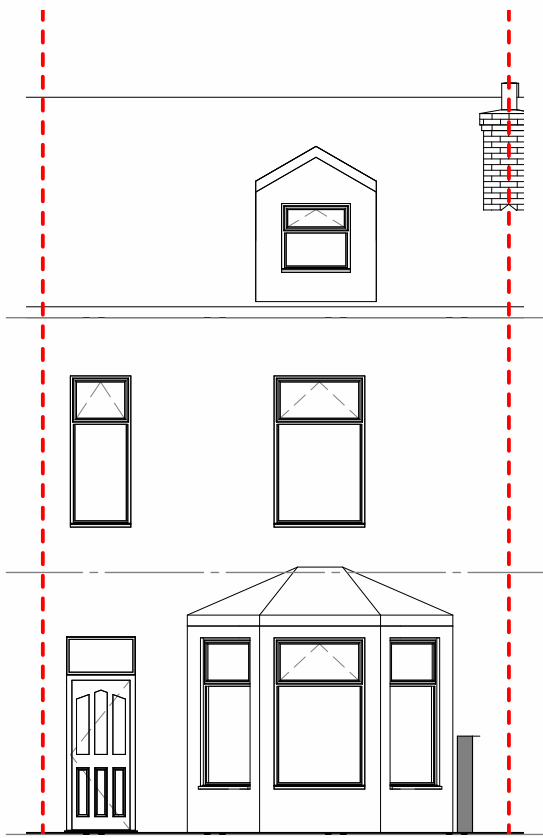


01-P-Elevation
1 : 100

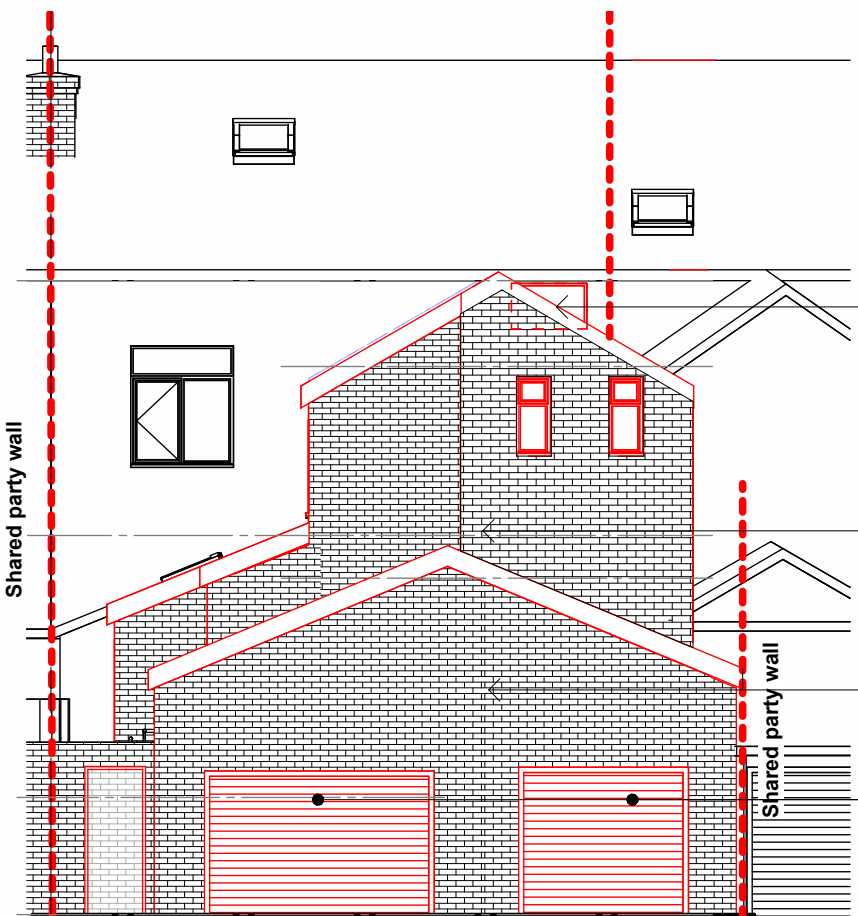


03-P-Elevation
1 : 100

New larger window - fire escape window
Brick
Brick
Roller shutters
No boundary encroachment- roof structure will be fixed directly onto the existing shared boundary walls

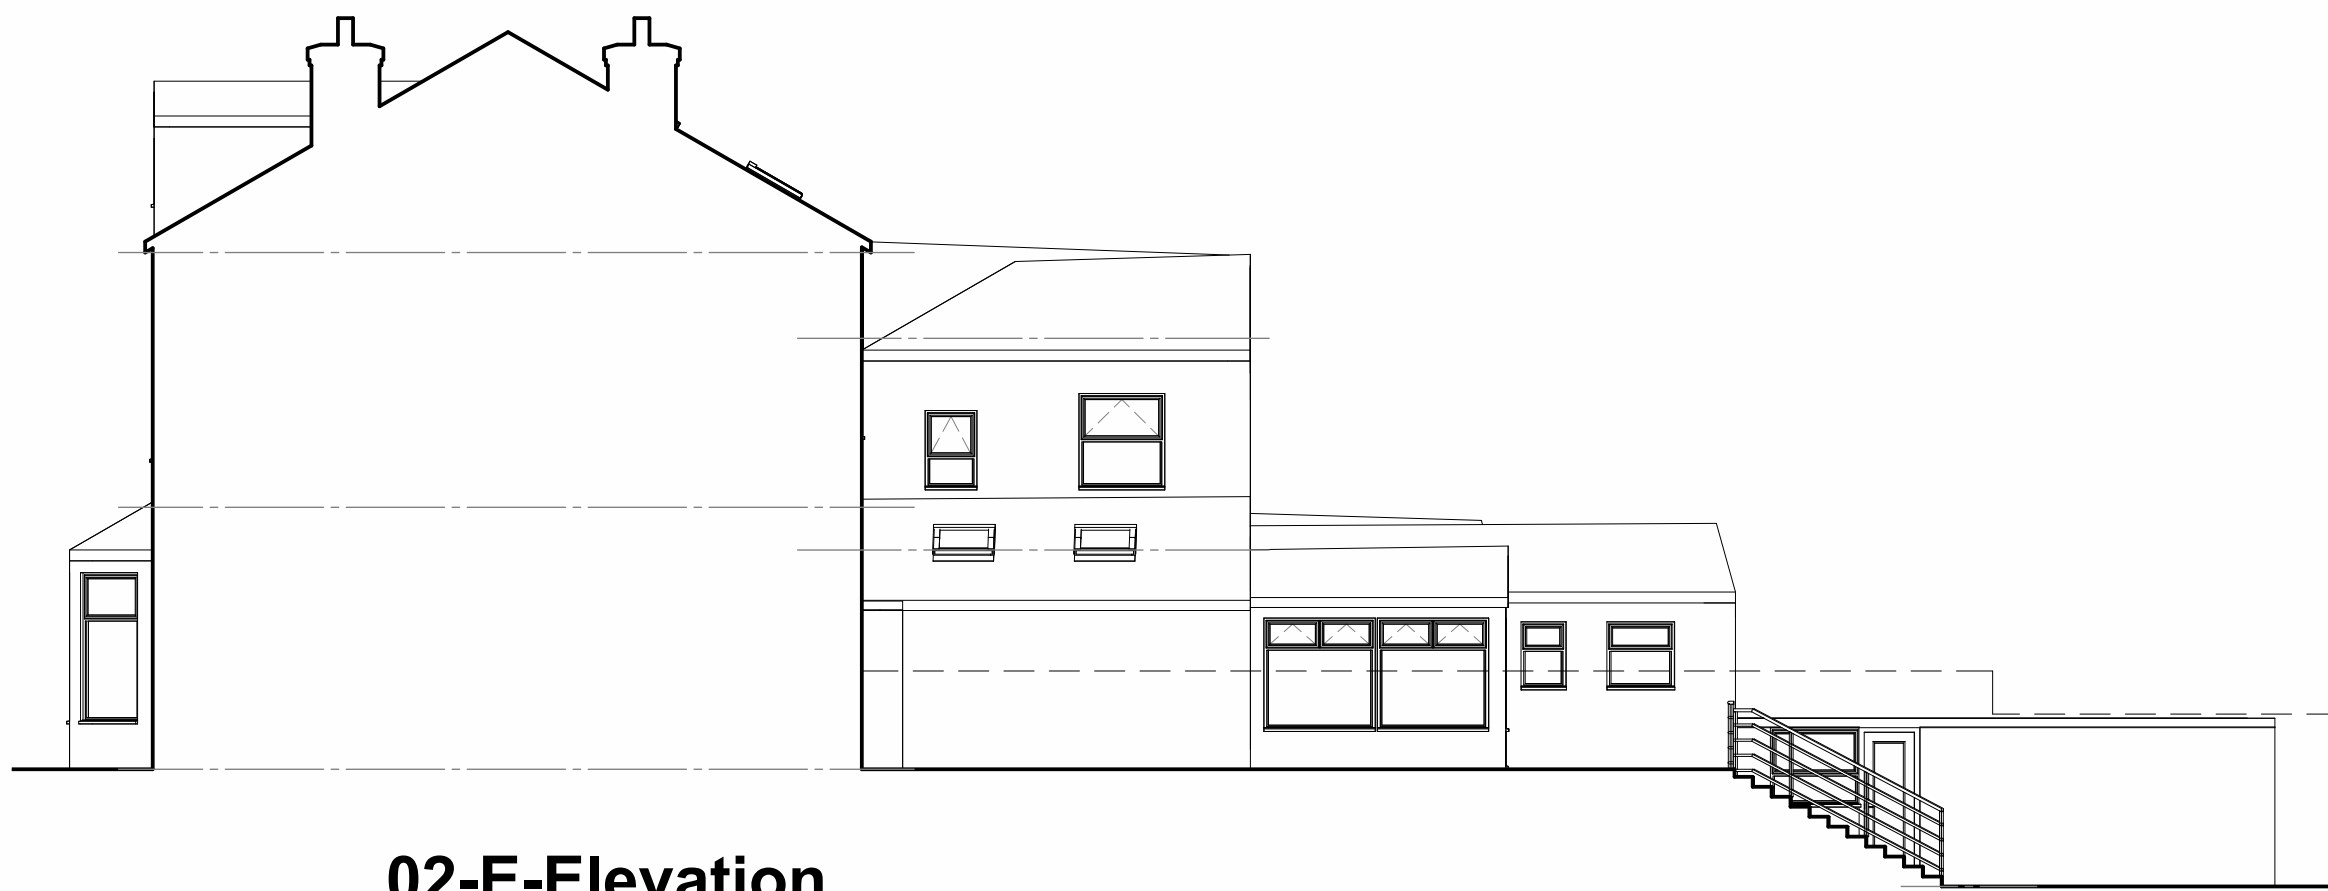


02-E-Elevation
1 : 100

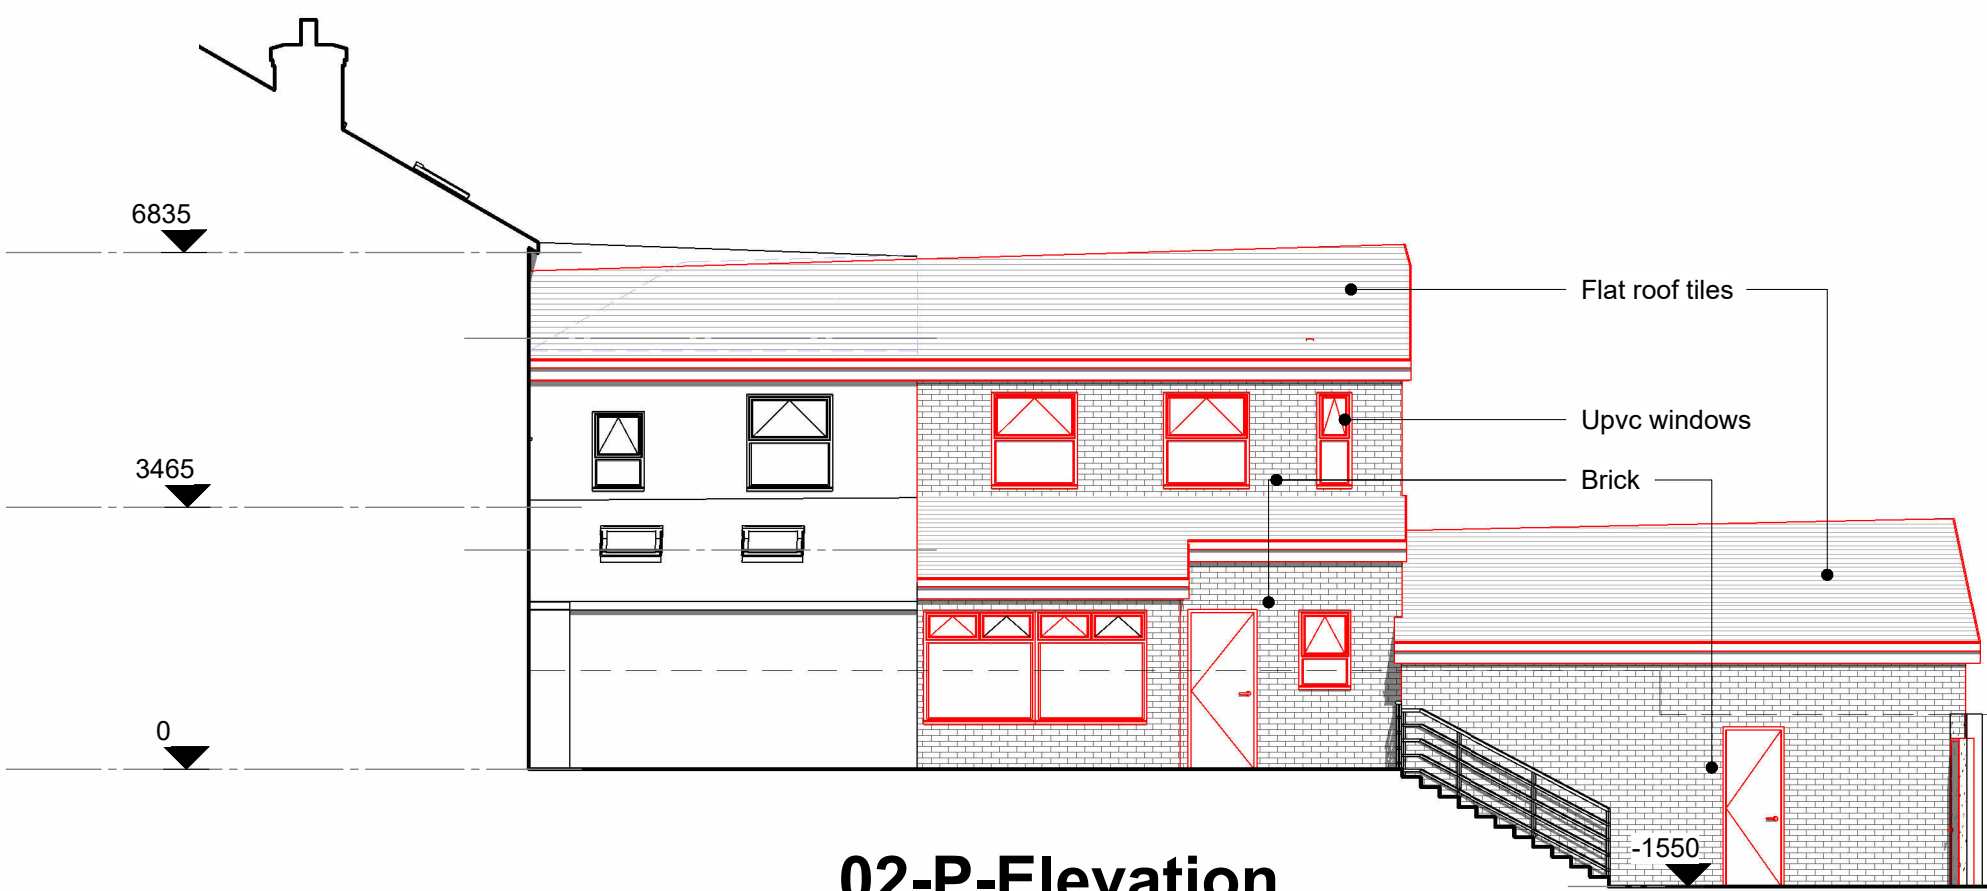


02-P-Elevation
1 : 100

Flat roof tiles
Upvc windows
Brick
-1550

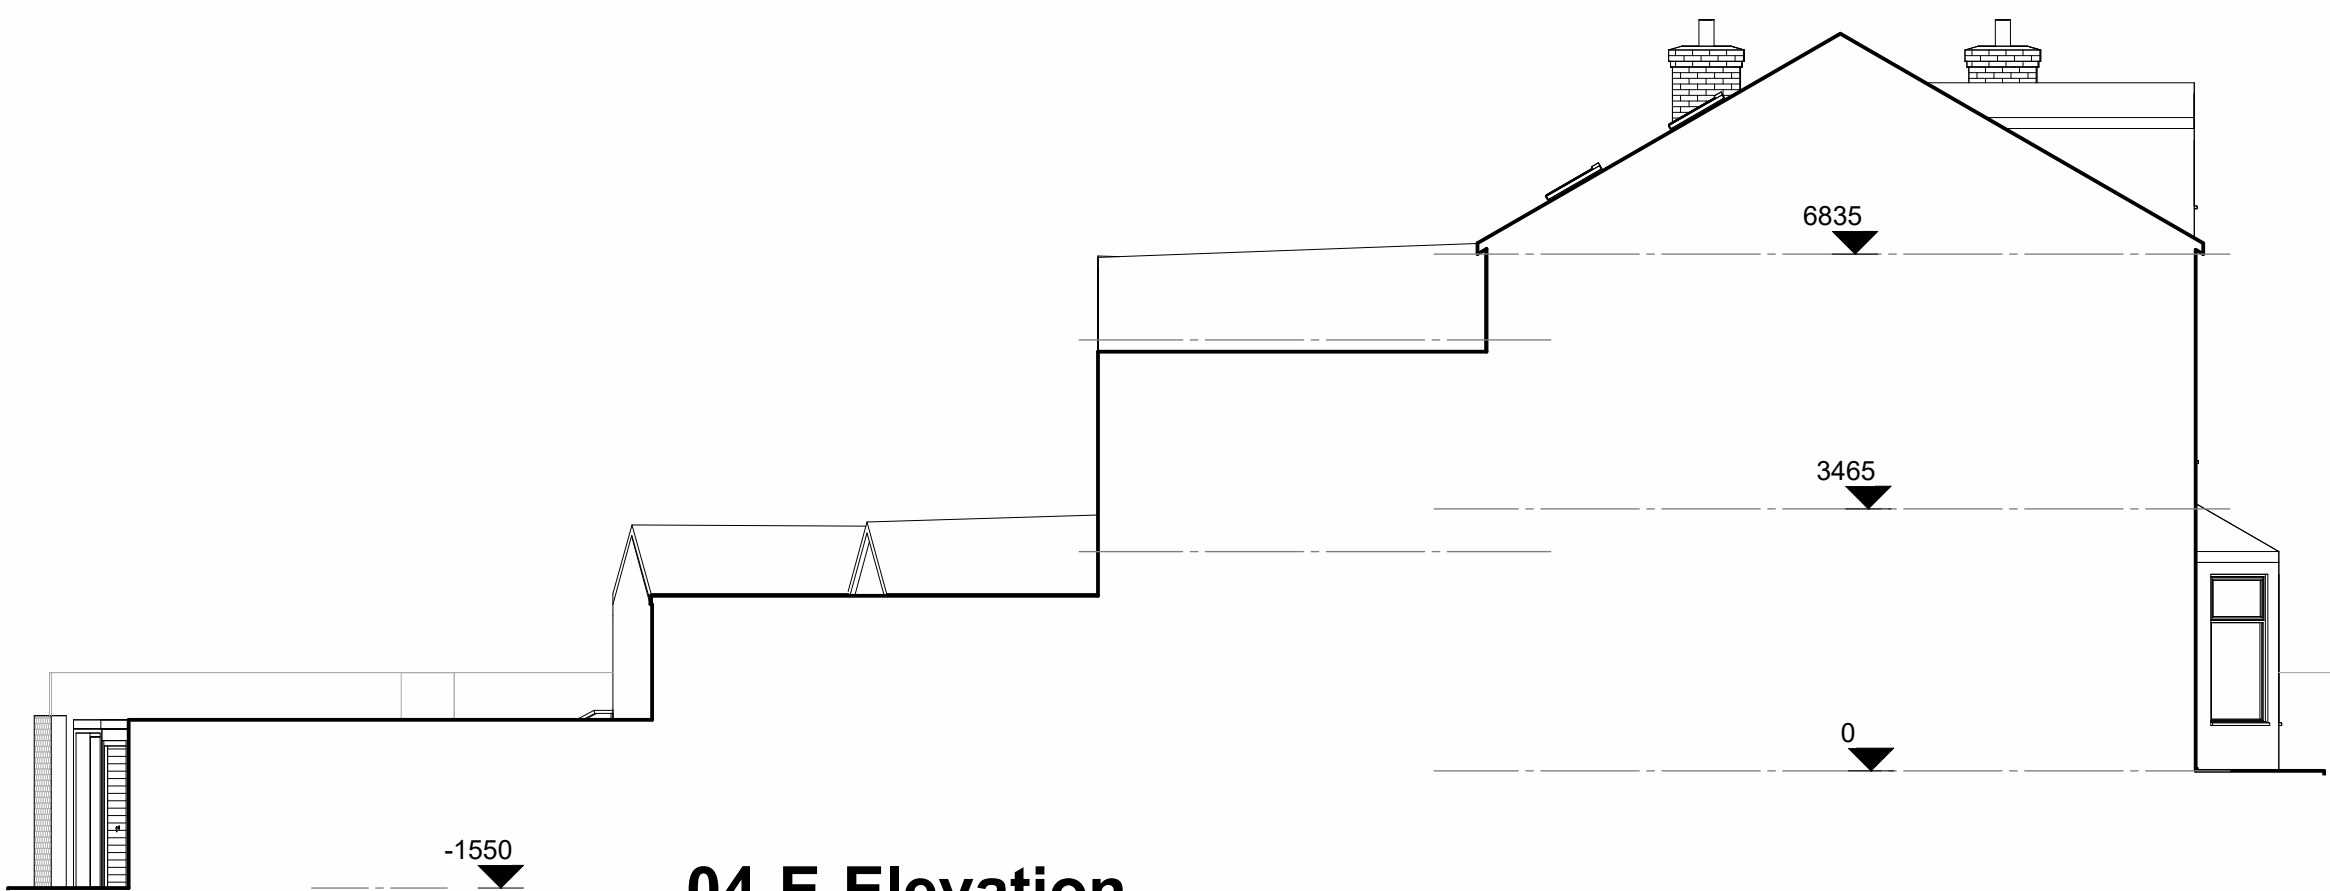

04-E-Elevation
1 : 100

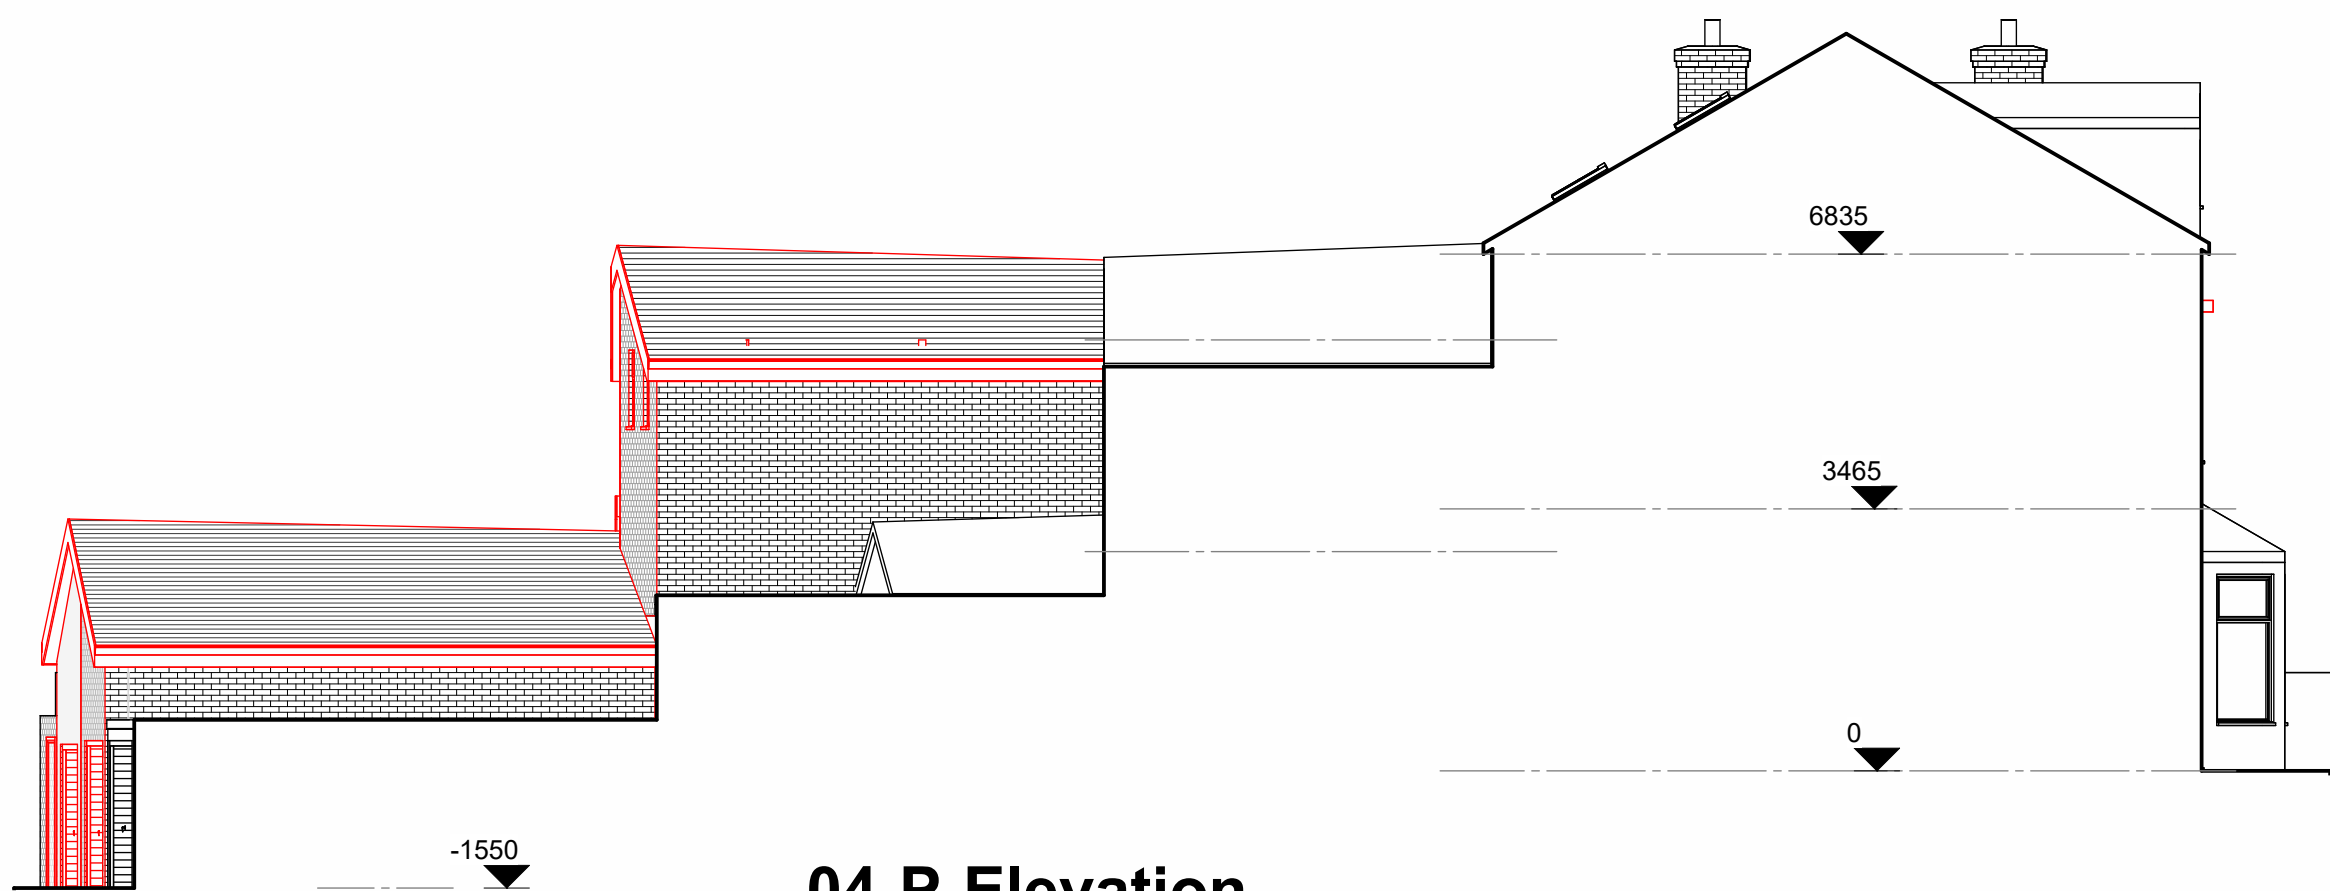

04-P-Elevation
1 : 100

All new walls, roof, windows and doors to match existing or similar

ARCHITEK
BUILDING DESIGN CONSULTANCY

0161 511 8479

vikas@architek.uk
916 Stockport Road, Levenshulme,
Manchester, M19 3AB

Rev	Description	Date
P1	Issue to Planning	15.08.2025

CLIENT
Kashif Shezaid

PURPOSE OF ISSUE
Planning

Bury Council

ADDRESS
165 Walmersley Rd,
Bury BL9 5DE

PROJECT
Part two/single storey rear extension and redevelopment of the garage and enclose the open rear yard

TITLE
Existing and Proposed Elevations

DRAWN BY NA	CHECKED BY VA	DATE 02/16/23
SCALE (@ A1) 1 : 100	PROJECT NUMBER 1320	
DRAWING NUMBER A103		REV P1