
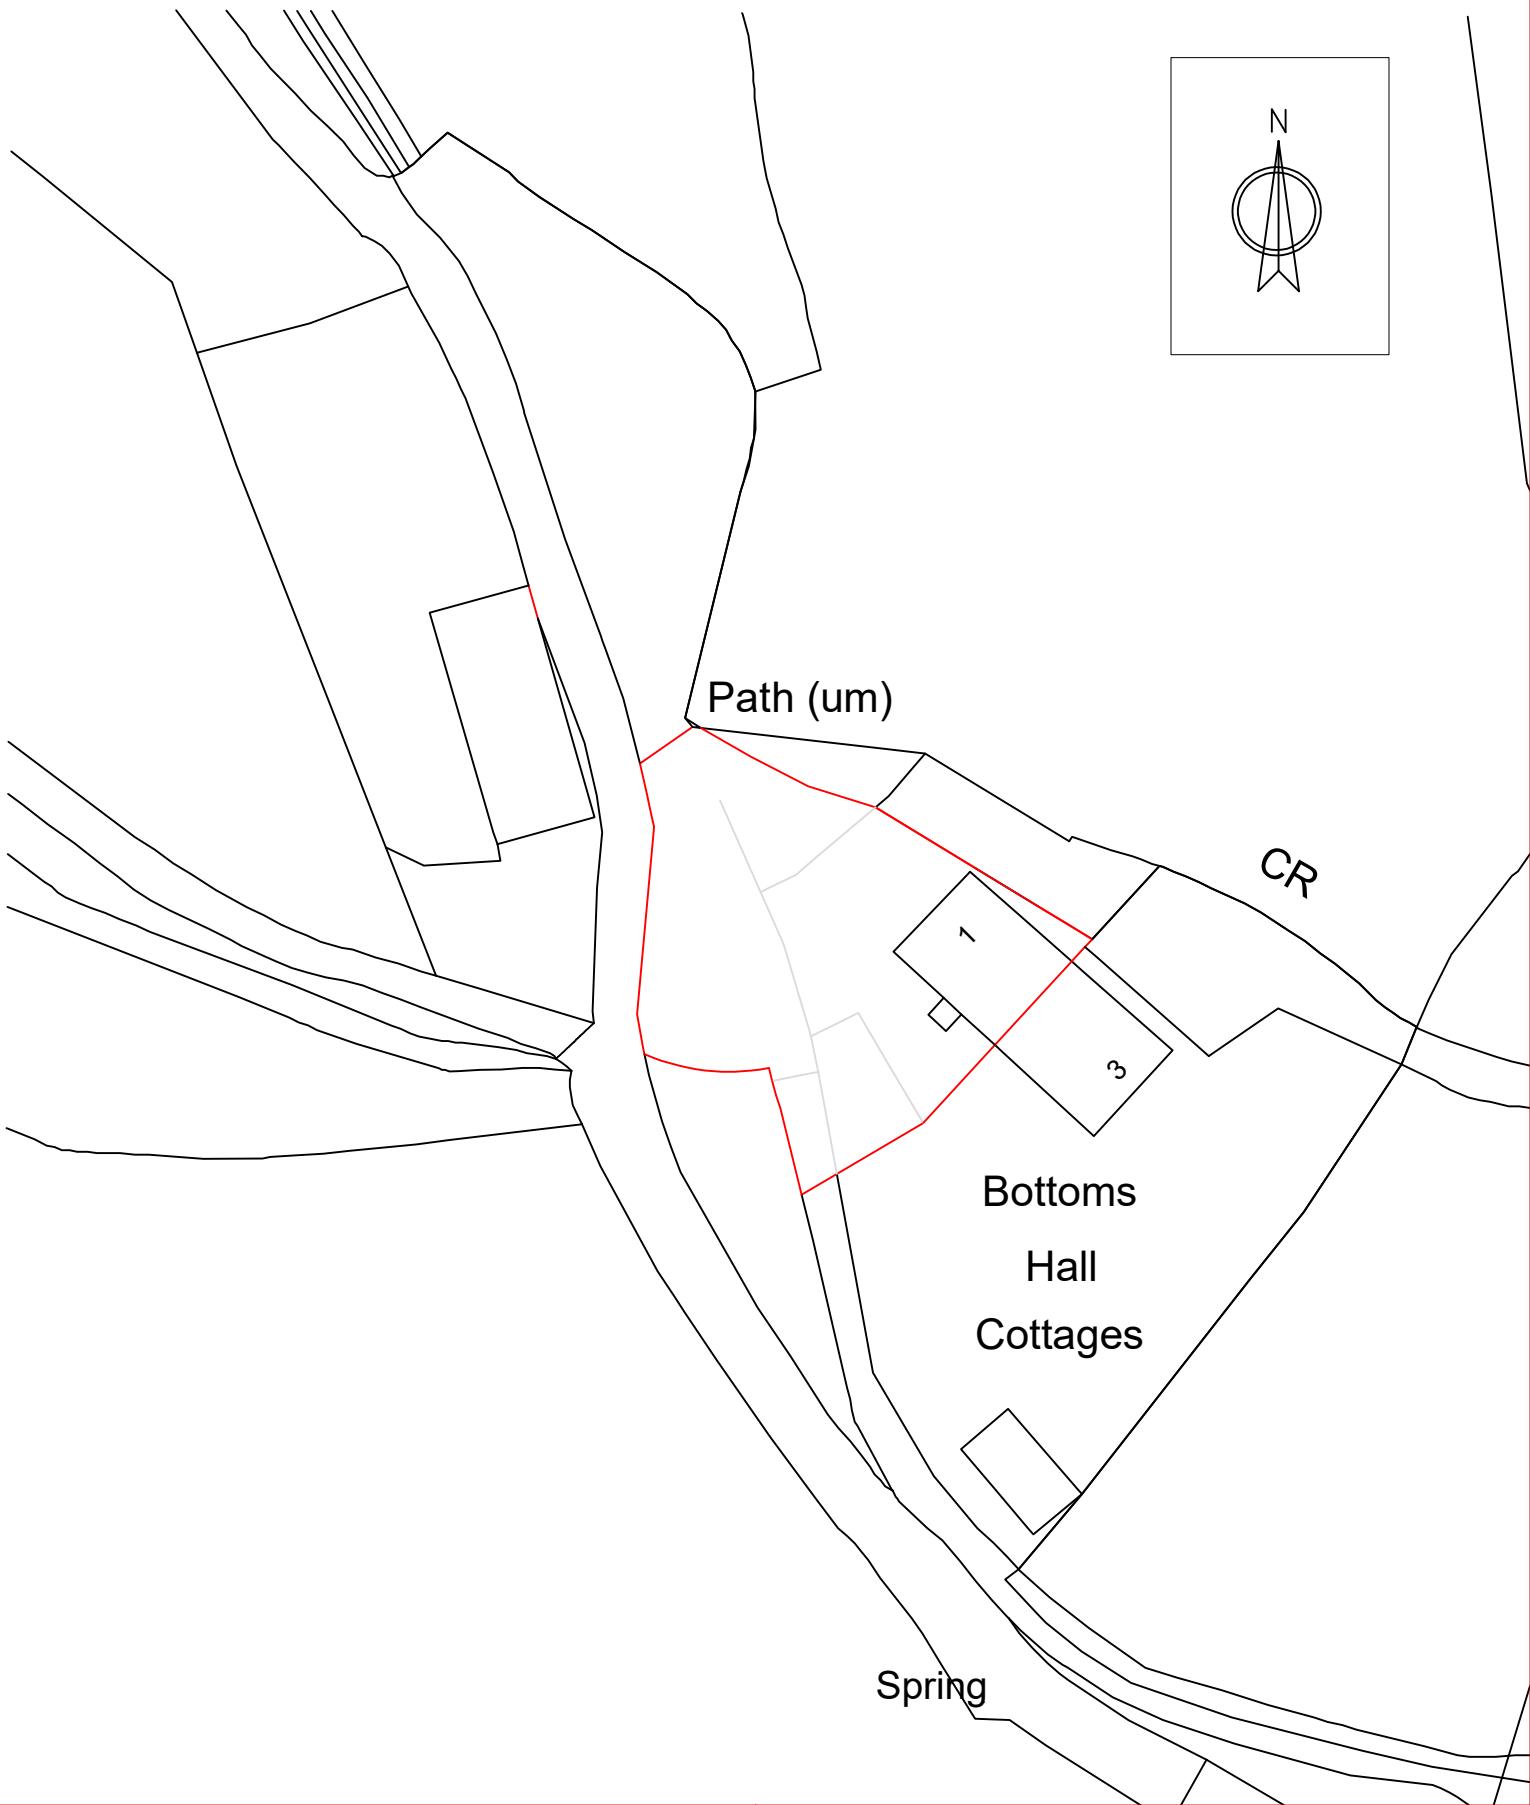


1:1250

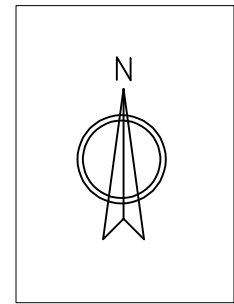

LOCATION PLAN

1 BOTTOM HALL COTTAGES, BL8 3QB

SCALE – 1:500