
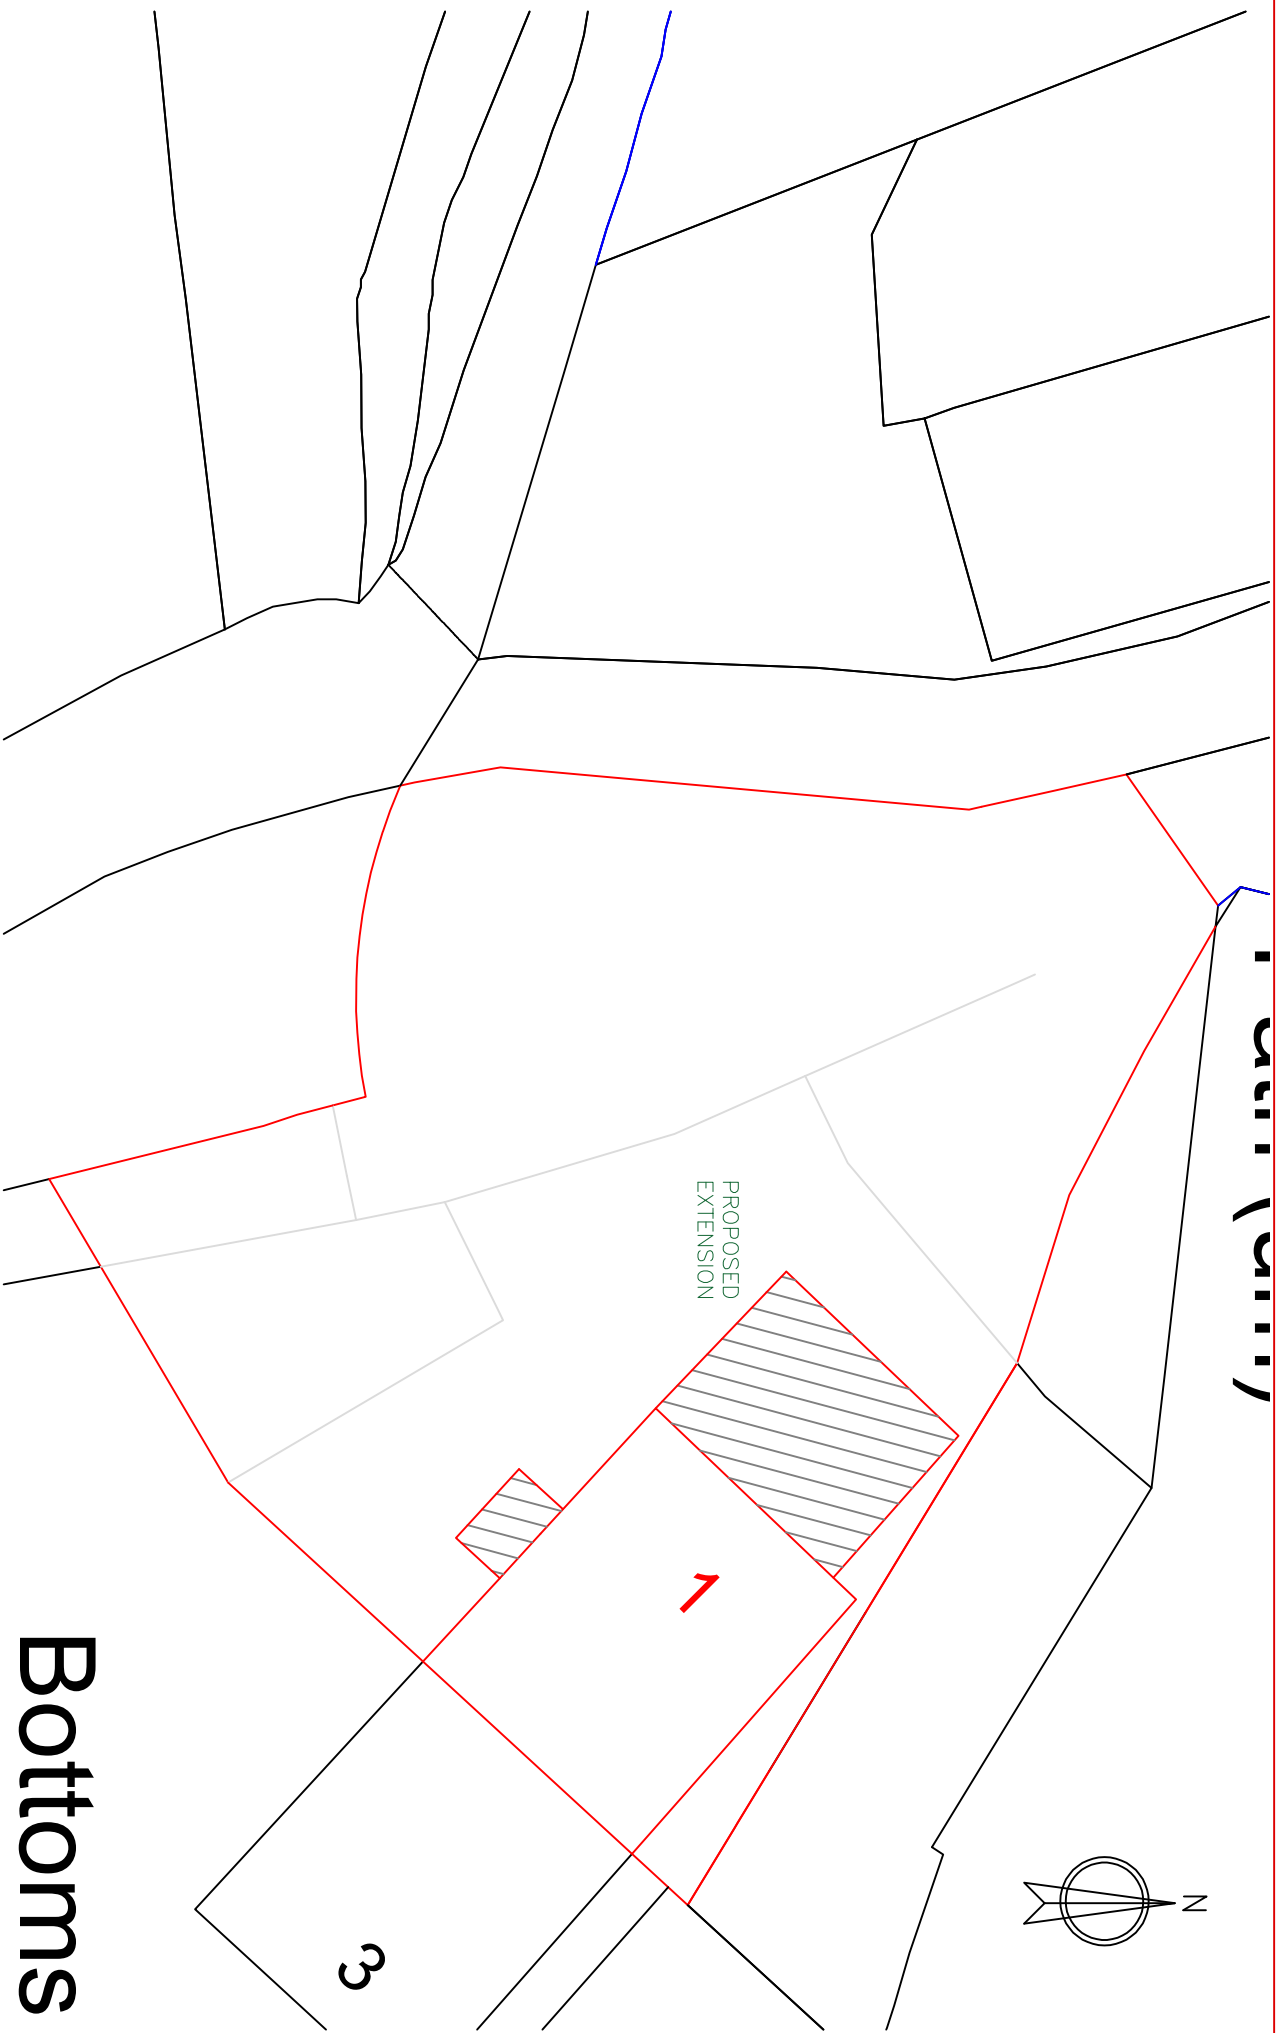


100m

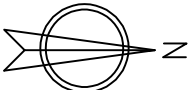

Bottoms

BLOCK PLAN

1 BOTTOM HALL COTTAGES, BL8 3QB

SCALE — 1:200



1:200

