


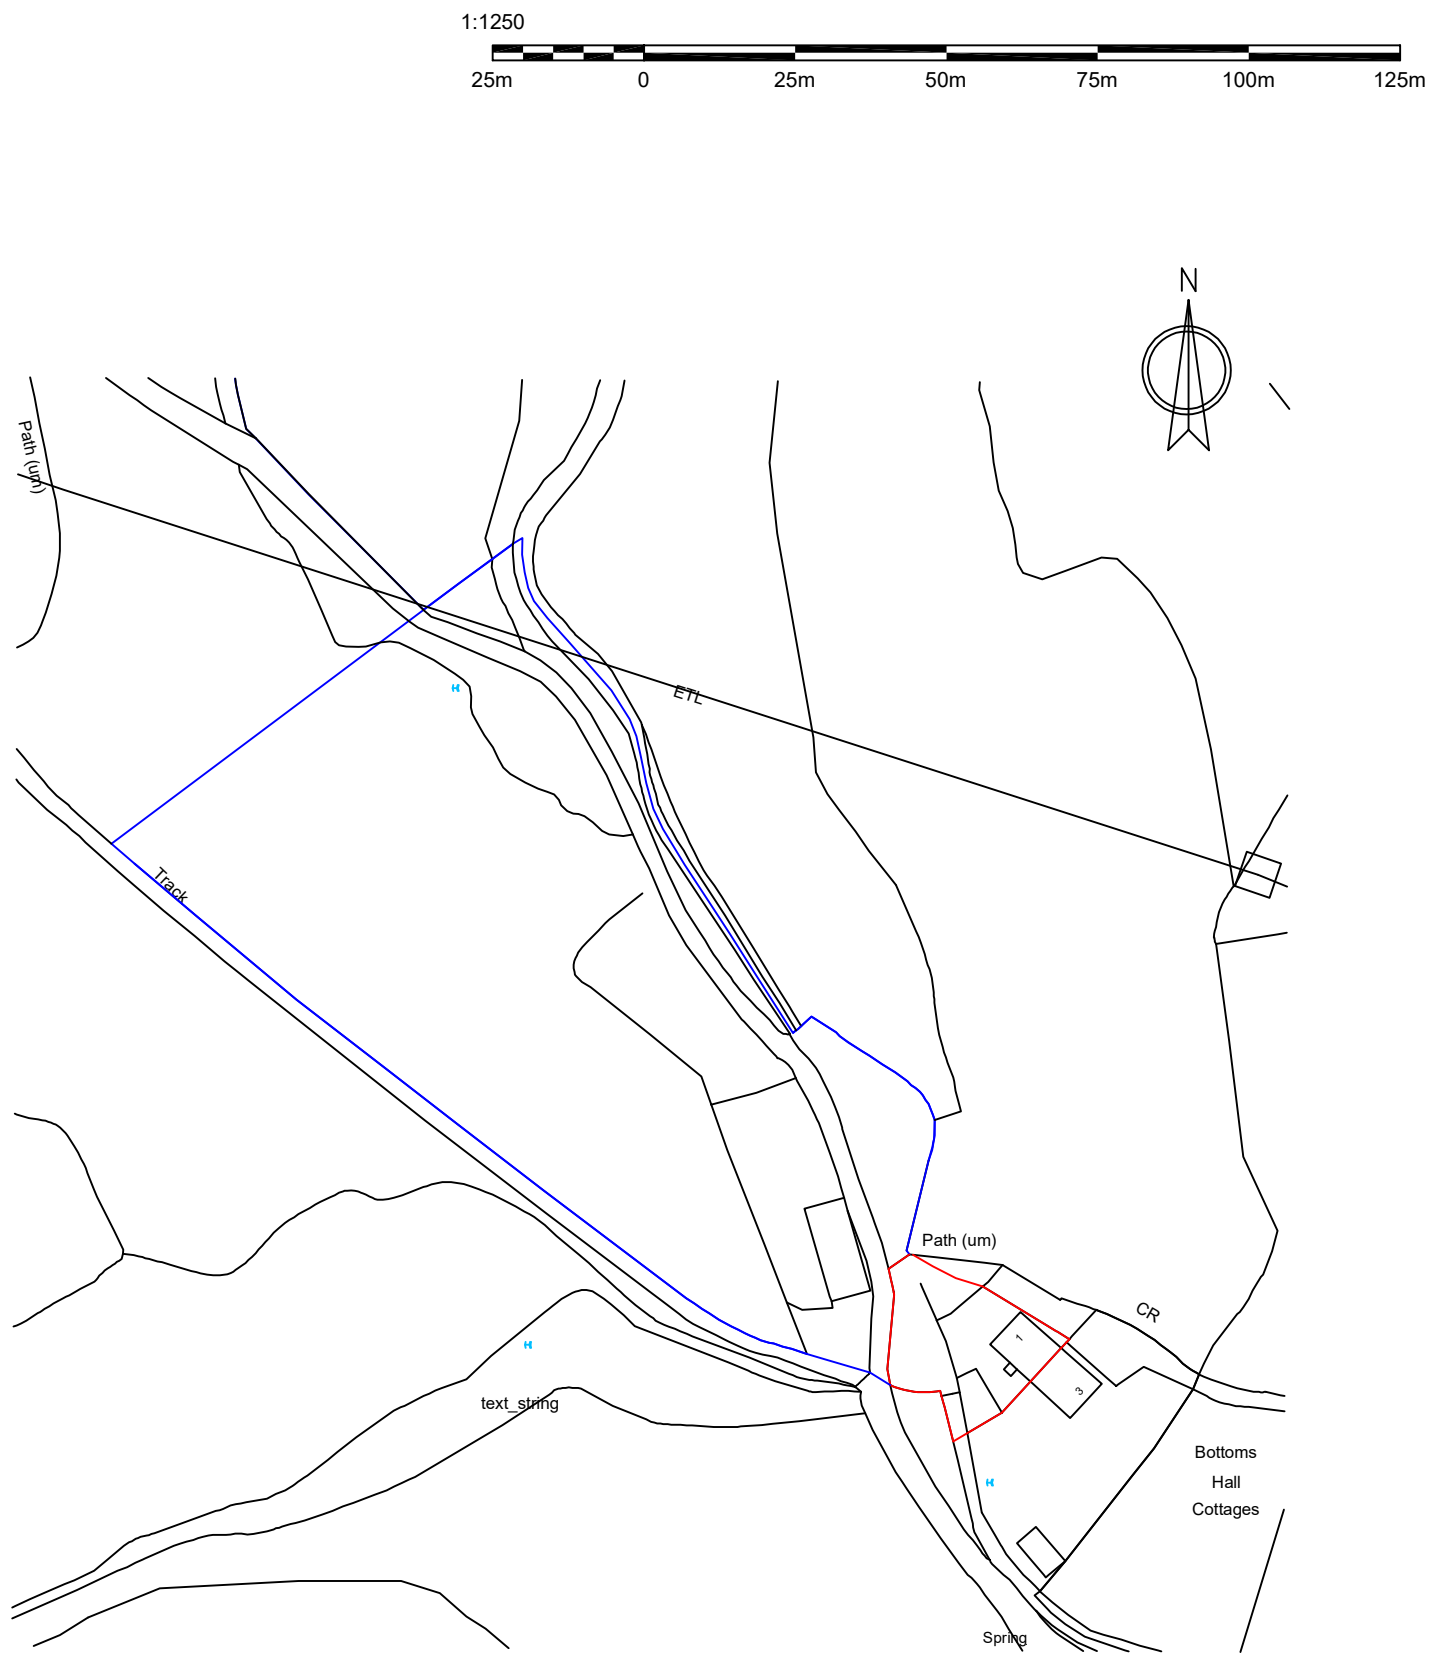

Mapping contents © Crown copyright and database rights 2025 Ordnance Survey 100035207



LOCATION PLAN

1 BOTTOM HALL COTTAGES, BL8 3QB

SCALE — 1:1250