

Work to annotated dimensions only. Harrison Ince take no responsibility from any inaccuracies from scaling from this drawing.  
All dimensions to be checked on site prior to manufacture and construction. This drawing is the property of Harrison Ince Holdings Limited and should not be reproduced without permission.  
All discrepancies to be brought to the attention of the architect immediately.  
This drawing is to be read in conjunction with the specification / bill of quantities and related drawings.

# REVISIONS

-








FIRST ISSUE

18.11.2025 SF


A

REVISED PLANNING ISSUE

01.12.2025 SF

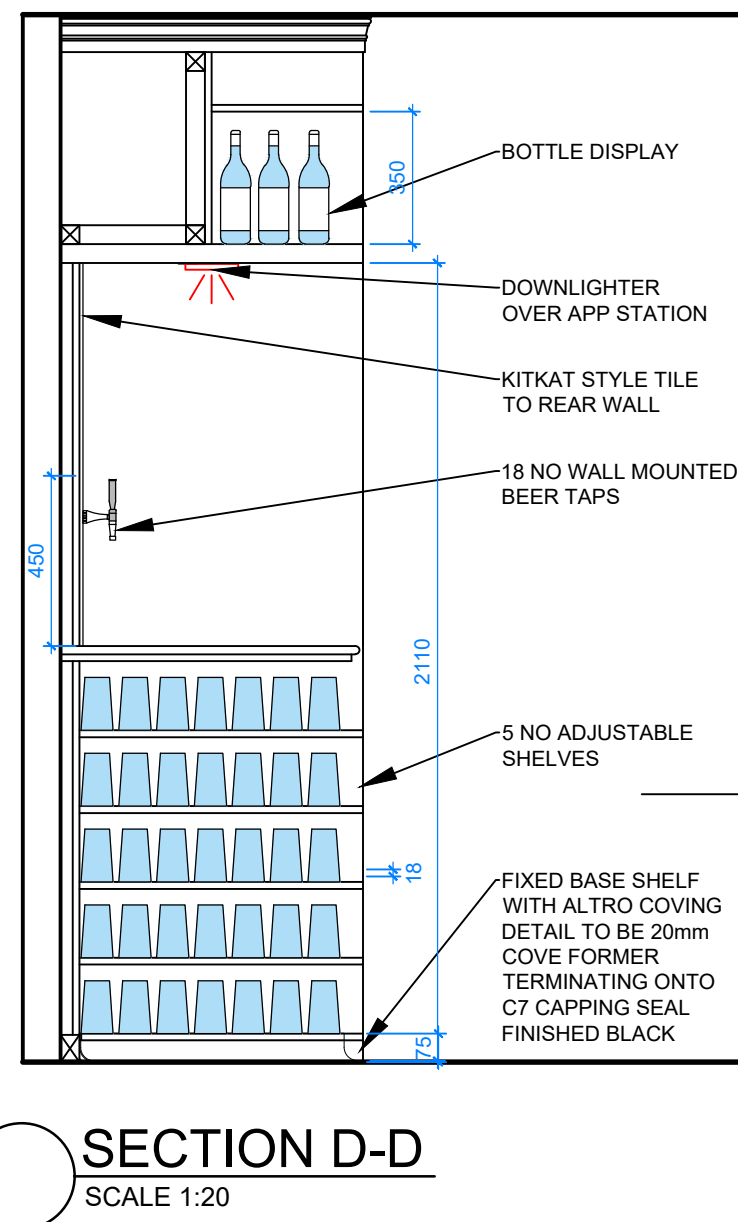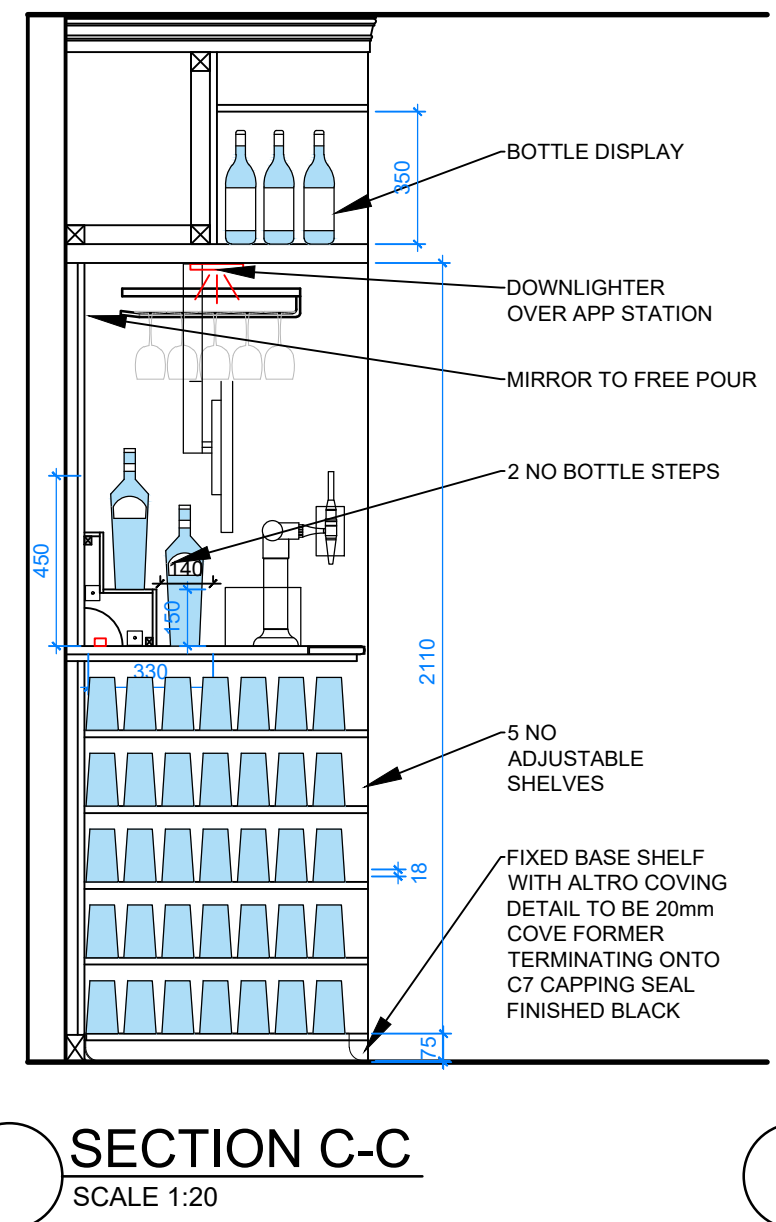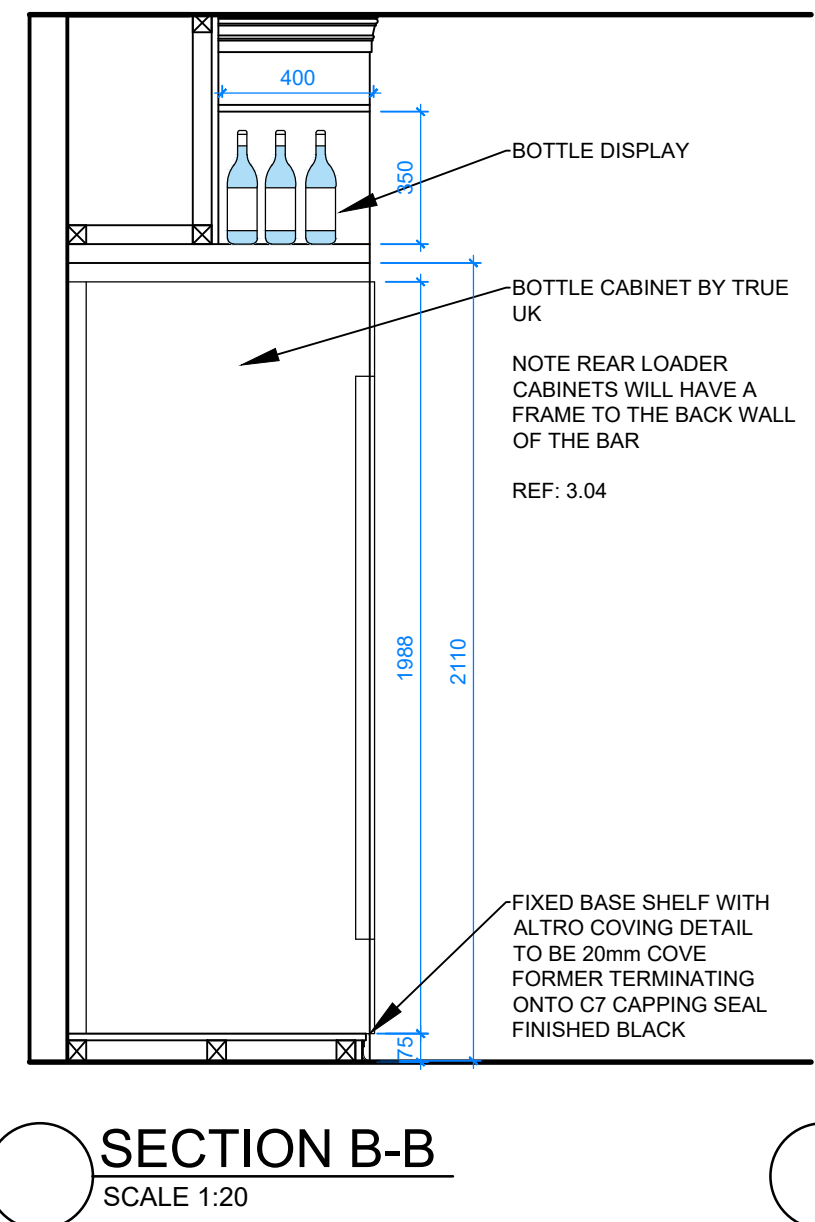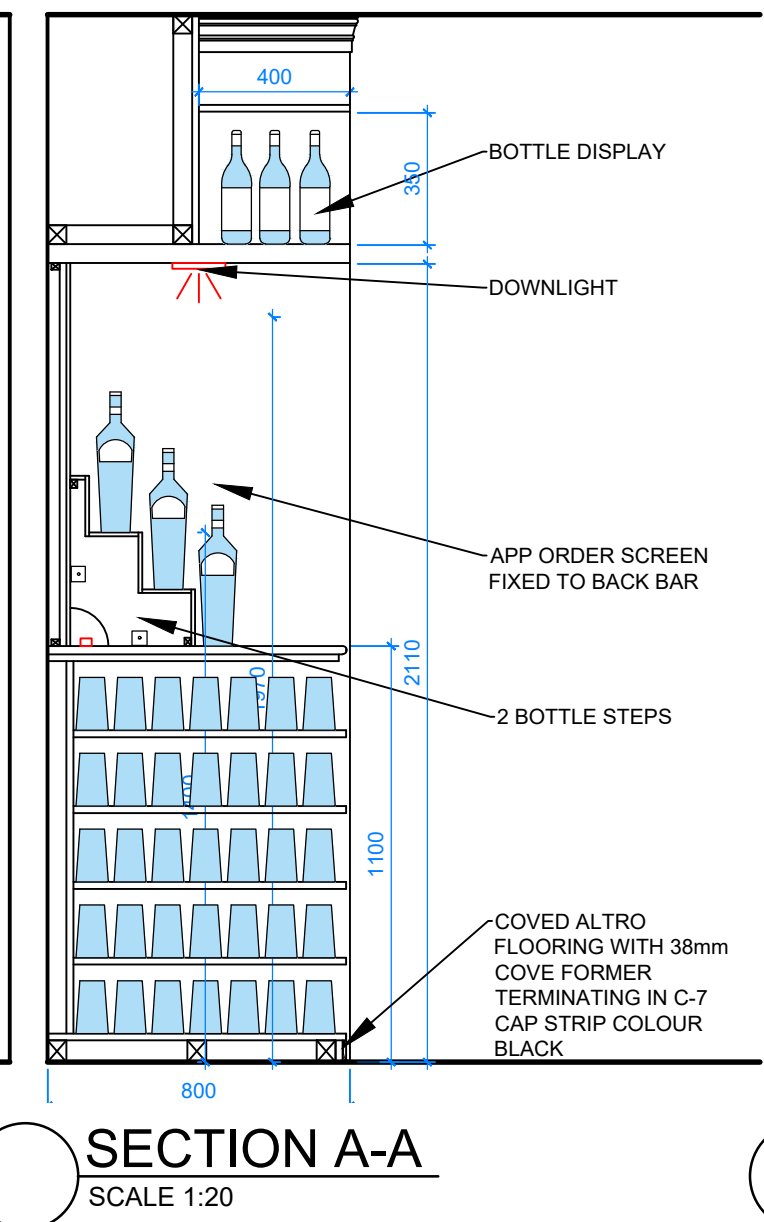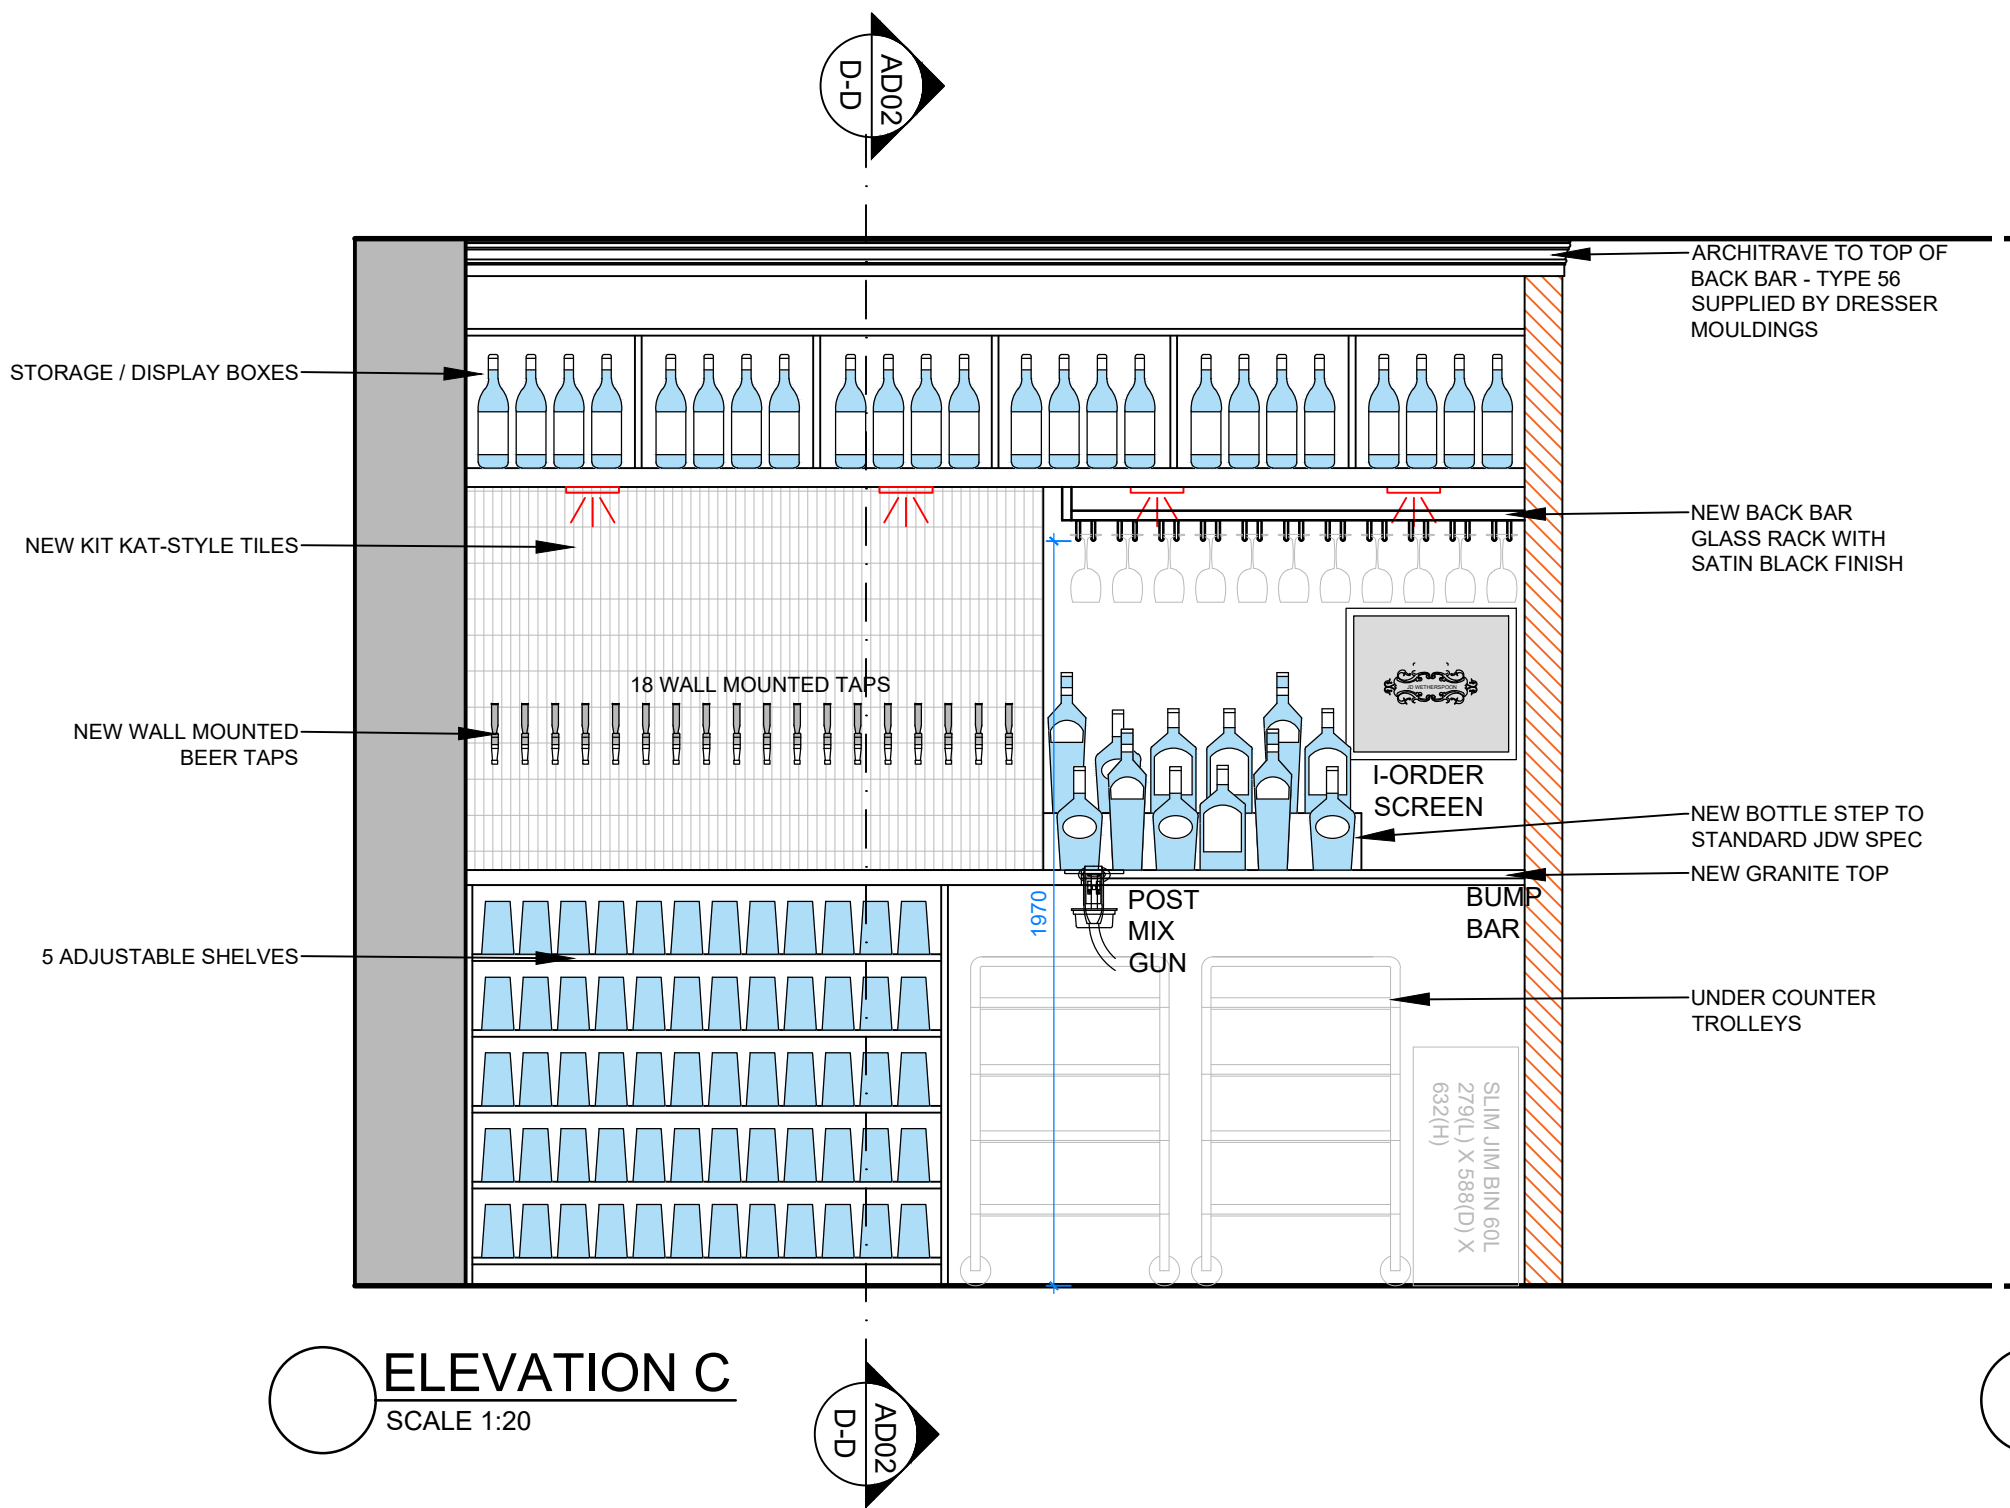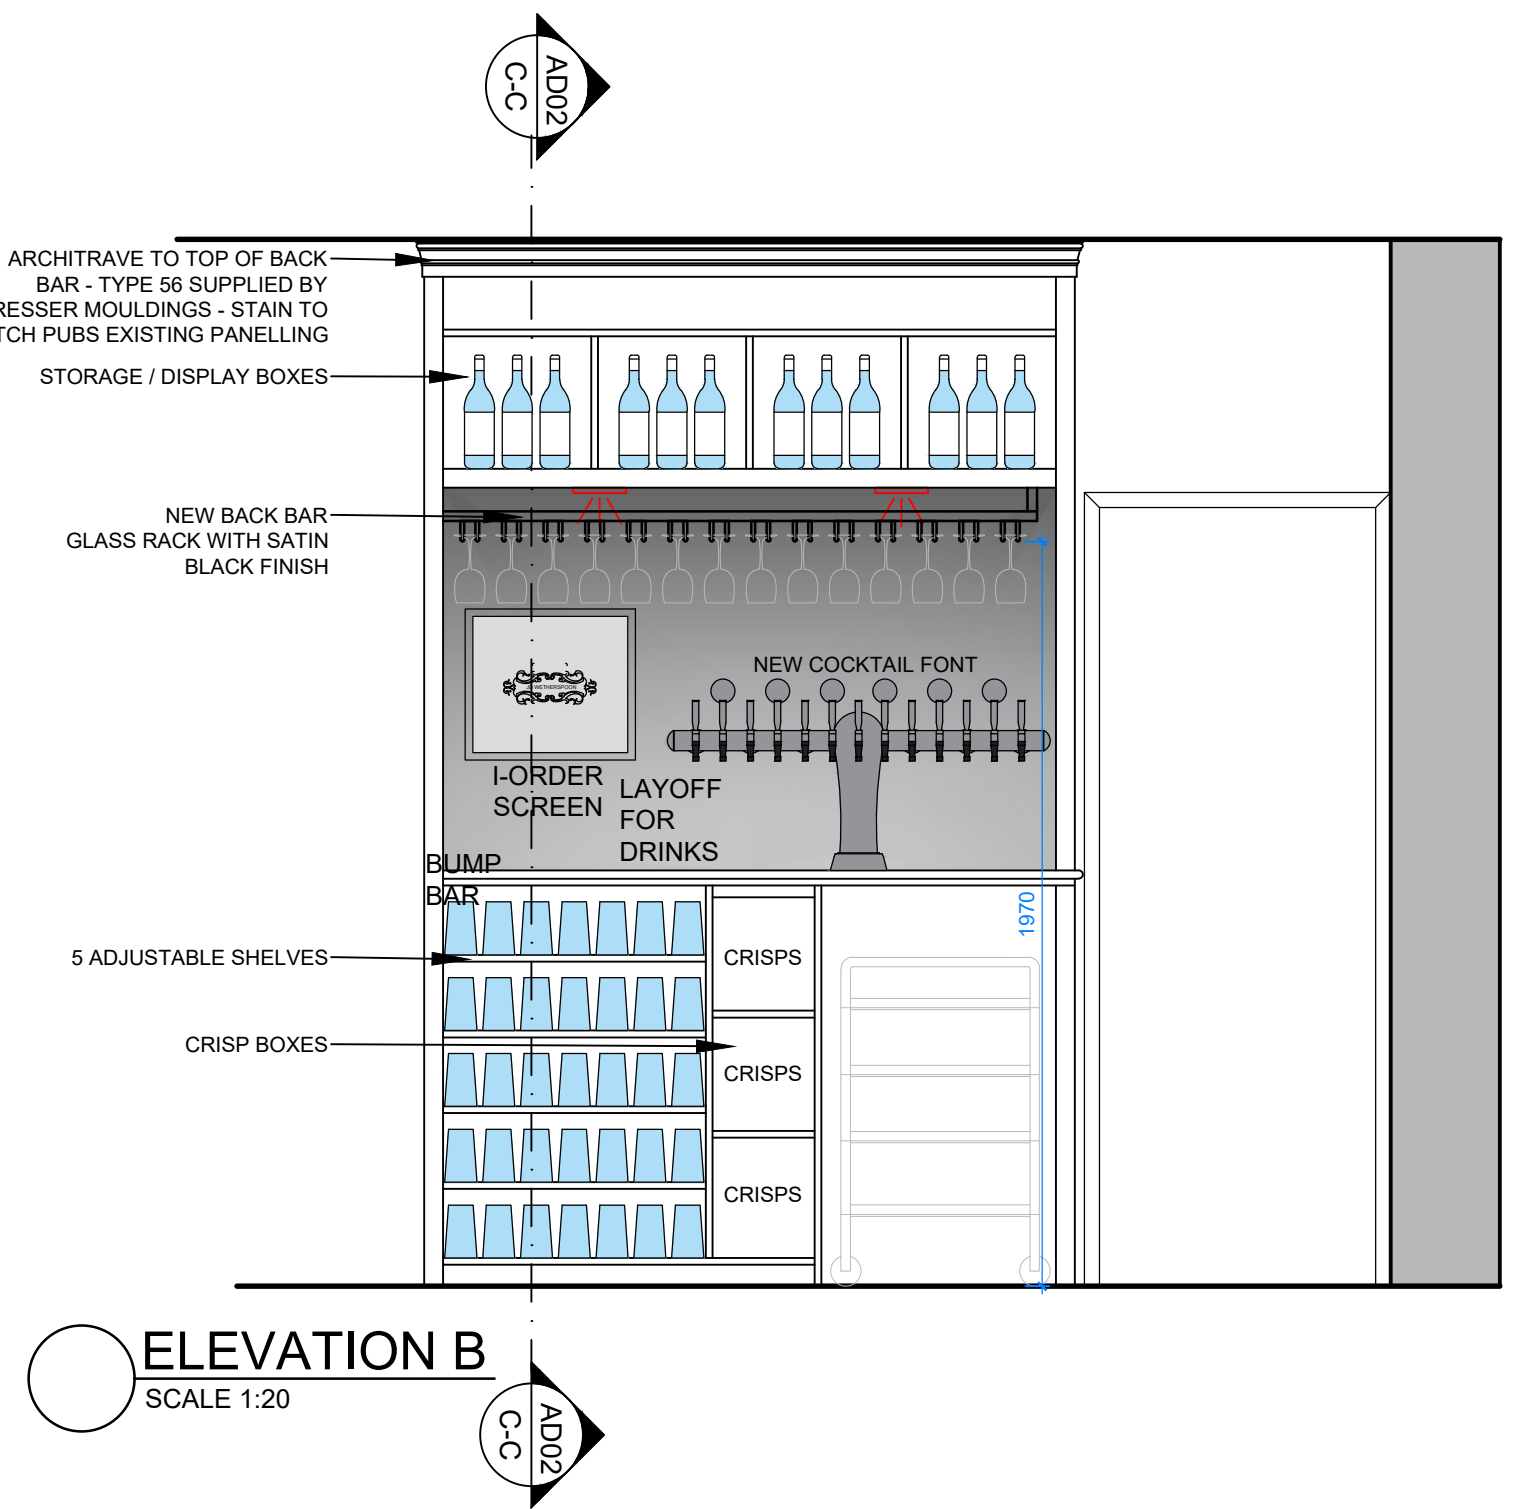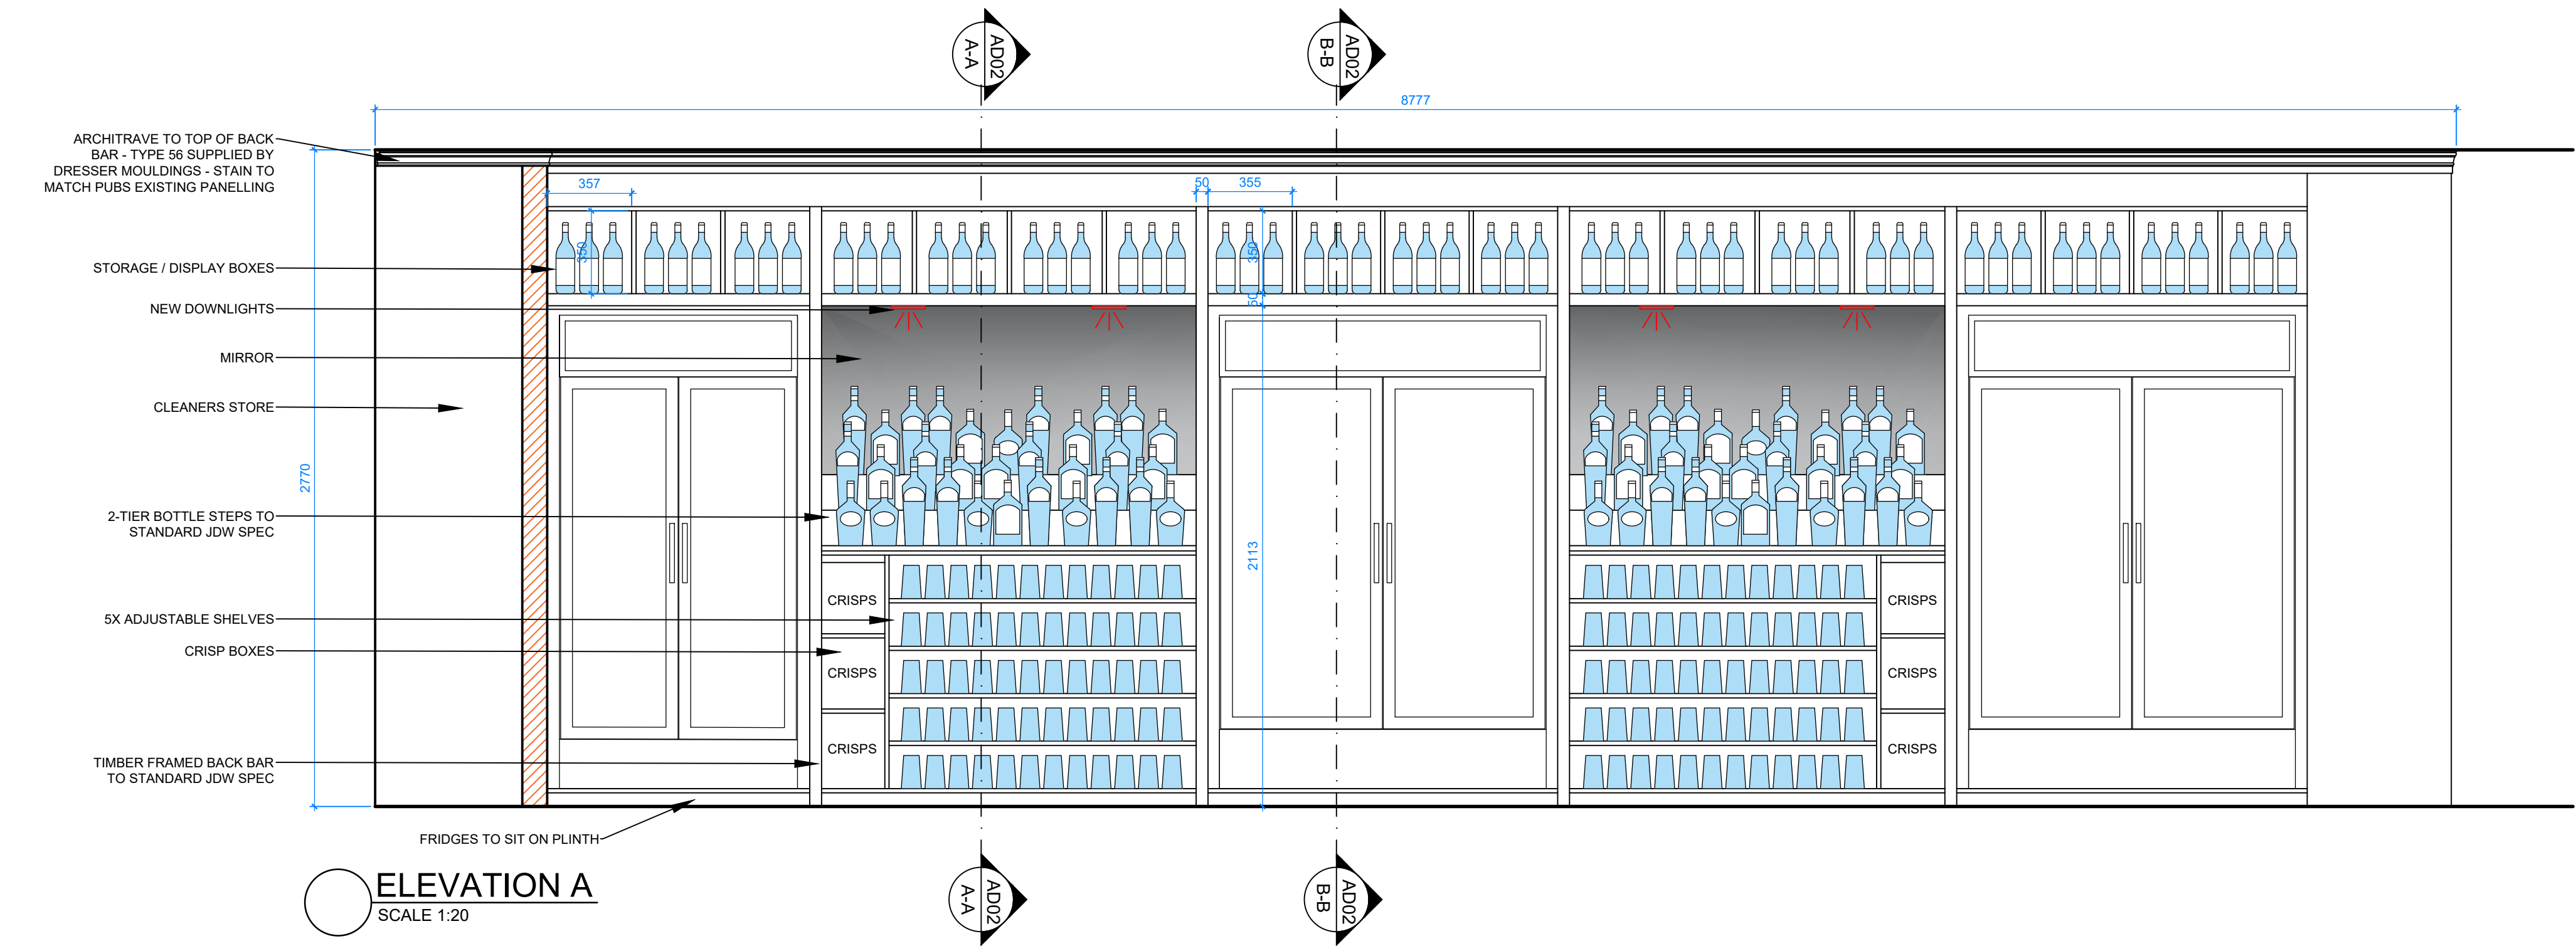

FOR PLANNING

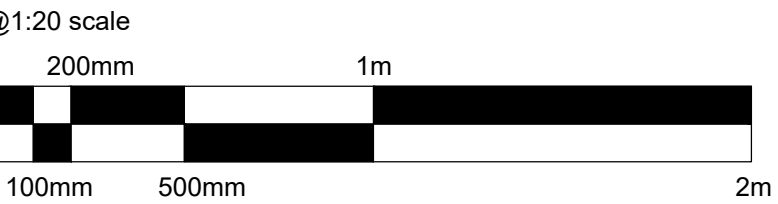

HARRISON INCE  
ARCHITECTS INTERIOR DESIGNERS

JD WETHERSPOON PLC

THE ART PICTURE HOUSE,  
36 HAYMARKET STREET, BURY BL9 0AY

PROPOSED BACK BAR ELEVATIONS

|         |               |          |           |
|---------|---------------|----------|-----------|
| DATE    | DECEMBER 2025 | SCALE    | 1:20 @ A1 |
| JOB NO. | PN 6264       | DWG. NO. | AD02 A    |
| DRAWN   | CAD/SF        | CHECKED  |           |

SECOND FLOOR  
EASTGATE  
2 CASTLE STREET  
MANCHESTER  
M3 4LZ  
TEL: 0161 236 3650  
EMAIL: admin@harrisonince.co.uk