



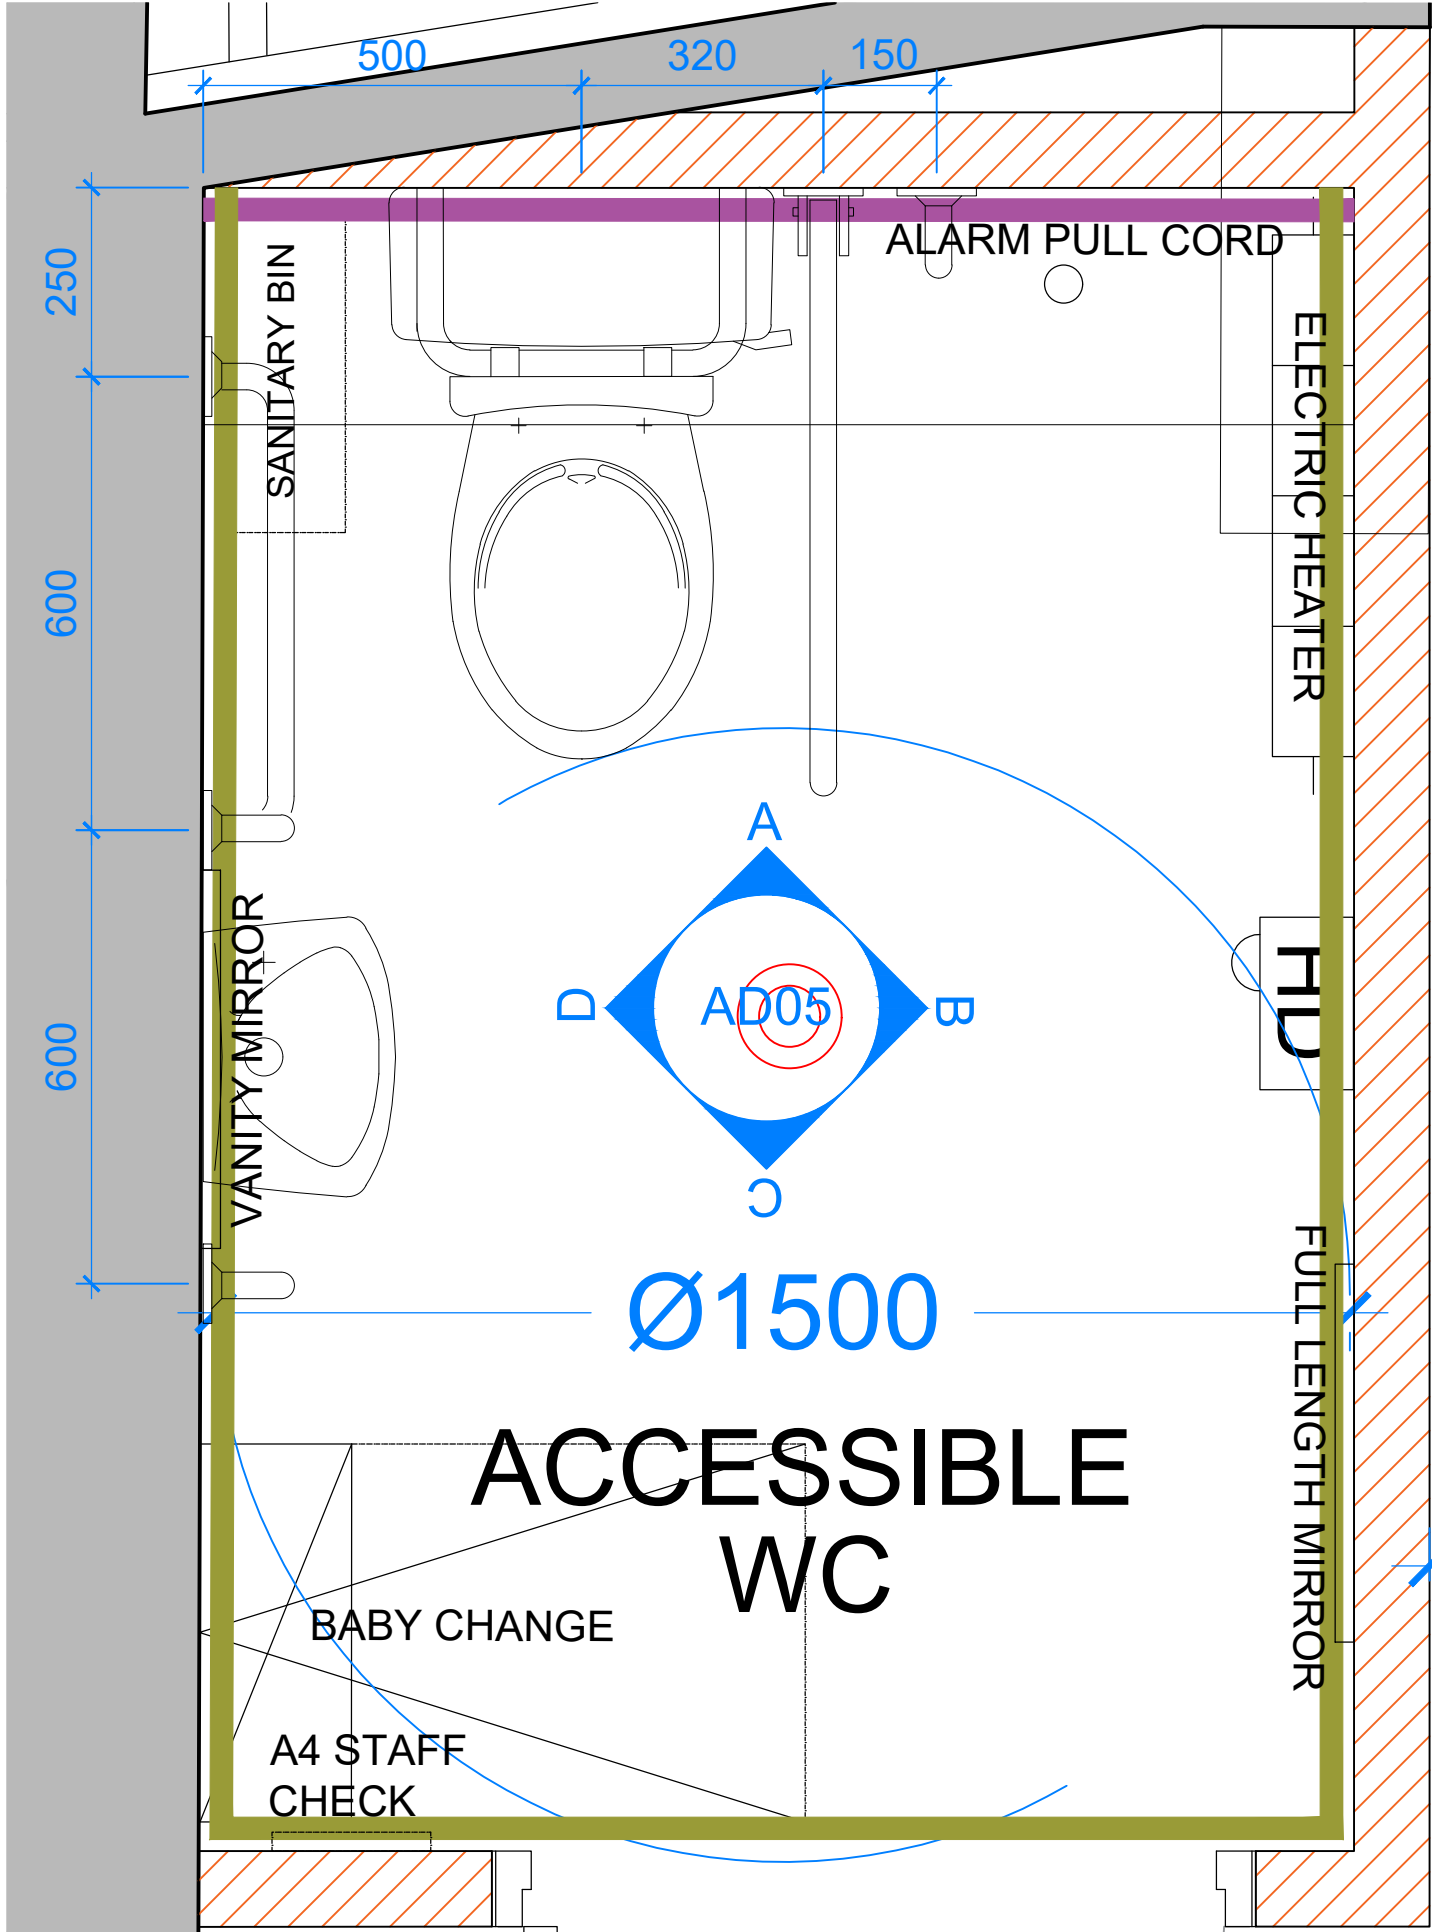


PROPOSED ACCESSIBLE WC PLAN
Scale 1:10

WALL FINISHES KEY		
FINISH	REF	IMAGE (EXAMPLE ONLY)
SALMON/TERRACOTTA DECORATIVE KITKAT TILE DECORATIVE BORDER TILE TO TOP AND BOTTOM OF KITKAT TILE BORDER TILE SET TO 1100MM FROM FINISHED FLOOR LEVEL METRO TILE ABOVE IN BRICK FORMAT DECORATIVE KITKAT TILE BELOW		
SALMON/TERRACOTTA DECORATIVE KITKAT TILE & DECORATIVE BORDER TILE BORDER TILE SET TO 1100MM FROM FINISHED FLOOR LEVEL LINGOT TILE BELOW ONLY PAINT ABOVE - DULUX DH PANEL WHITE		
DASHED LINE = COLOUR SHOWN TO BE PAINTED ABOVE PANELLING OR ON BEAMS & RECESSES AS LABELLED		
ALL CEILINGS TO BE PAINTED IN DH ROMNEY WOOL UNLESS STATED OTHERWISE		

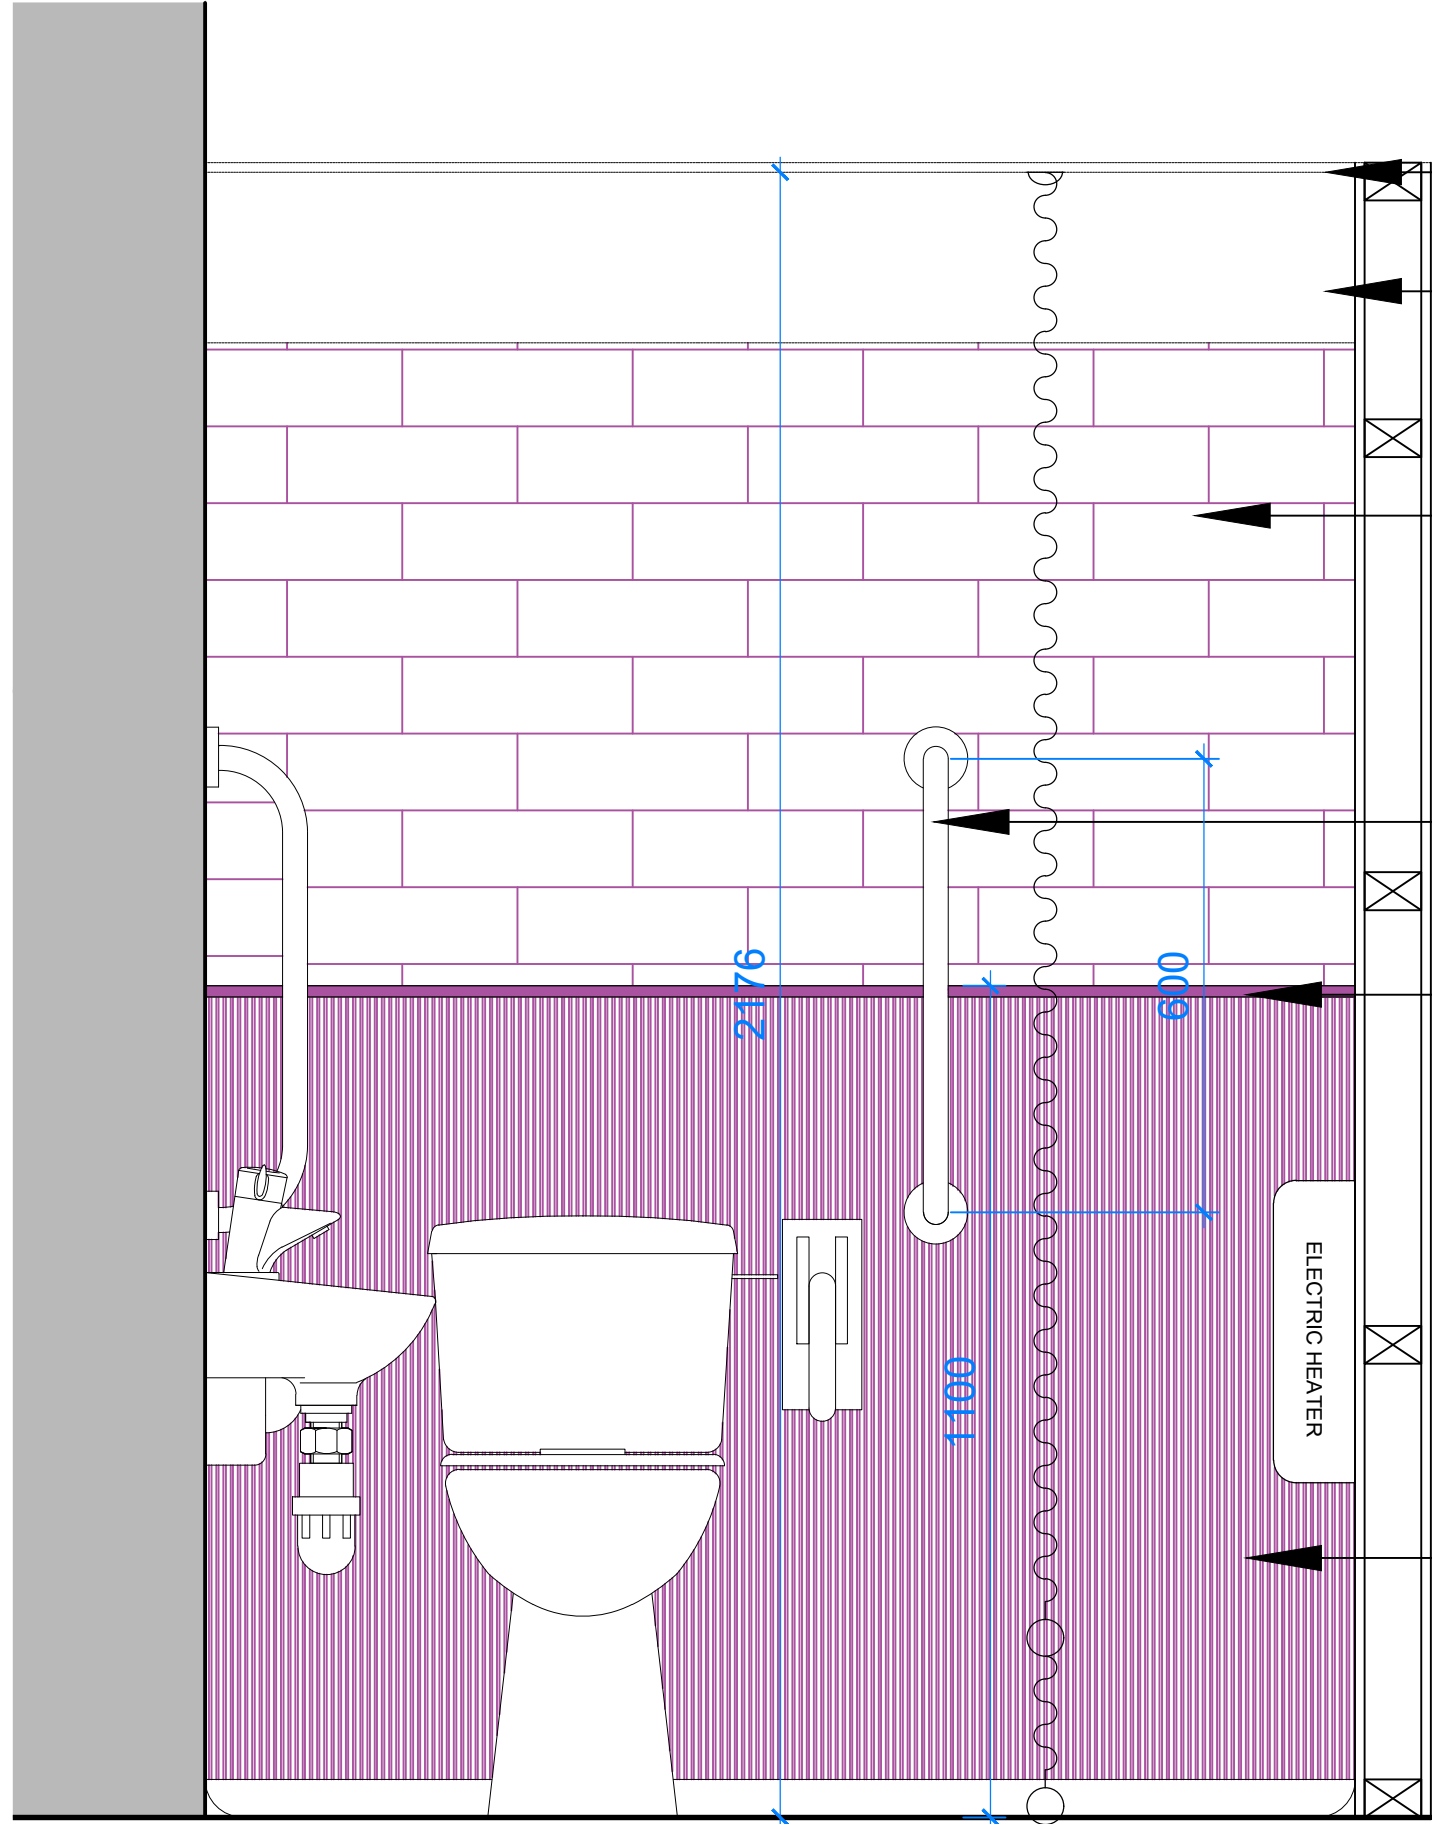

ELEVATION A - TOILET WALL
Scale 1:10

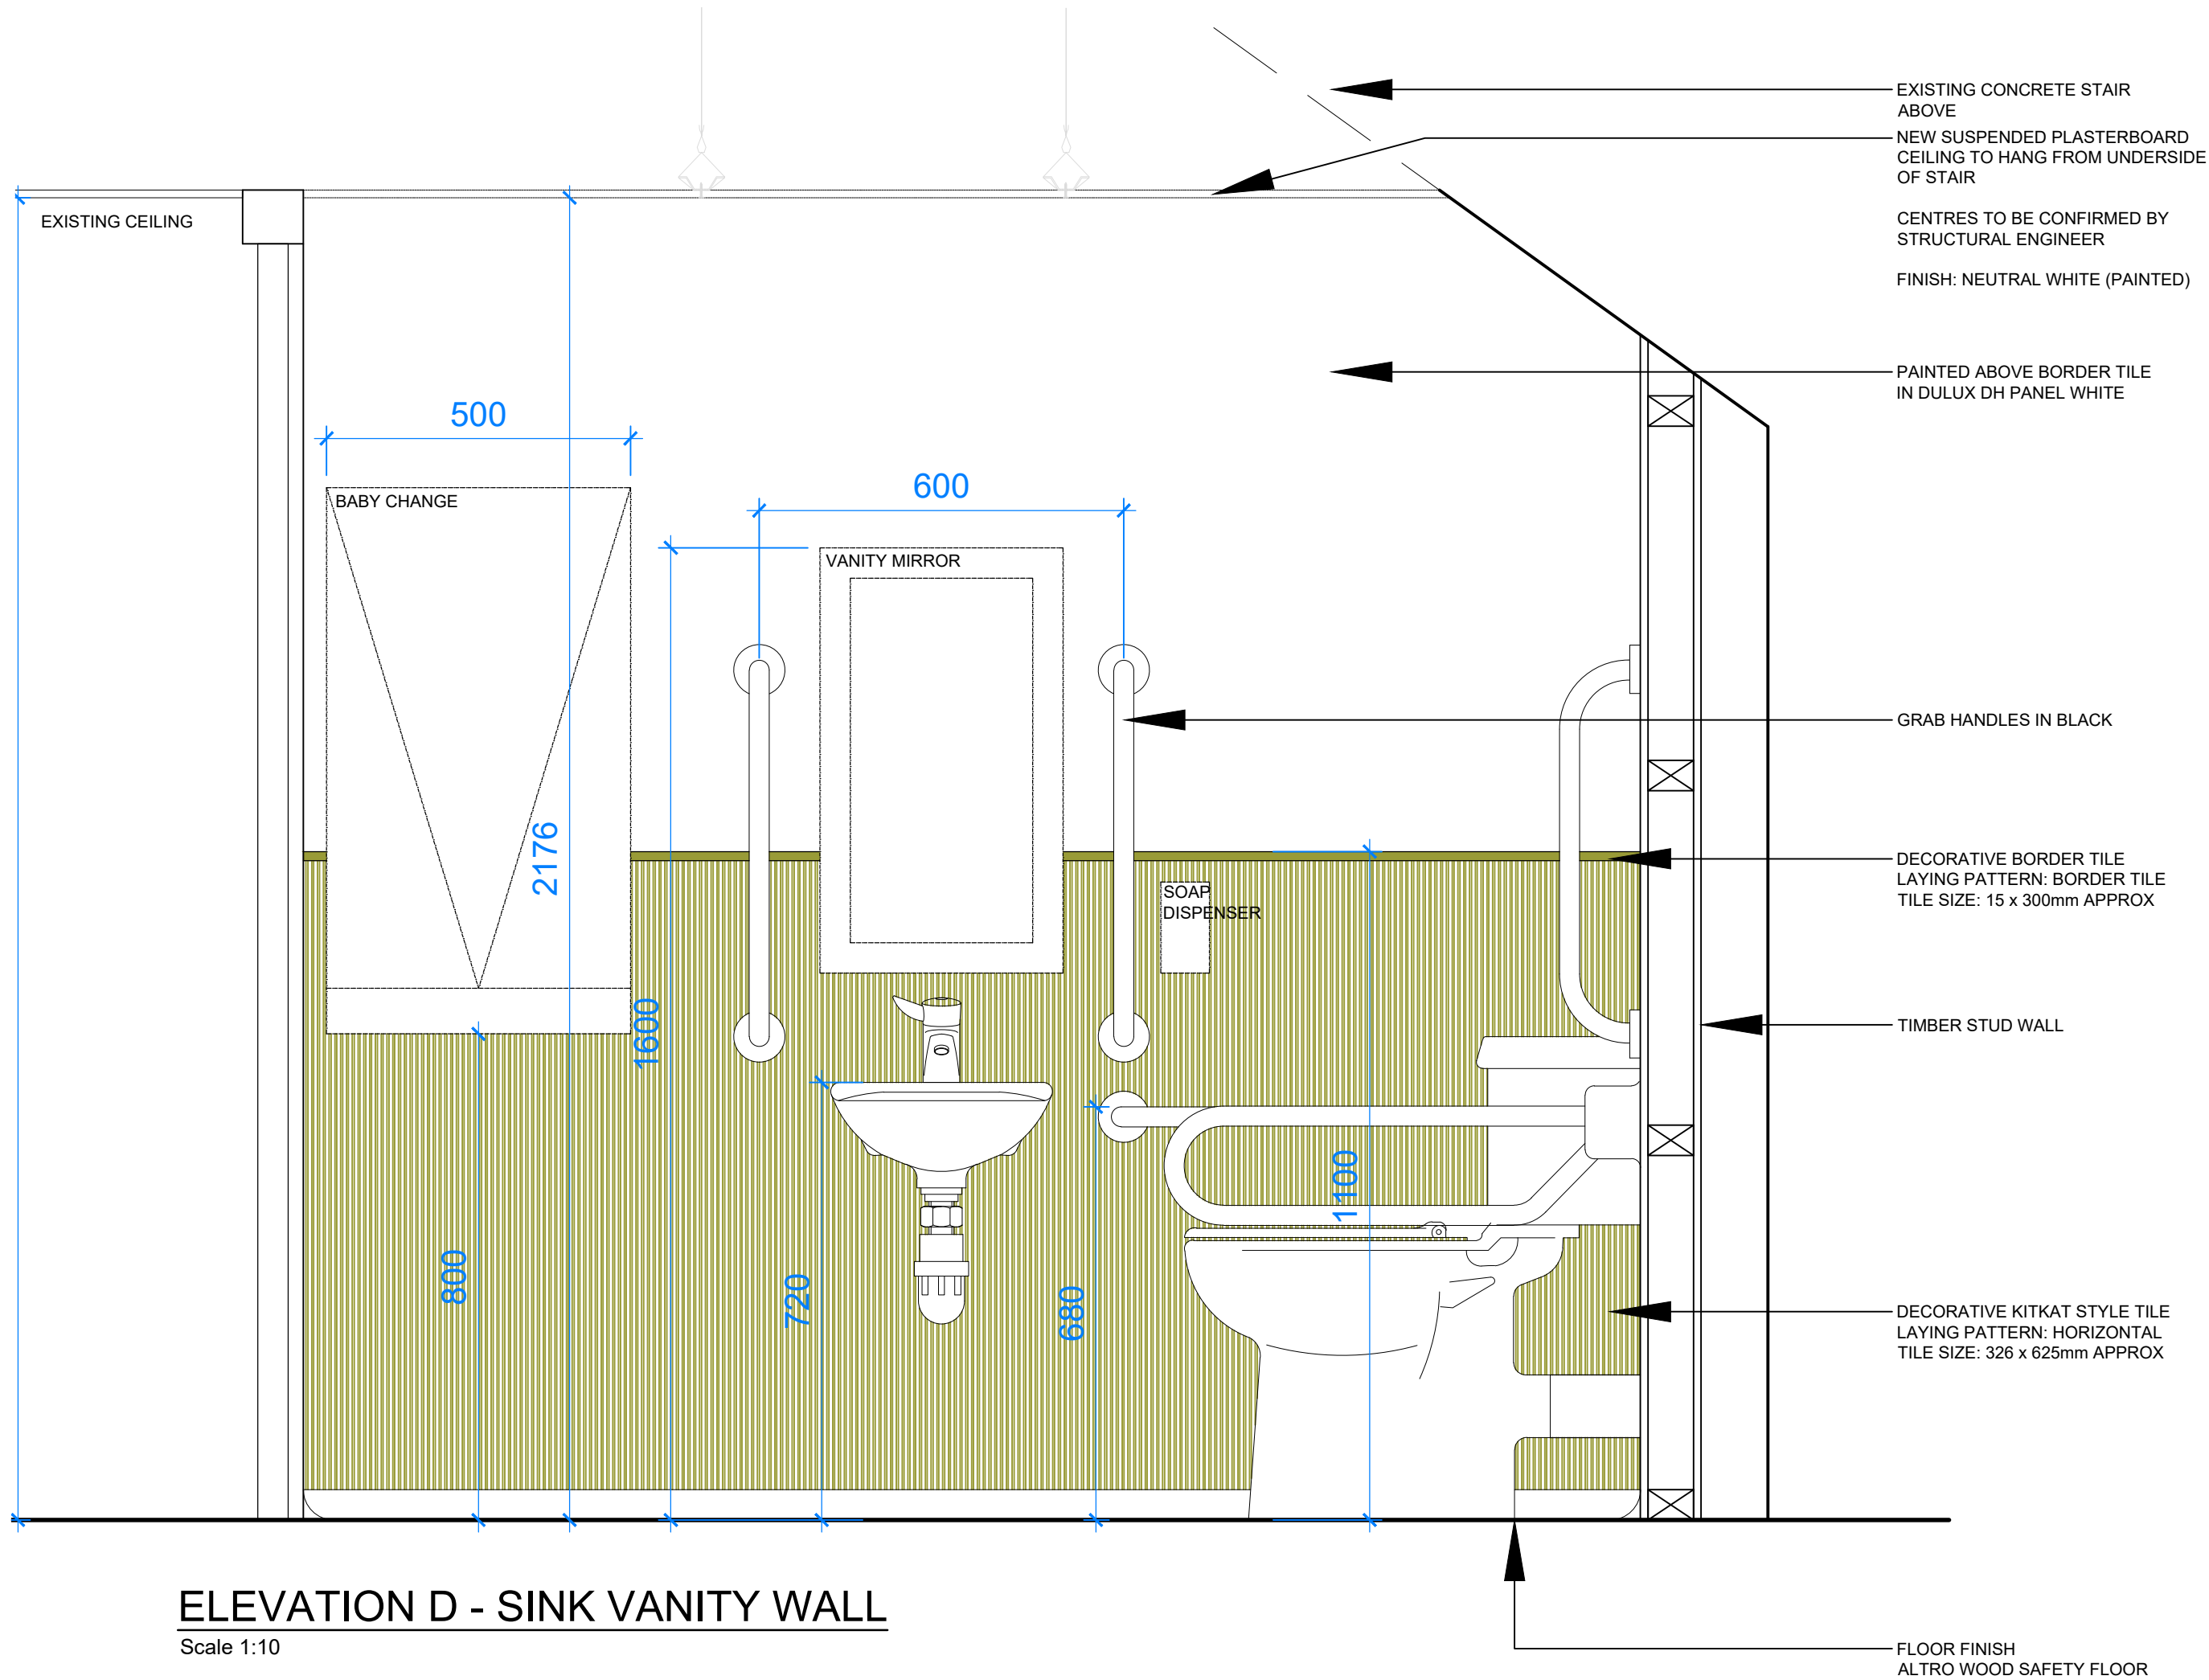


ELEVATION D - SINK VANITY WALL
Scale 1:10

Do not scale from this drawing. All dimensions to be checked on site prior to manufacture and construction. This drawing is the property of Harrison Ince Holdings Limited and should not be reproduced without permission.
All discrepancies to be brought to the attention of the architect immediately.
This drawing is to be read in conjunction with the specification / bill of quantities and related drawings.

REVISIONS			
-	FIRST ISSUE	19.11.25	SF
A	PLANNING ISSUE	01.12.25	EW

FOR PLANNING

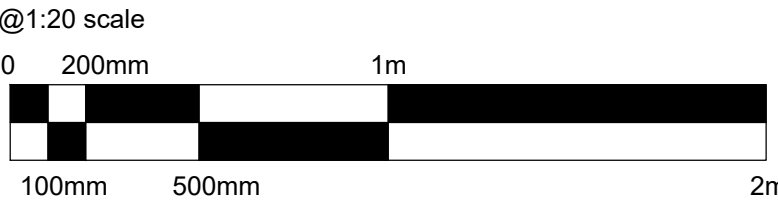

HARRISON INCE ARCHITECTS INTERIOR DESIGNERS	
JD WETHERSPOON PLC	
THE ART PICTURE HOUSE, 36 HAYMARKET STREET, BURY BL9 0AY	
PROPOSED ACCESSIBLE TOILET	
DATE	DECEMBER 2025
SCALE	1:10 @ A1
JOB NO.	PN6264-08
DWG. NO.	AD05 A
DRAWN	CAD/LEB
CHECKED	