
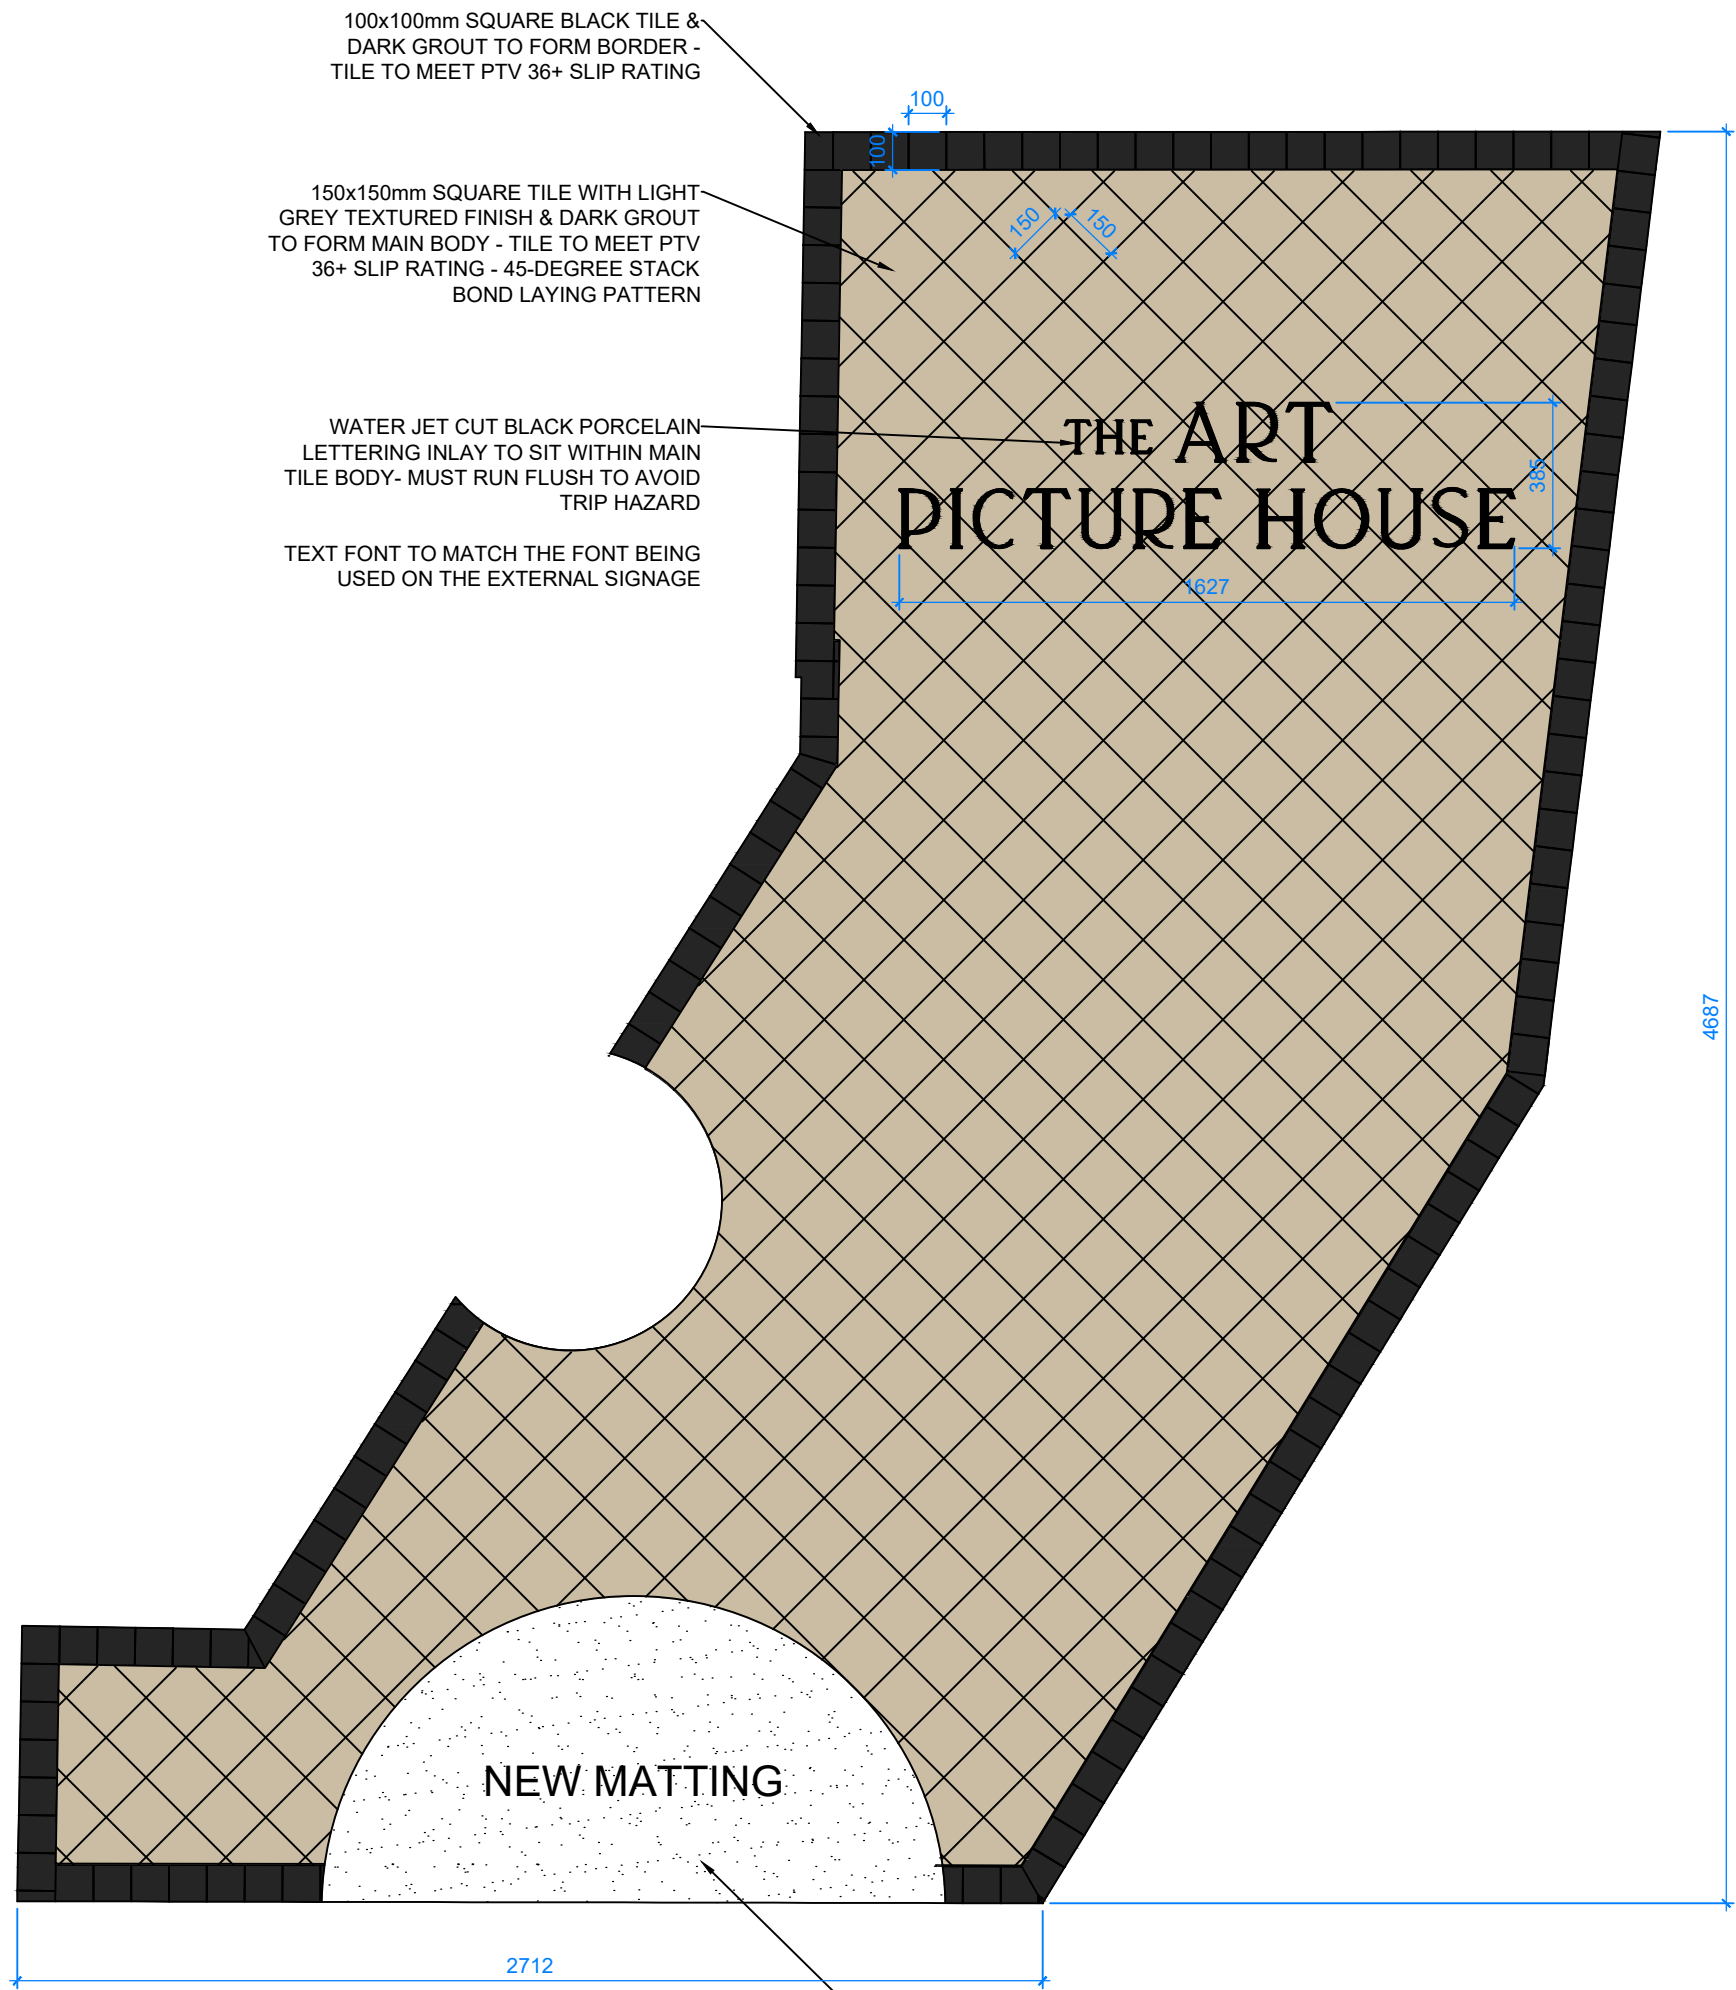


Work to annotated dimensions only. Harrison Ince take no responsibility from any inaccuracies from scaling from this drawing.
All dimensions to be checked on site prior to manufacture and construction. This drawing is the property of Harrison Ince Holdings Limited and should not be reproduced without permission.
All discrepancies to be brought to the attention of the architect immediately.
This drawing is to be read in conjunction with the specification / bill of quantities and related drawings.

REVISIONS


- FIRST ISSUE
A REVISED PLANNING ISSUE

19.11.2025 SF
05.12.2025 SF

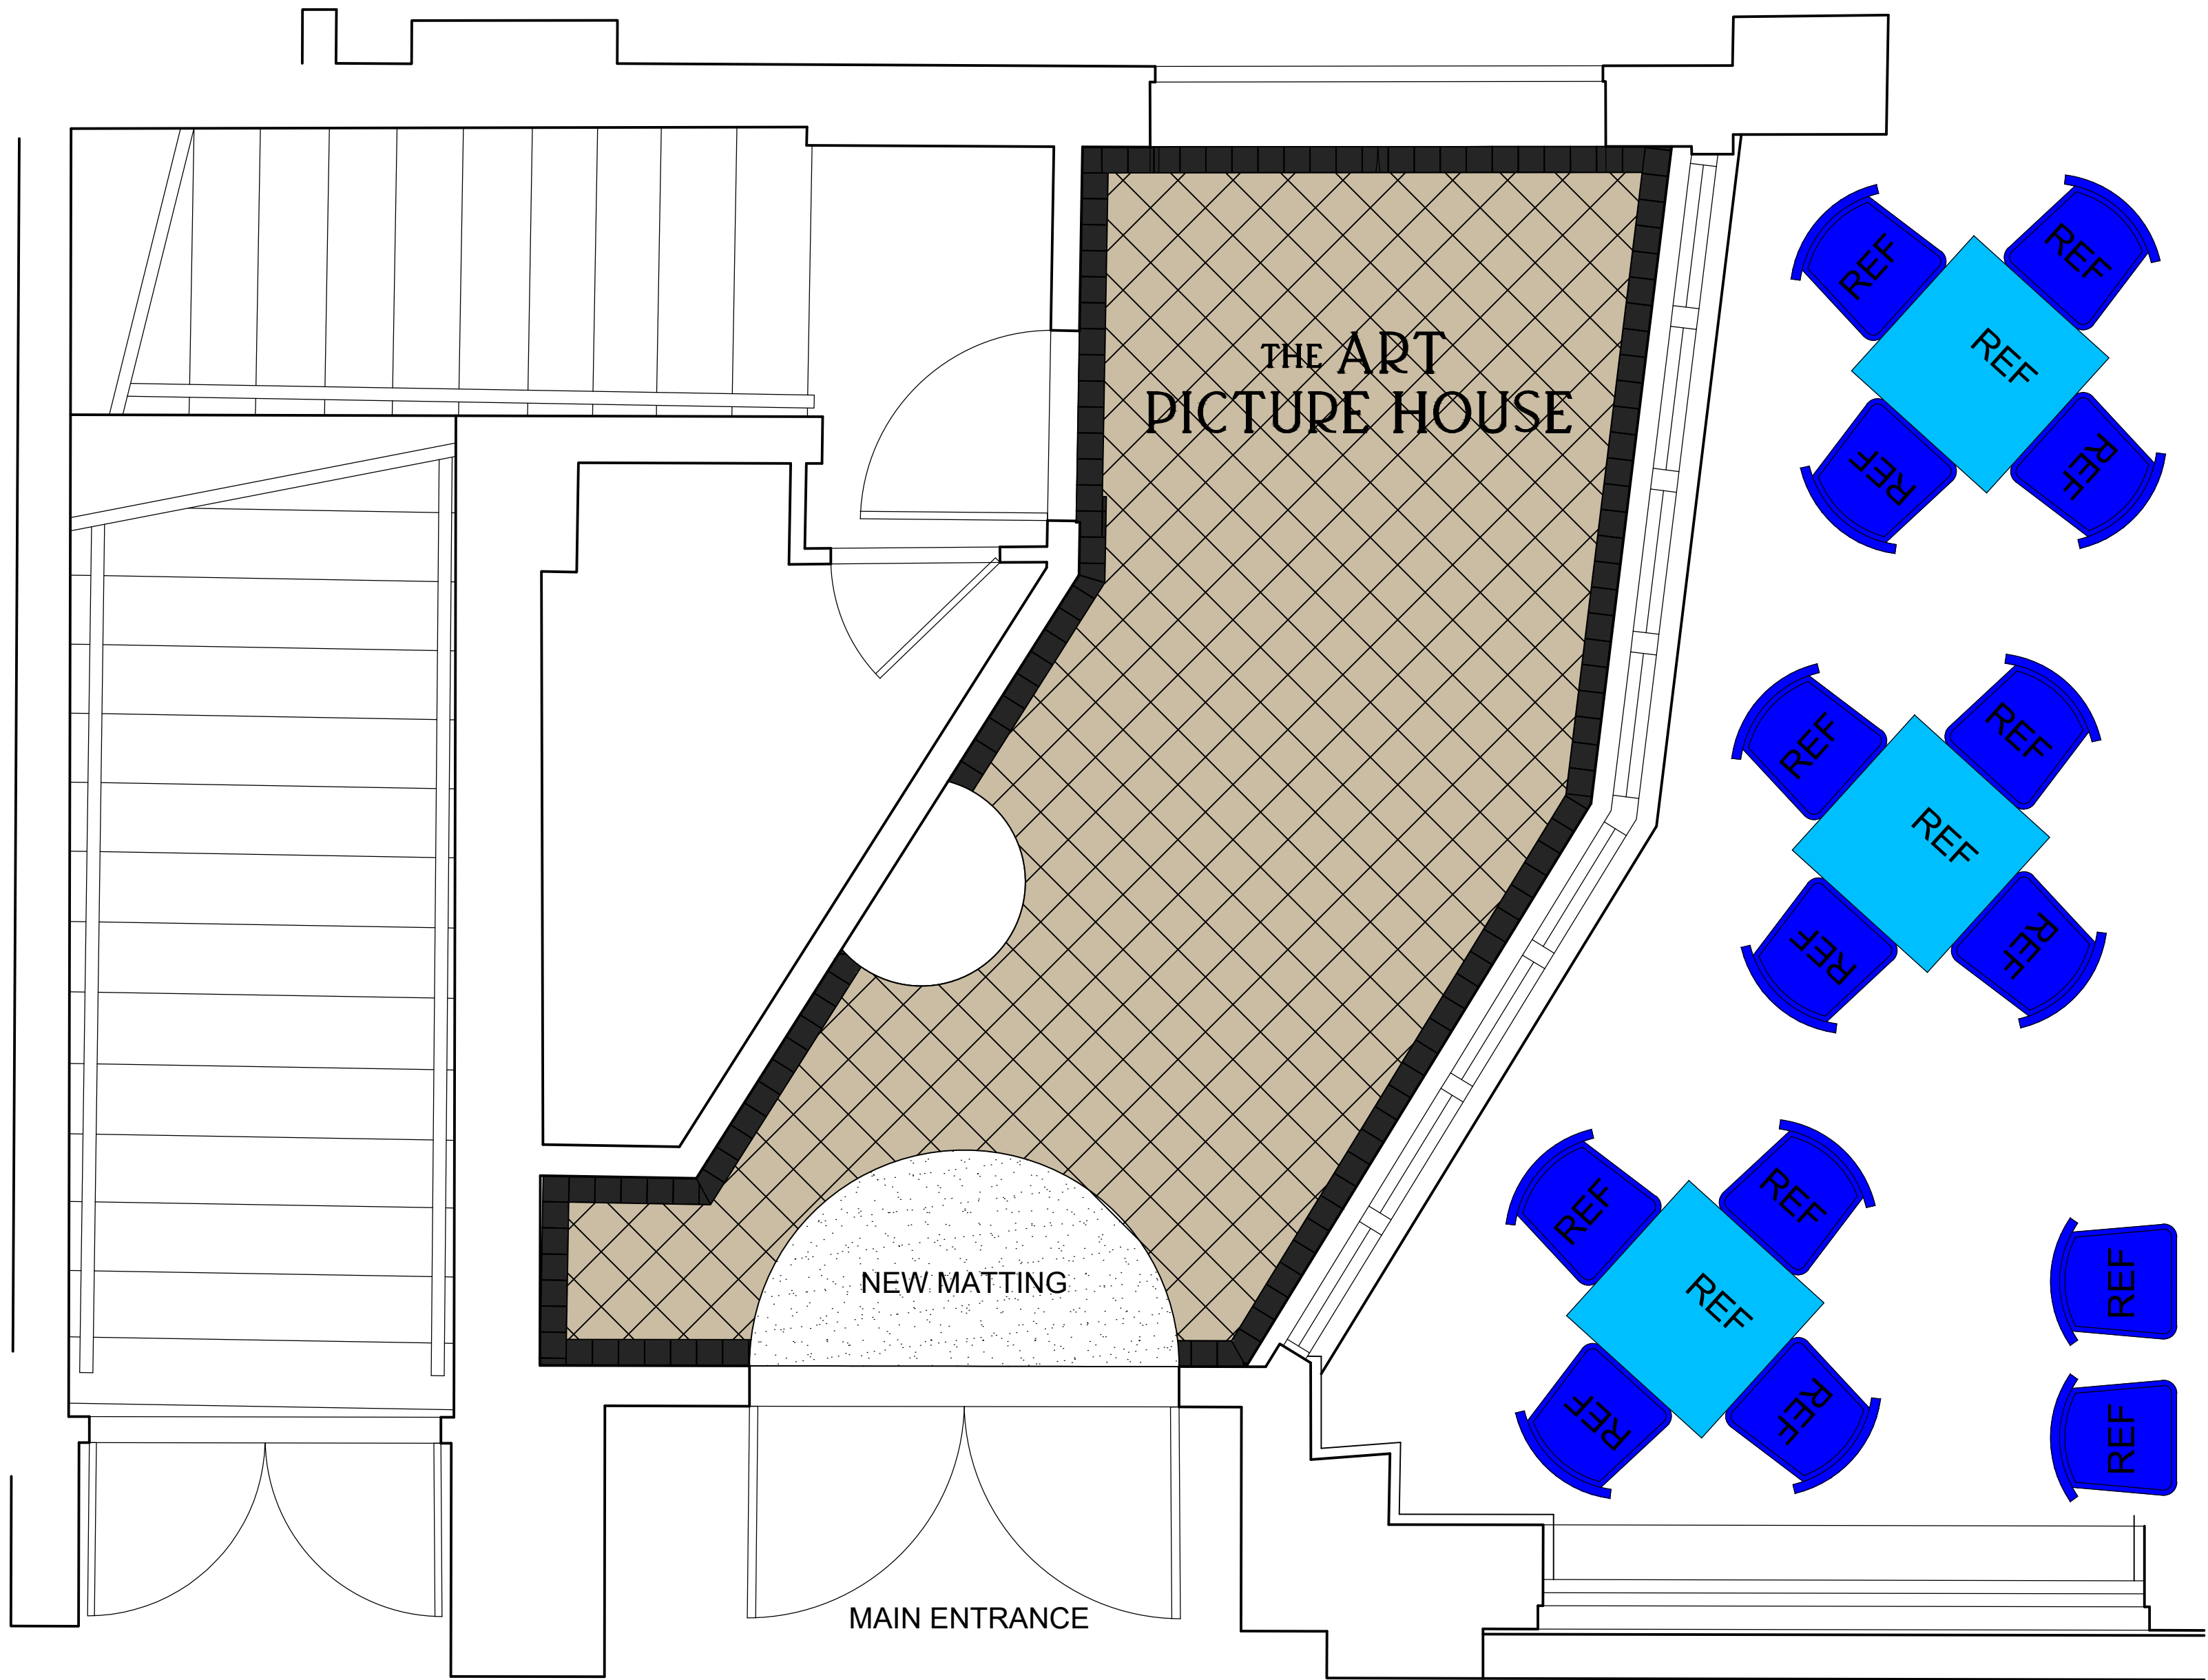


PROPOSED TILE LAYOUT
SCALE 1:20

PROPOSED FLOORING PLAN
SCALE 1:20

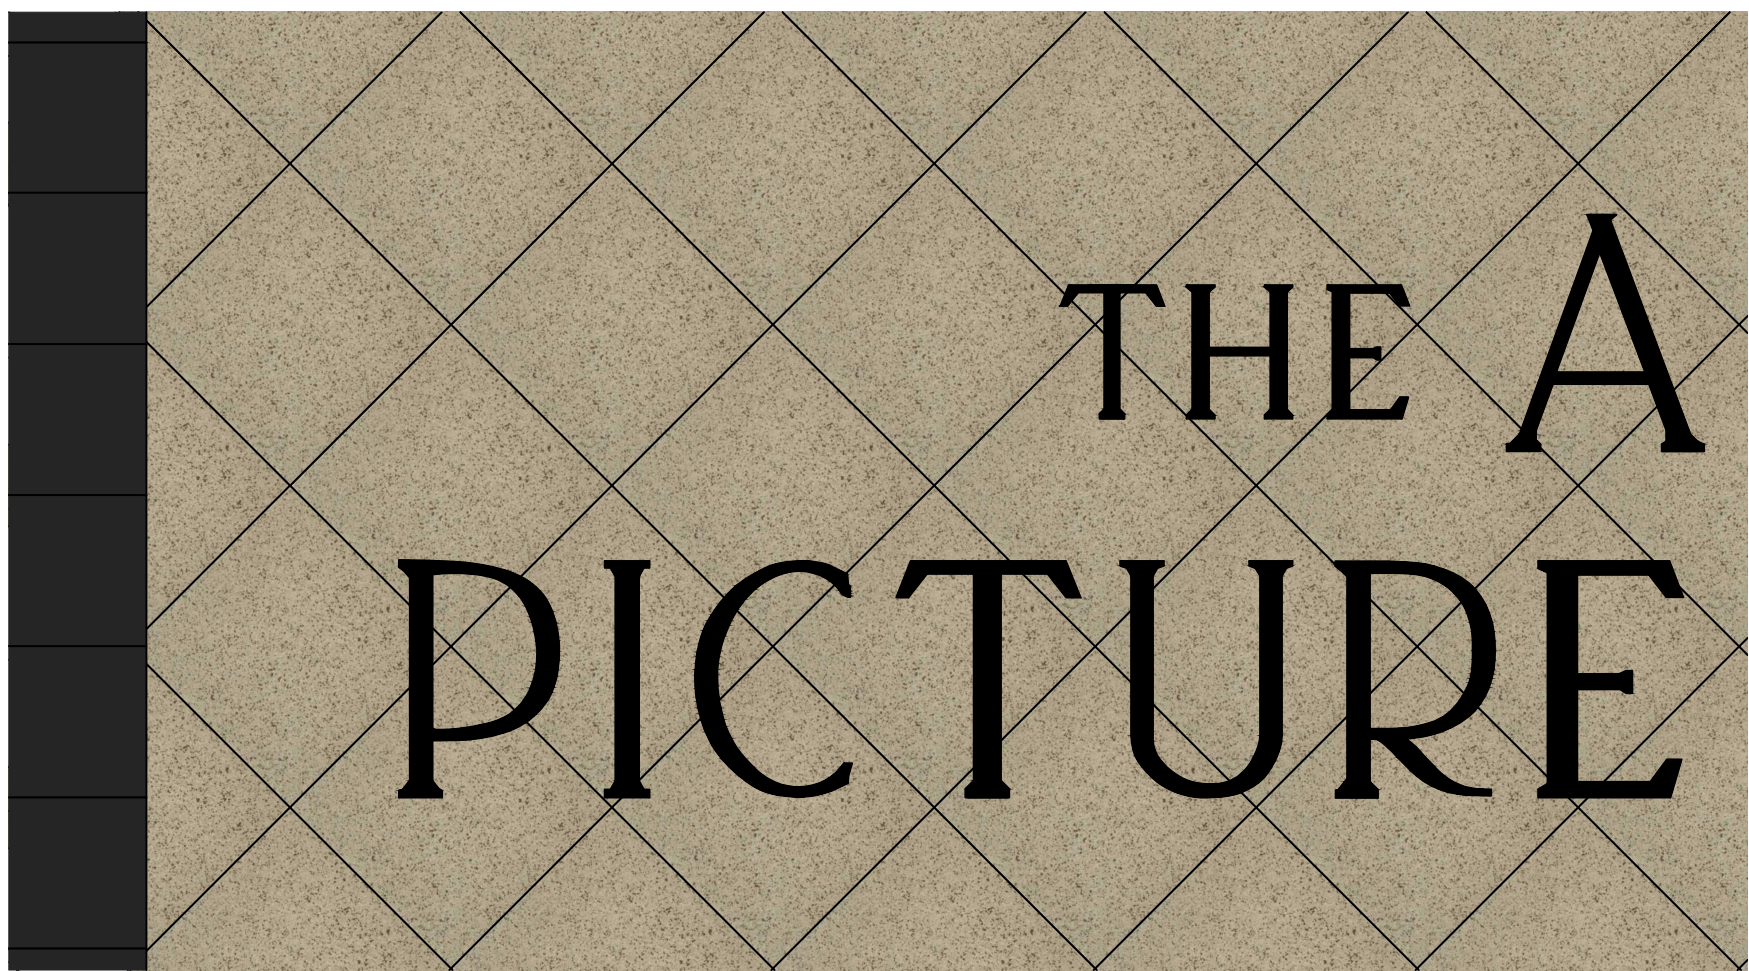


DETAIL A - TILE TEXTURE & LAYOUT
SCALE 1:5

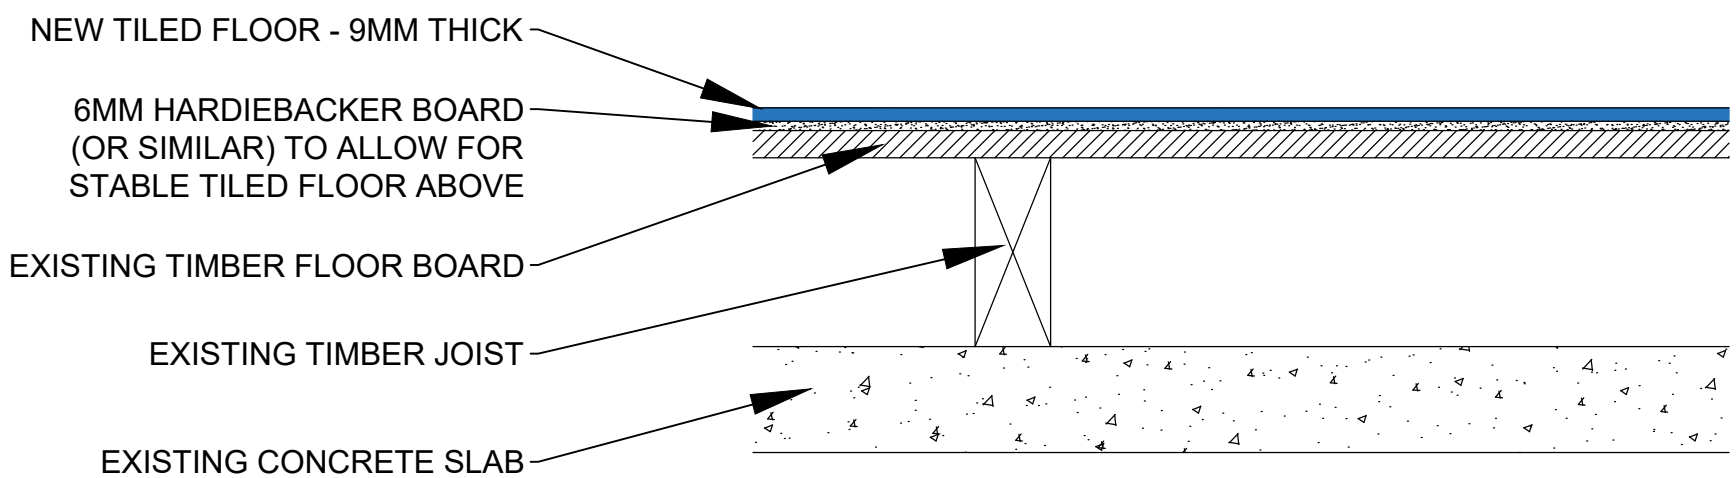

OPENING UP WORKS REQUIRED TO DETERMINE SUBFLOOR
- PRESUMED TIMBER FRAME WITH CONCRETE SUBFLOOR
IN LINE WITH ADJACENT CUSTOMER AREA.

DETAIL B - PROPOSED SECTION THROUGH FLOOR
SCALE 1:5

FOR PLANNING

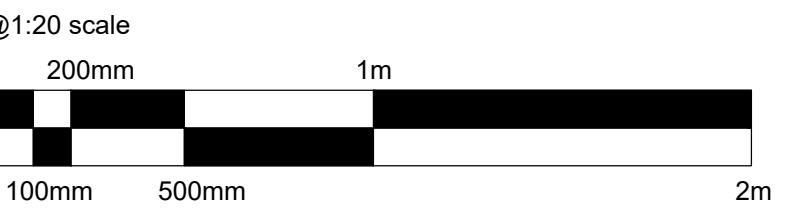

HARRISON INCE

ARCHITECTS INTERIOR DESIGNERS

CLIENT
JD WETHERSPOON PLC

PROJECT
THE ART PICTURE HOUSE,
36 HAYMARKET STREET, BURY BL9 0AY

TITLE
PROPOSED ENTRANCE TILE LAYOUT

DATE
NOVEMBER 2025

SCALE
1:20 @ A1

JOB NO.
PN 6264

DWG. NO.
AD07 A

DRAWN
CAD/SF

CHECKED

SECOND FLOOR
EASTGATE
2 CASTLE STREET
MANCHESTER
M3 4LZ
TEL: 0161 236 3650
EMAIL: admin@harrisonince.co.uk