



Work to annotated dimensions only. Harrison Ince take no responsibility from any inaccuracies from scaling from this drawing.  
All dimensions to be checked on site prior to manufacture and construction. This drawing is the property of Harrison Ince Holdings Limited and should not be reproduced without permission.  
All discrepancies to be brought to the attention of the architect immediately.  
This drawing is to be read in conjunction with the specification / bill of quantities and related drawings.

| REVISIONS |                |          |    |
|-----------|----------------|----------|----|
| -         | FIRST ISSUE    | 21.11.25 | IB |
| A         | PLANNING ISSUE | 05.12.25 | GW |

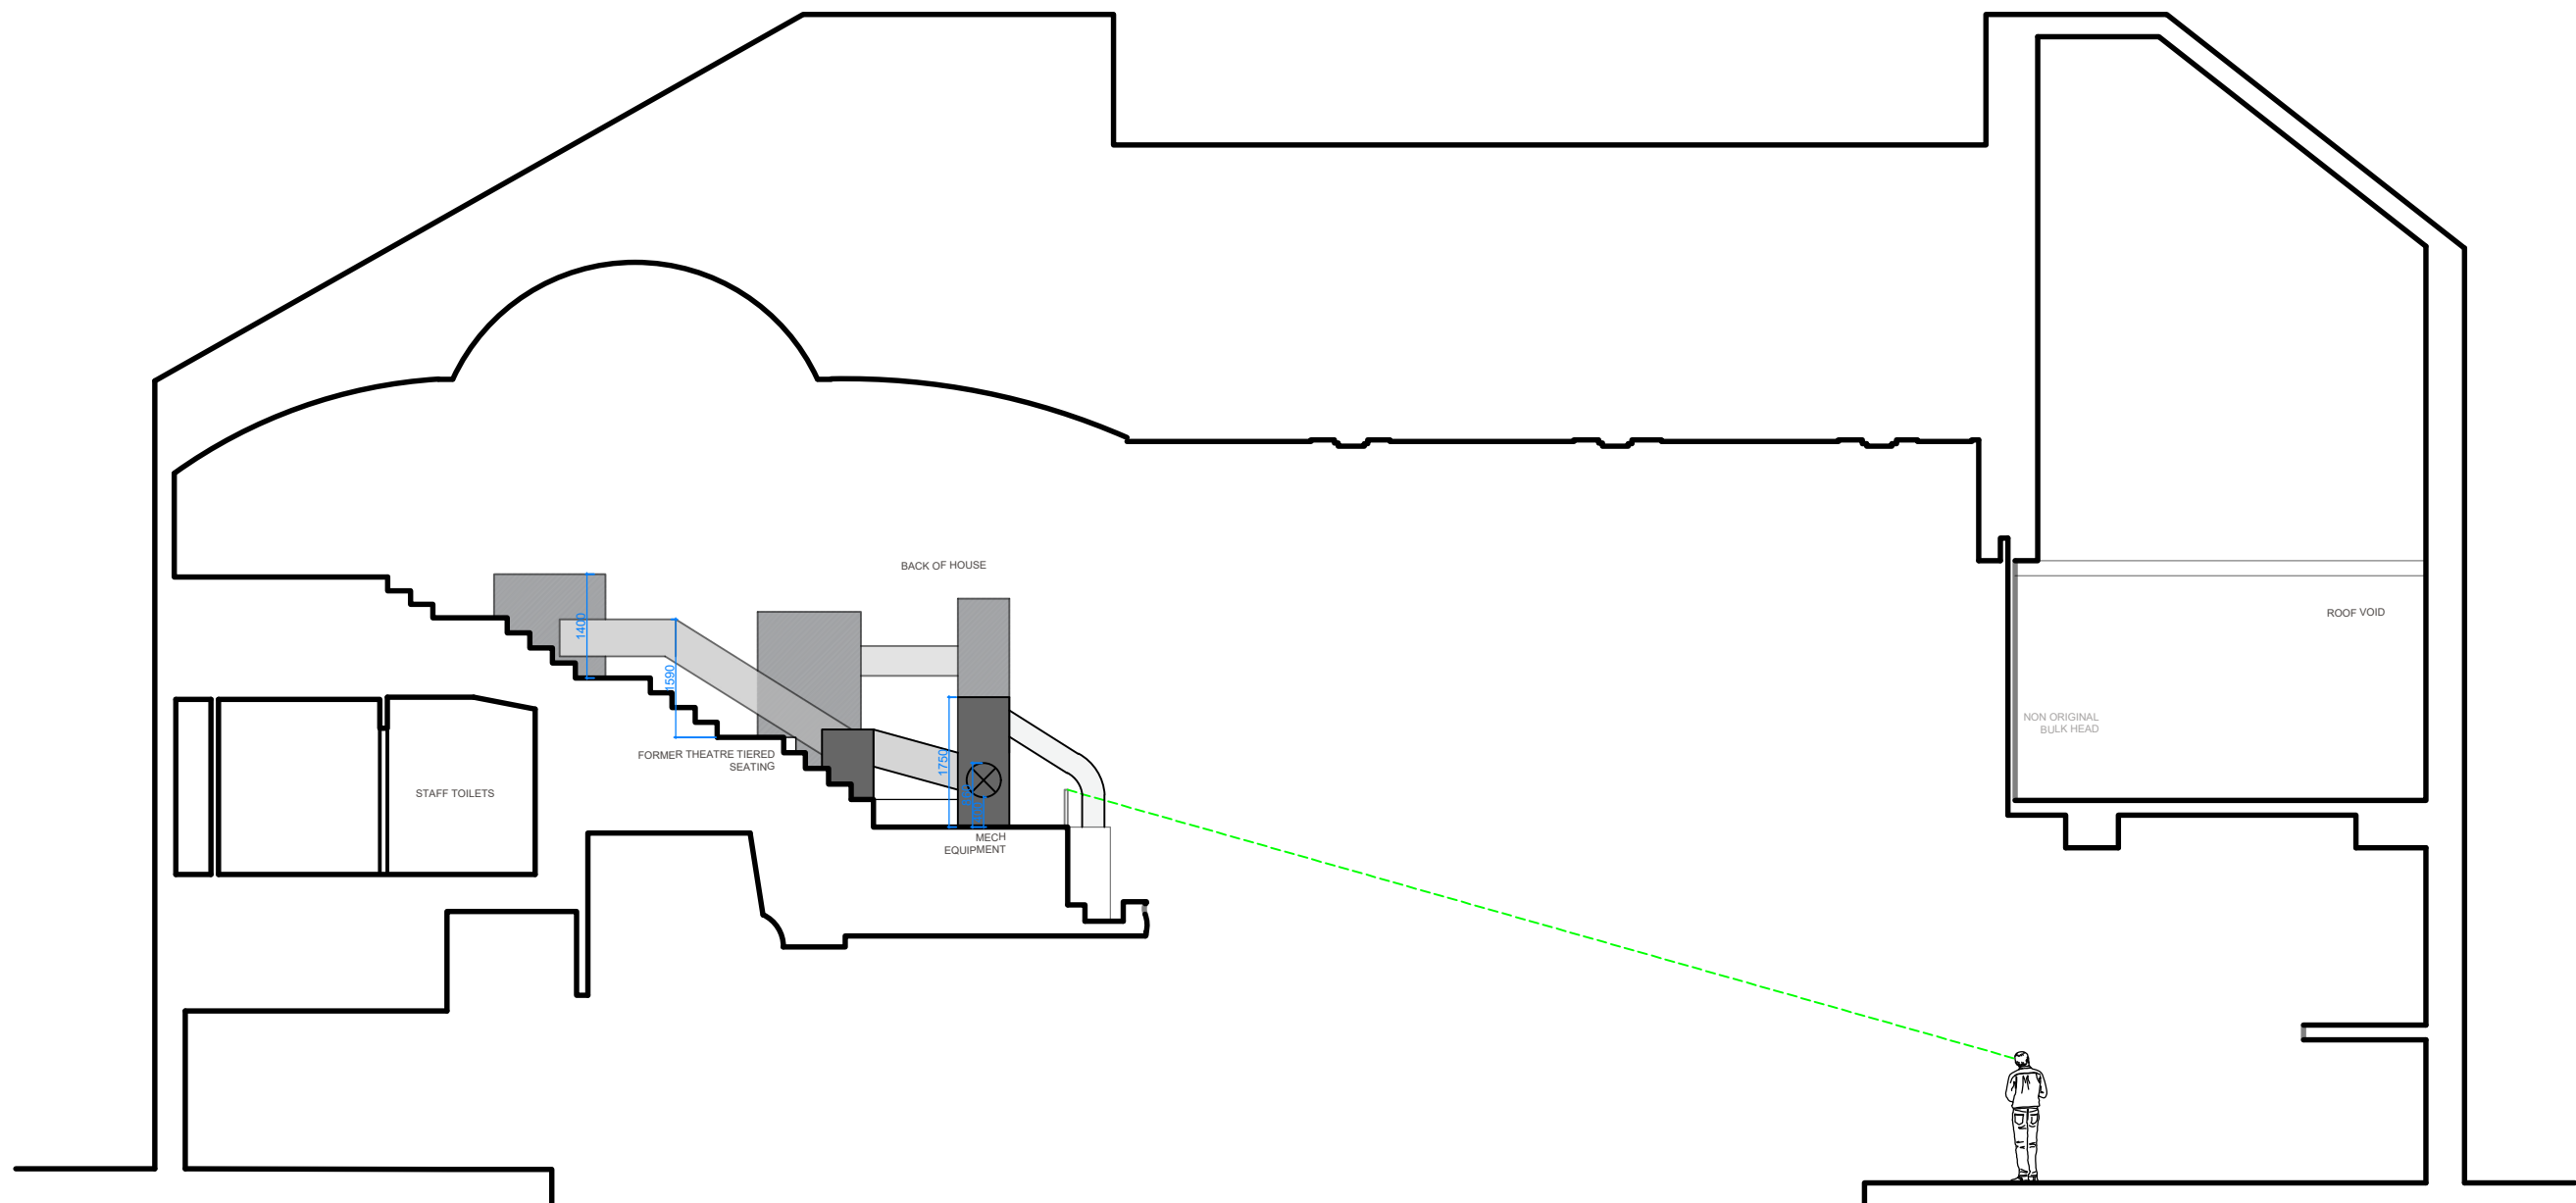


EXISTING SECTION C-C  
SCALE 1:100

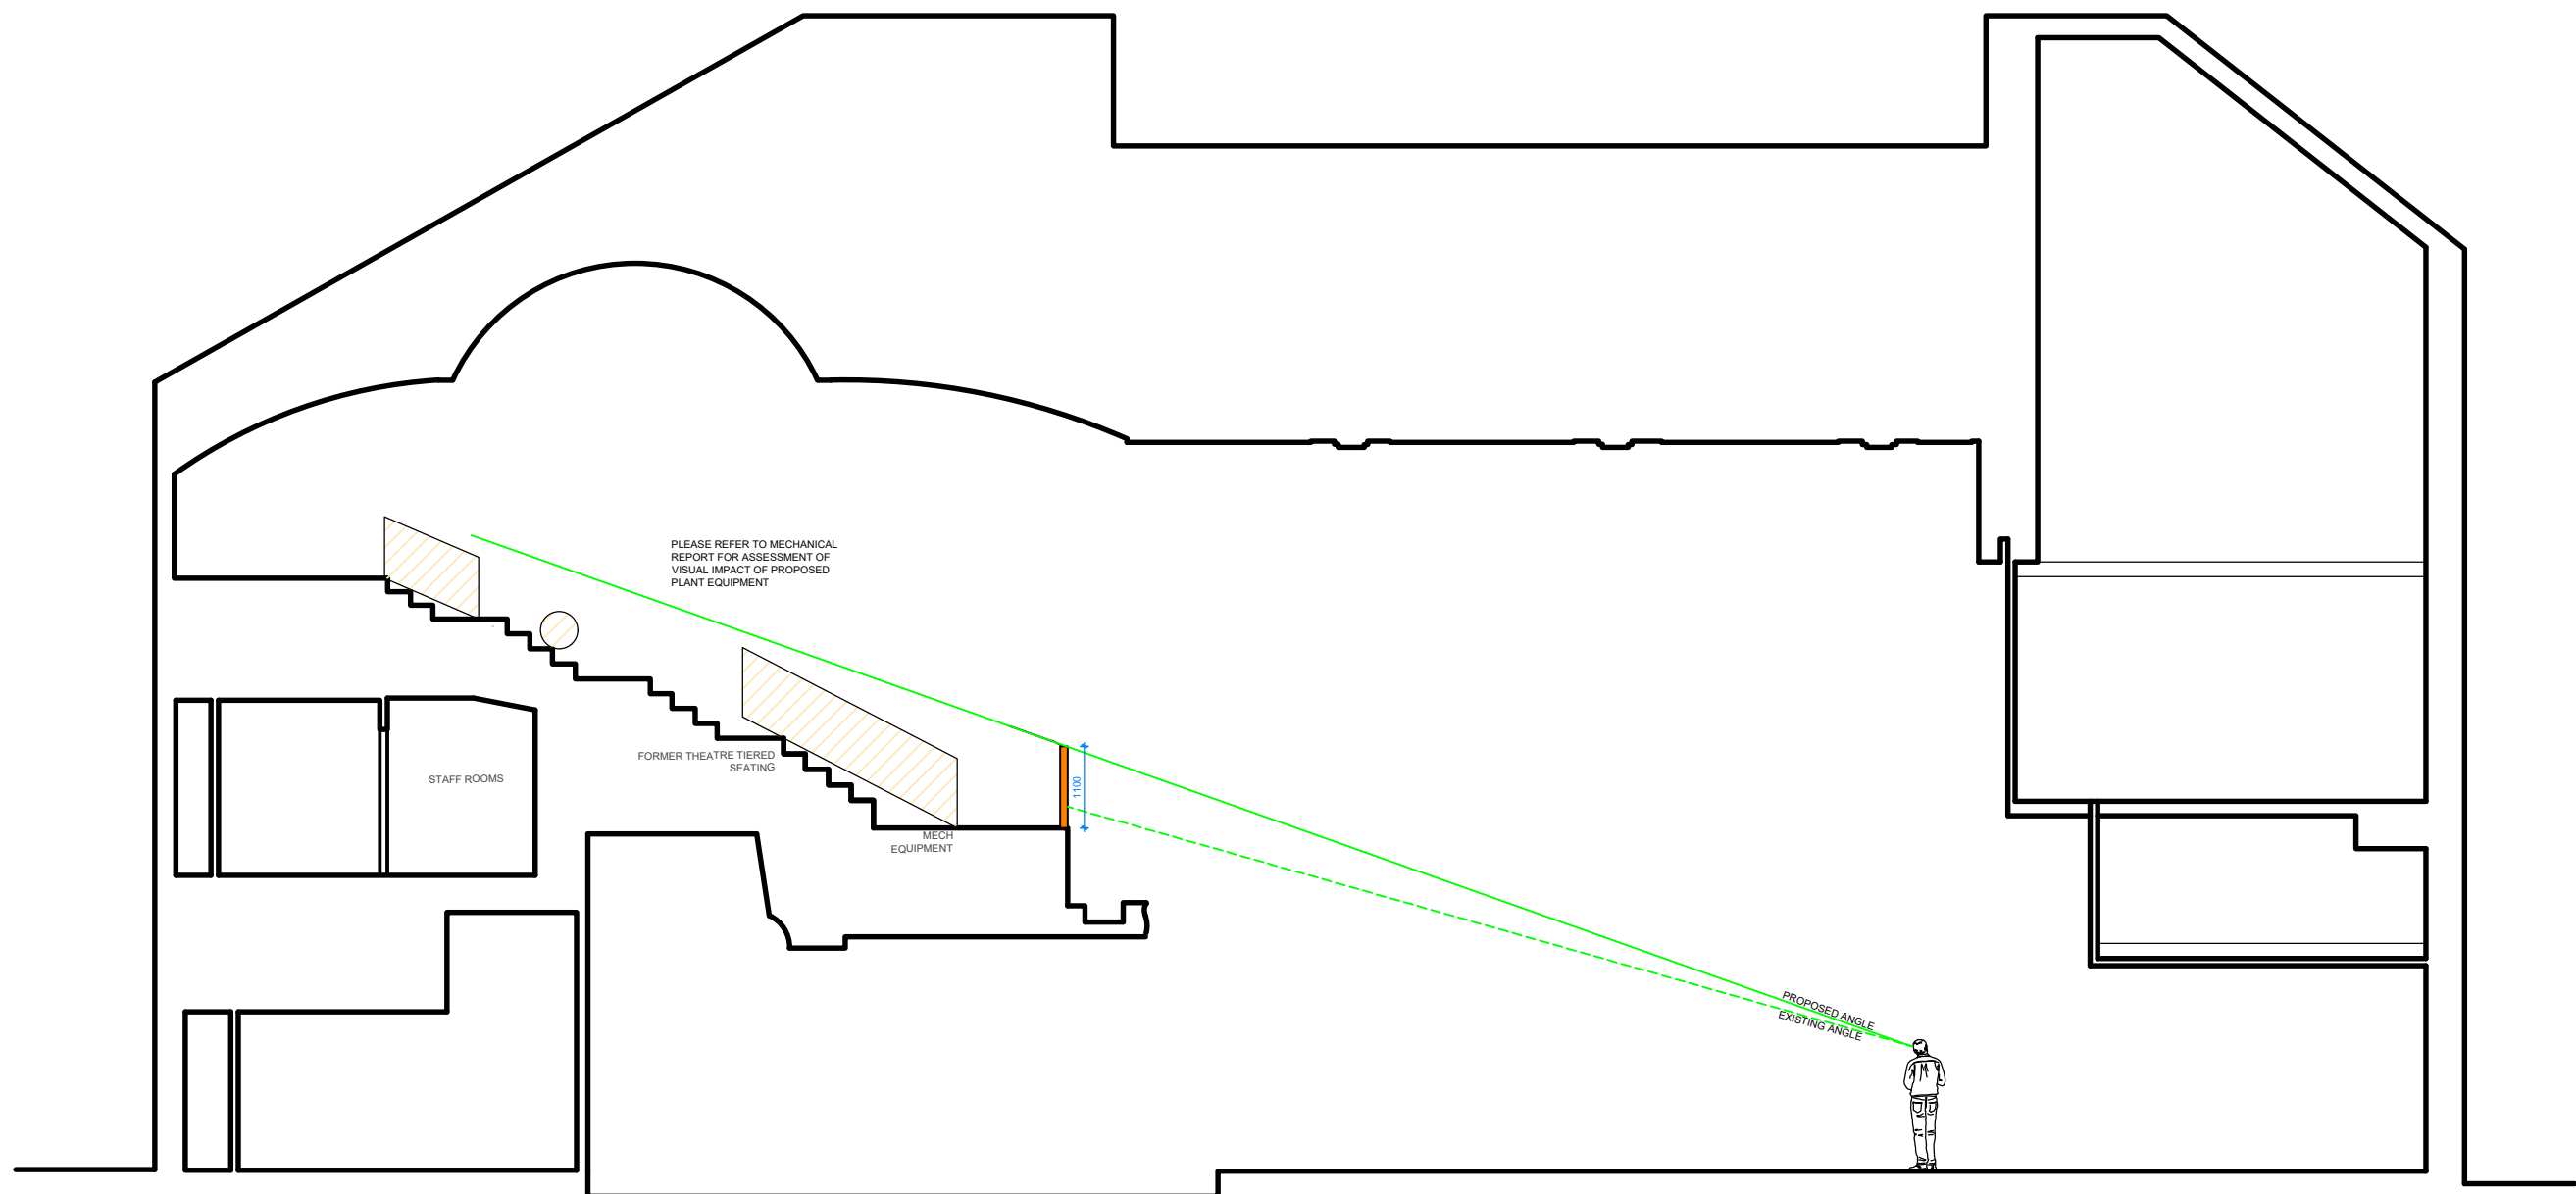

PROPOSED SECTION C-C  
SCALE 1:100

FOR PLANNING

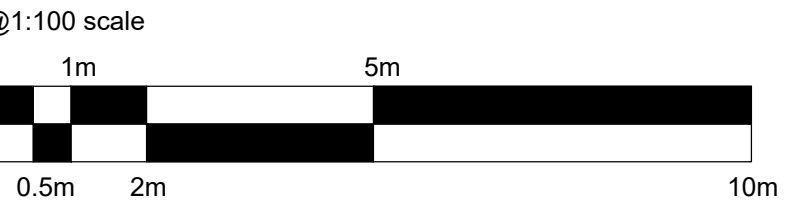

HARRISON INCE  
ARCHITECTS INTERIOR DESIGNERS

JD WETHERSPOON PLC  
CLIENT

THE ART PICTURE HOUSE,  
36 HAYMARKET STREET, BURY BL9 0AY  
PROJECT

PROPOSED MECHANICAL EQUIPMENT  
DETAILS  
TITLE

DATE DECEMBER SCALE 1:20 @ A1

JOB NO. PN 6264 DWG. NO. AD09 A

DRAWN CAD/IB CHECKED

SECOND FLOOR  
EASTGATE  
2 CASTLE STREET  
MANCHESTER  
M3 4LZ  
TEL: 0161 236 3650  
EMAIL: admin@harrisonince.co.uk