

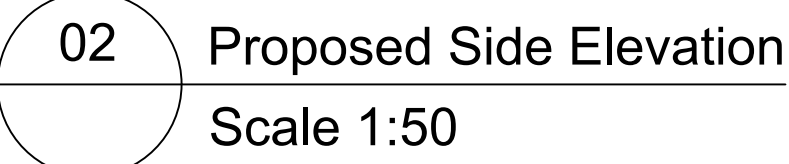
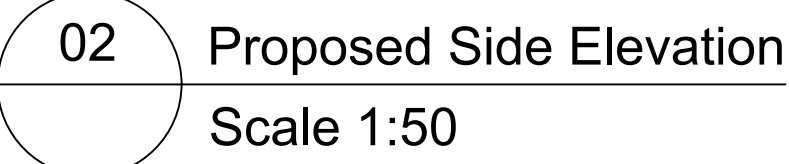
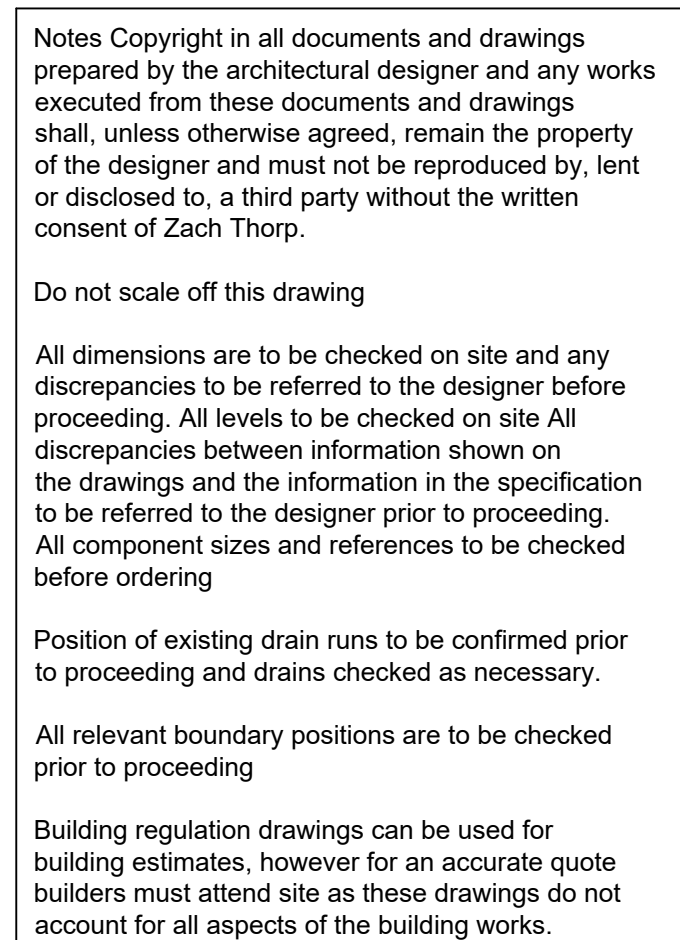


02 Proposed Side Elevation
Scale 1:50

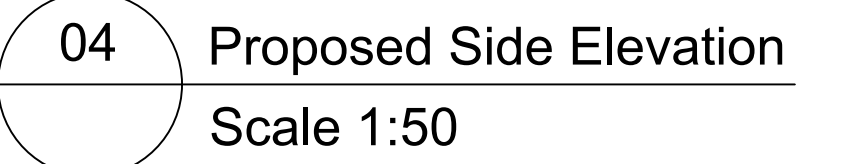

04 Proposed Side Elevation
Scale 1:50

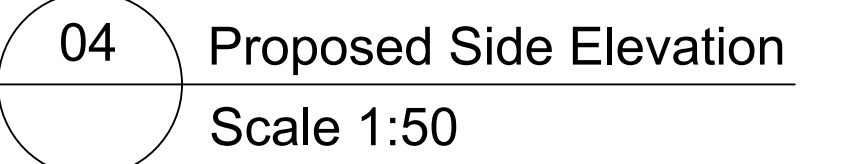

Rev	Description	Date	By	Chk	
Status	Purpose for Issue				
Survey	☐ Tender	☐			
Construction	☒ As Built	☐			
Client					
Joanne Beaumont 30 Brooksbottoms Close, Ramsbottom, Bury, BL0 9YP					
Contract					
Proposed Single Storey Rear Extension					
Drawing					
Proposed Plans and Elevations					
Drawing No.	TDS-25V-196-04	Revision	/		
Scales	1:50	Date	Jan '26		
Drawn	ZTT	Checked			
 THOR DESIGN SERVICES LTD					