




Scale 1:50

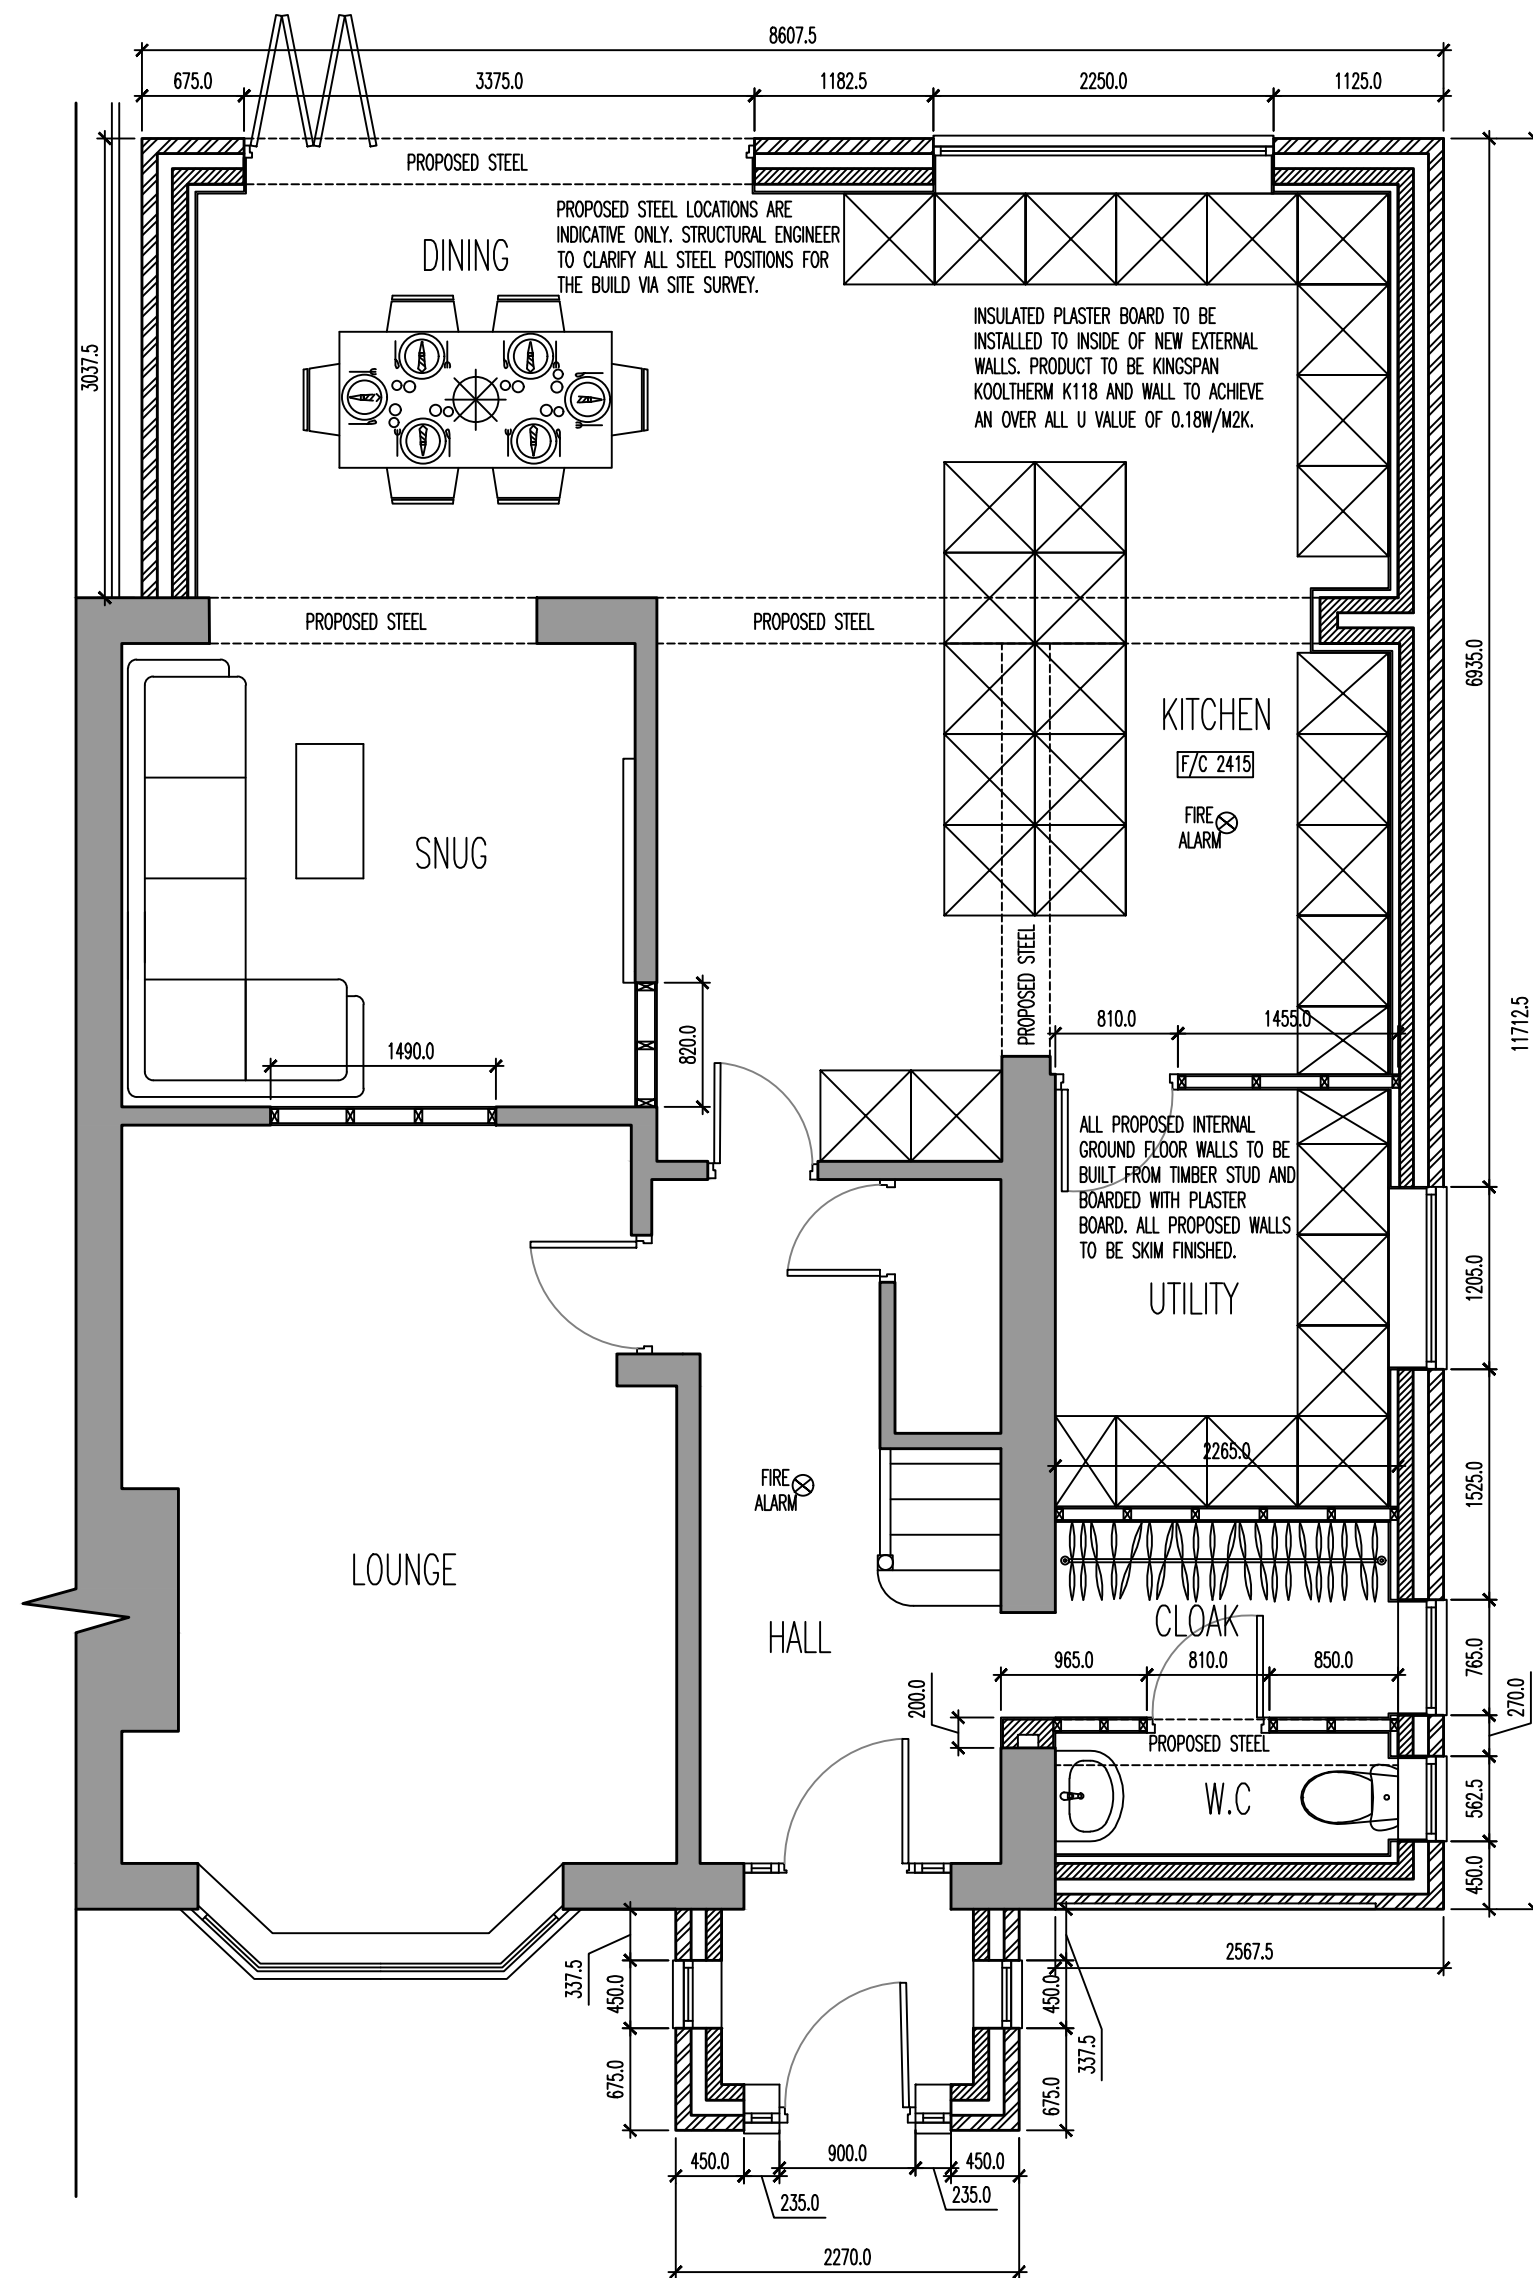


Scale 1:50

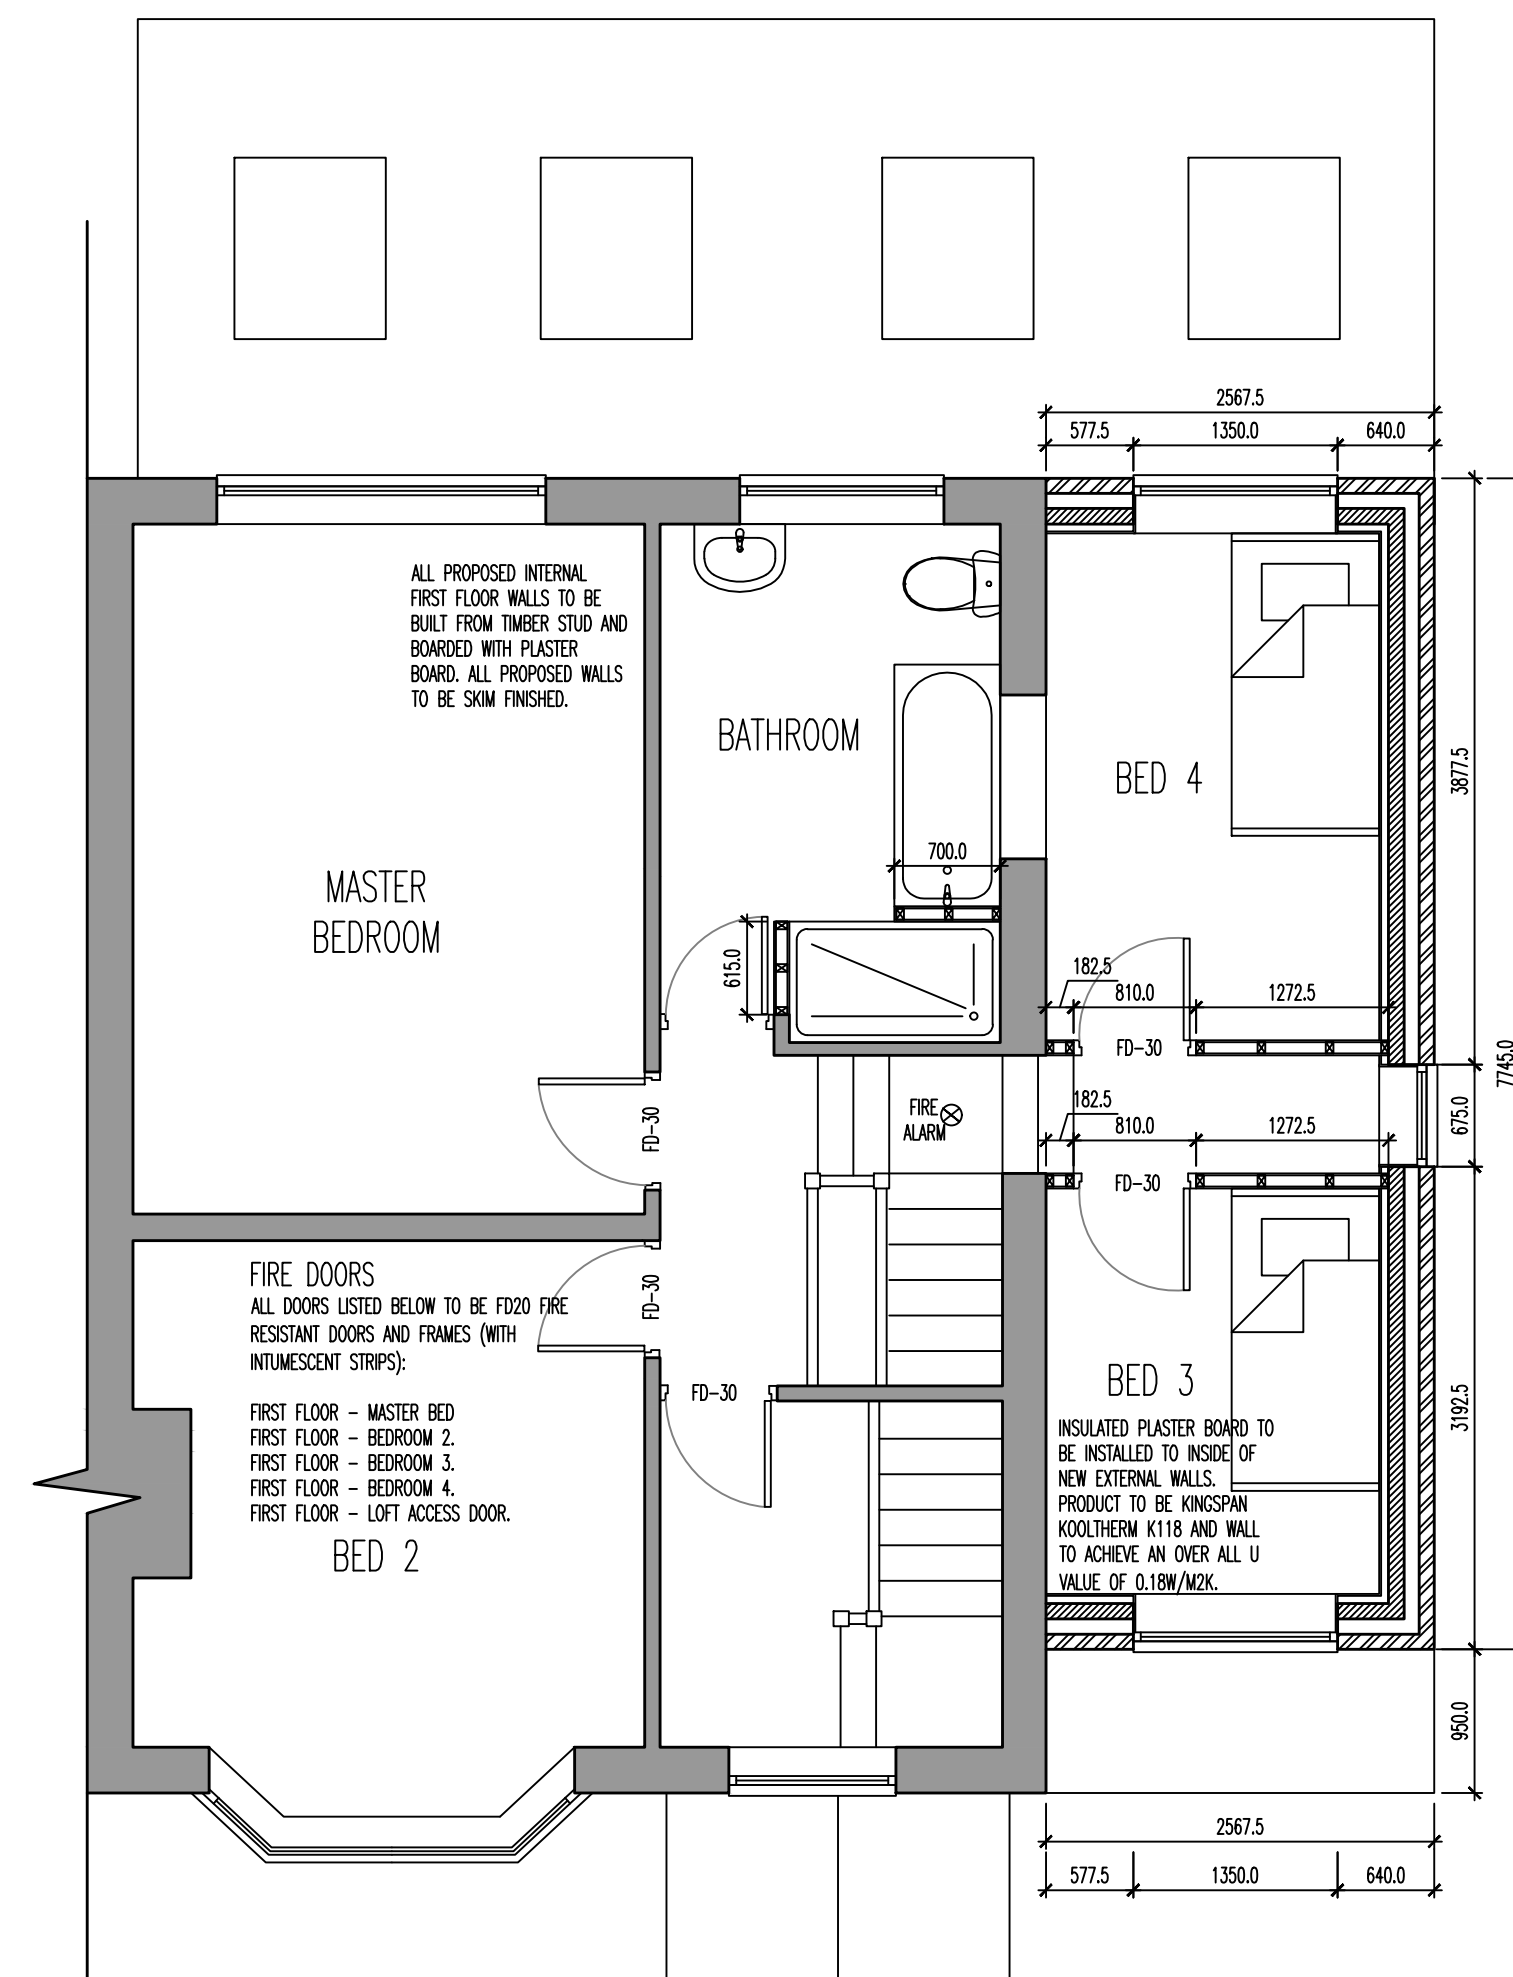


Scale 1:50

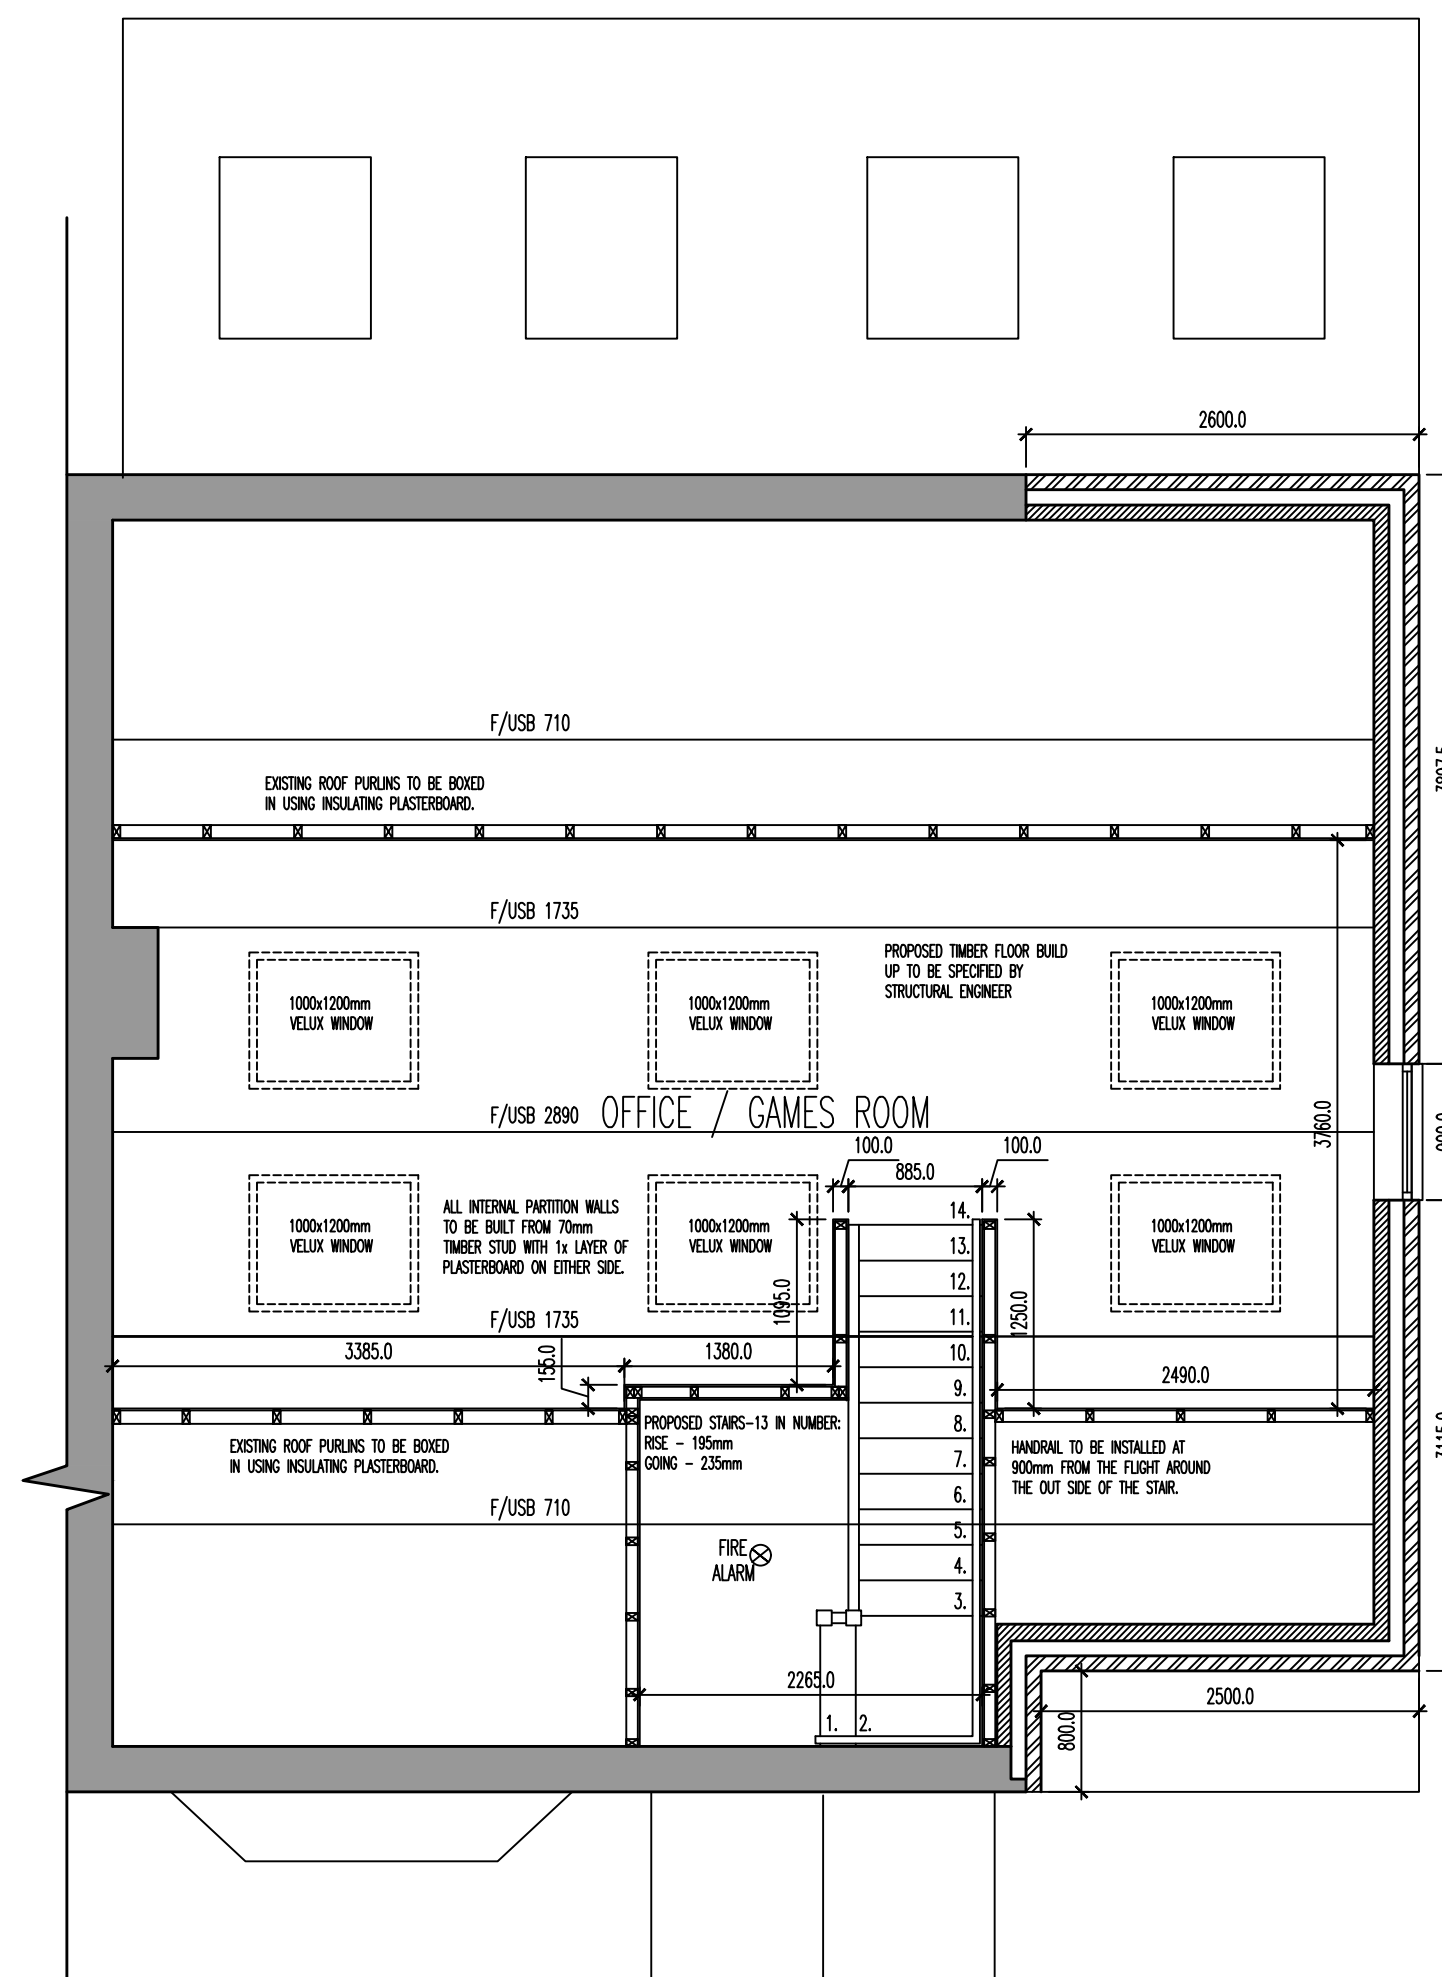

04

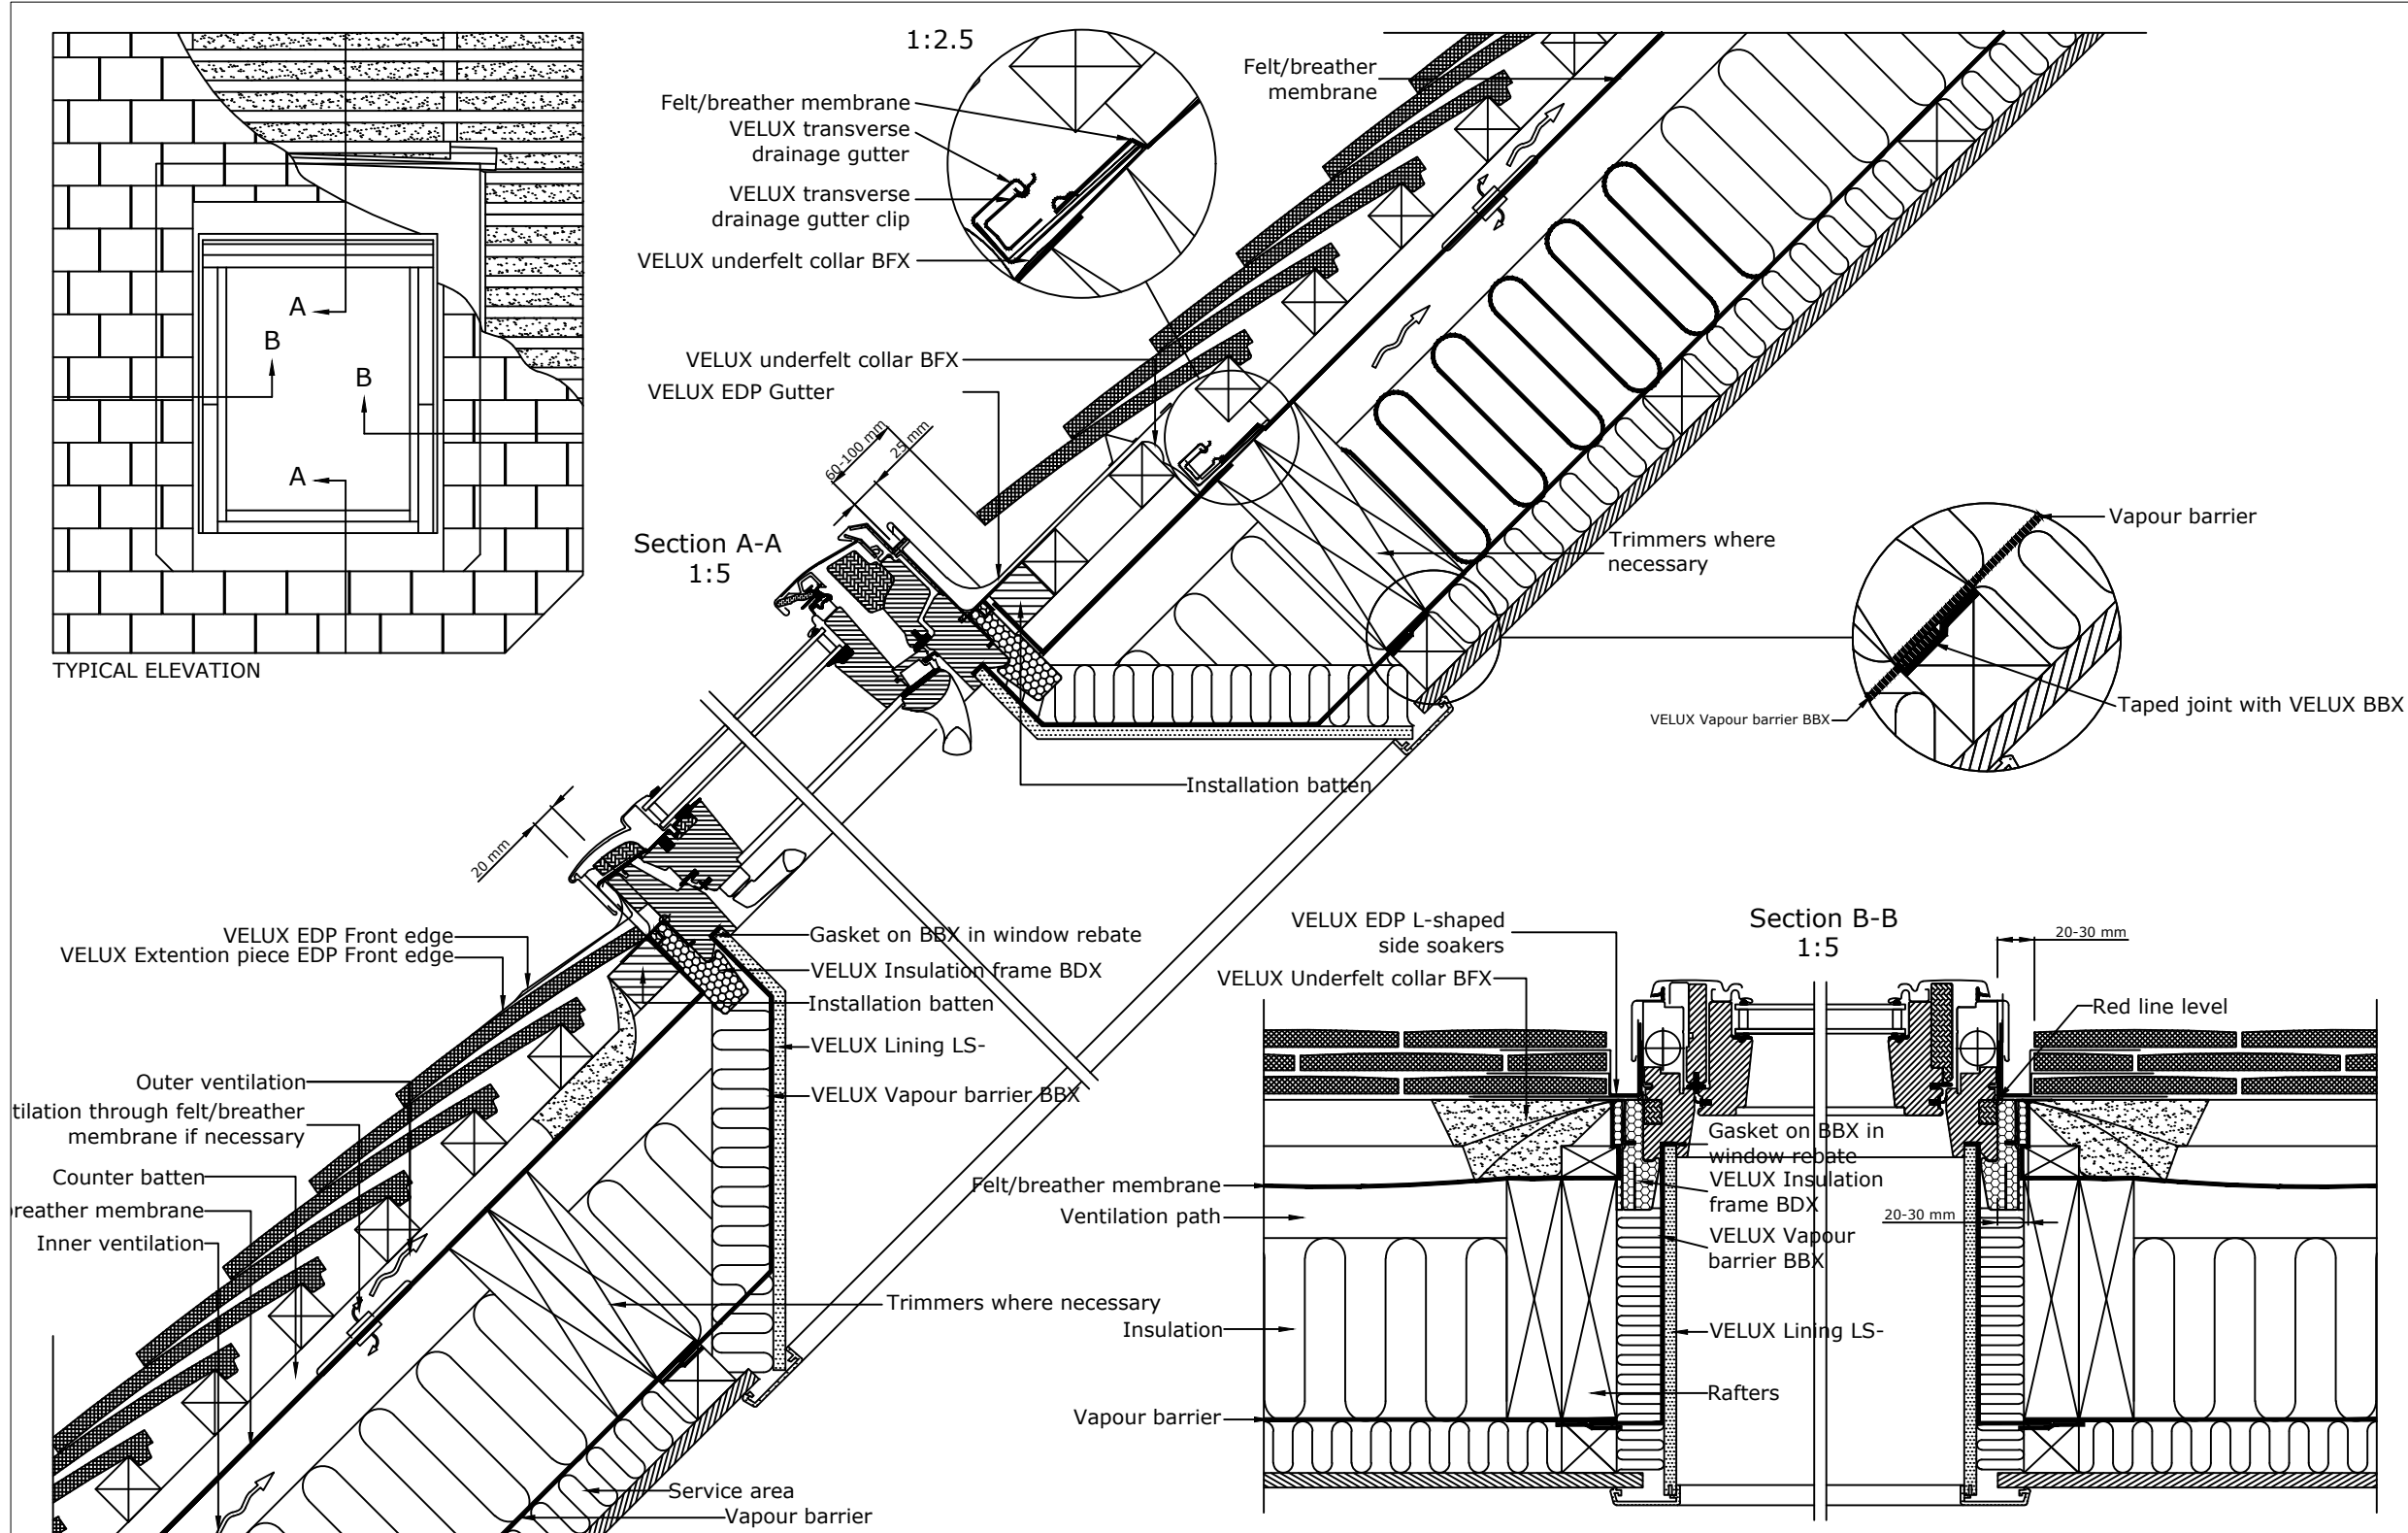

Scale 1:10

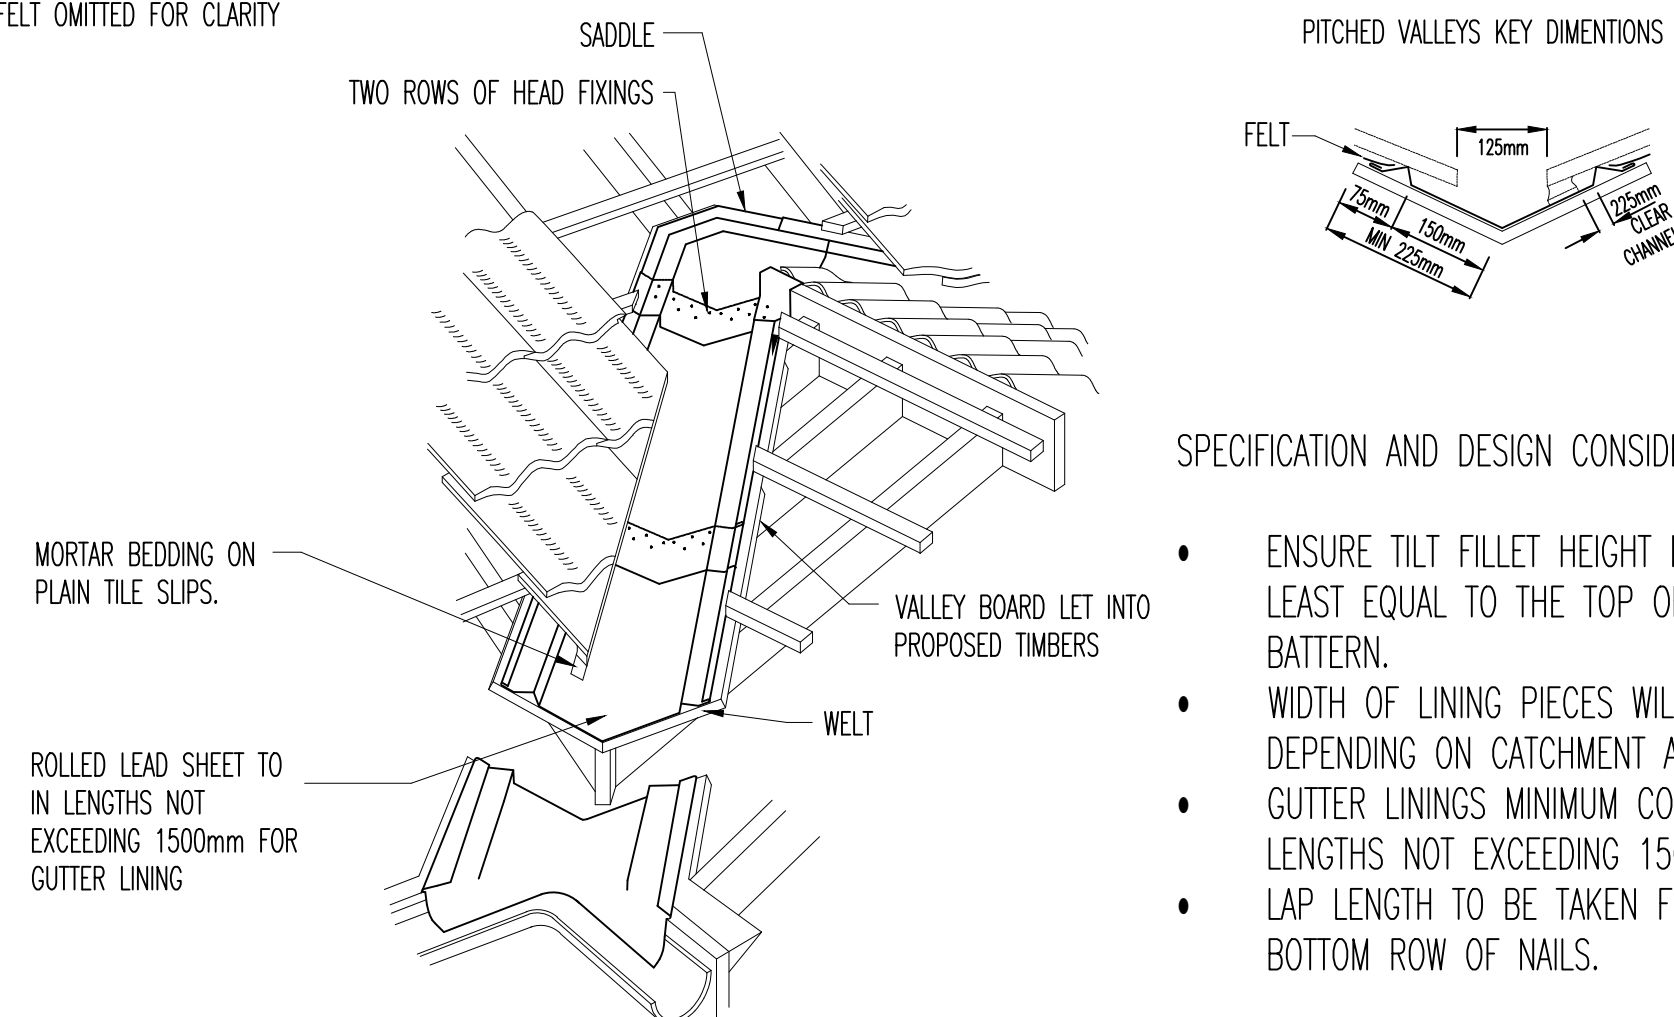

SPECIFICATION AND DESIGN CONSIDERATIONS

- ENSURE TILT FILLET HEIGHT IS AT LEAST EQUAL TO THE TOP OF THE BATTERN.
- WIDTH OF LINING PIECES WILL VARY DEPENDING ON CATCHMENT AREA.
- GUTTER LININGS MINIMUM CODE 4 IN LENGTHS NOT EXCEEDING 1500mm.
- LAP LENGTH TO BE TAKEN FROM THE BOTTOM ROW OF NAILS.

Notes

Copyright in all documents and drawings prepared by the Surveyor and any works executed from these documents and drawings shall, unless otherwise agreed, remain the property of the designer and must not be reproduced by, lent or disclosed to, a third party without the written consent of Zach Thorp.

Do not scale off this drawing

All dimensions are to be checked on site and any discrepancies to be referred to Zach Thorp before proceeding.

All levels to be checked on site

All discrepancies between information shown on the drawings and the information in the specification to be referred to the architect prior to proceeding.

All component sizes and references to be checked before ordering

Position of existing drain runs to be confirmed prior to proceeding and drains checked as necessary.

All relevant boundary positions are to be checked prior to proceeding

Rev	Description	Date	By	Ch
Status		Purpose for Issue		
Survey	☐ Tender	☐		
Construction	☒ As Built	☐		
Client				
Mr and Mrs Clegg				
23 Swinton Crescent, Whitefield				
Contract				
Proposed Single Storey Rear Extension, Double Storey Side Extension, and Porch Extension, & Loft Conversion				
Drawing				
Proposed Plans - Building Regulations				
Drawing No. ZT21-196-07		Revision	/	
Scales 1:50		Date	July '21	
Drawn ZTT		Checked		