

LEVEL ROOF
4970

LEVEL 1
2590

LEVEL 0
0



3 Front - Original
1 : 100




4 Left Side - Original
1 : 100




5 Rear - Original
1 : 100




6 Right Side - Original
1 : 100

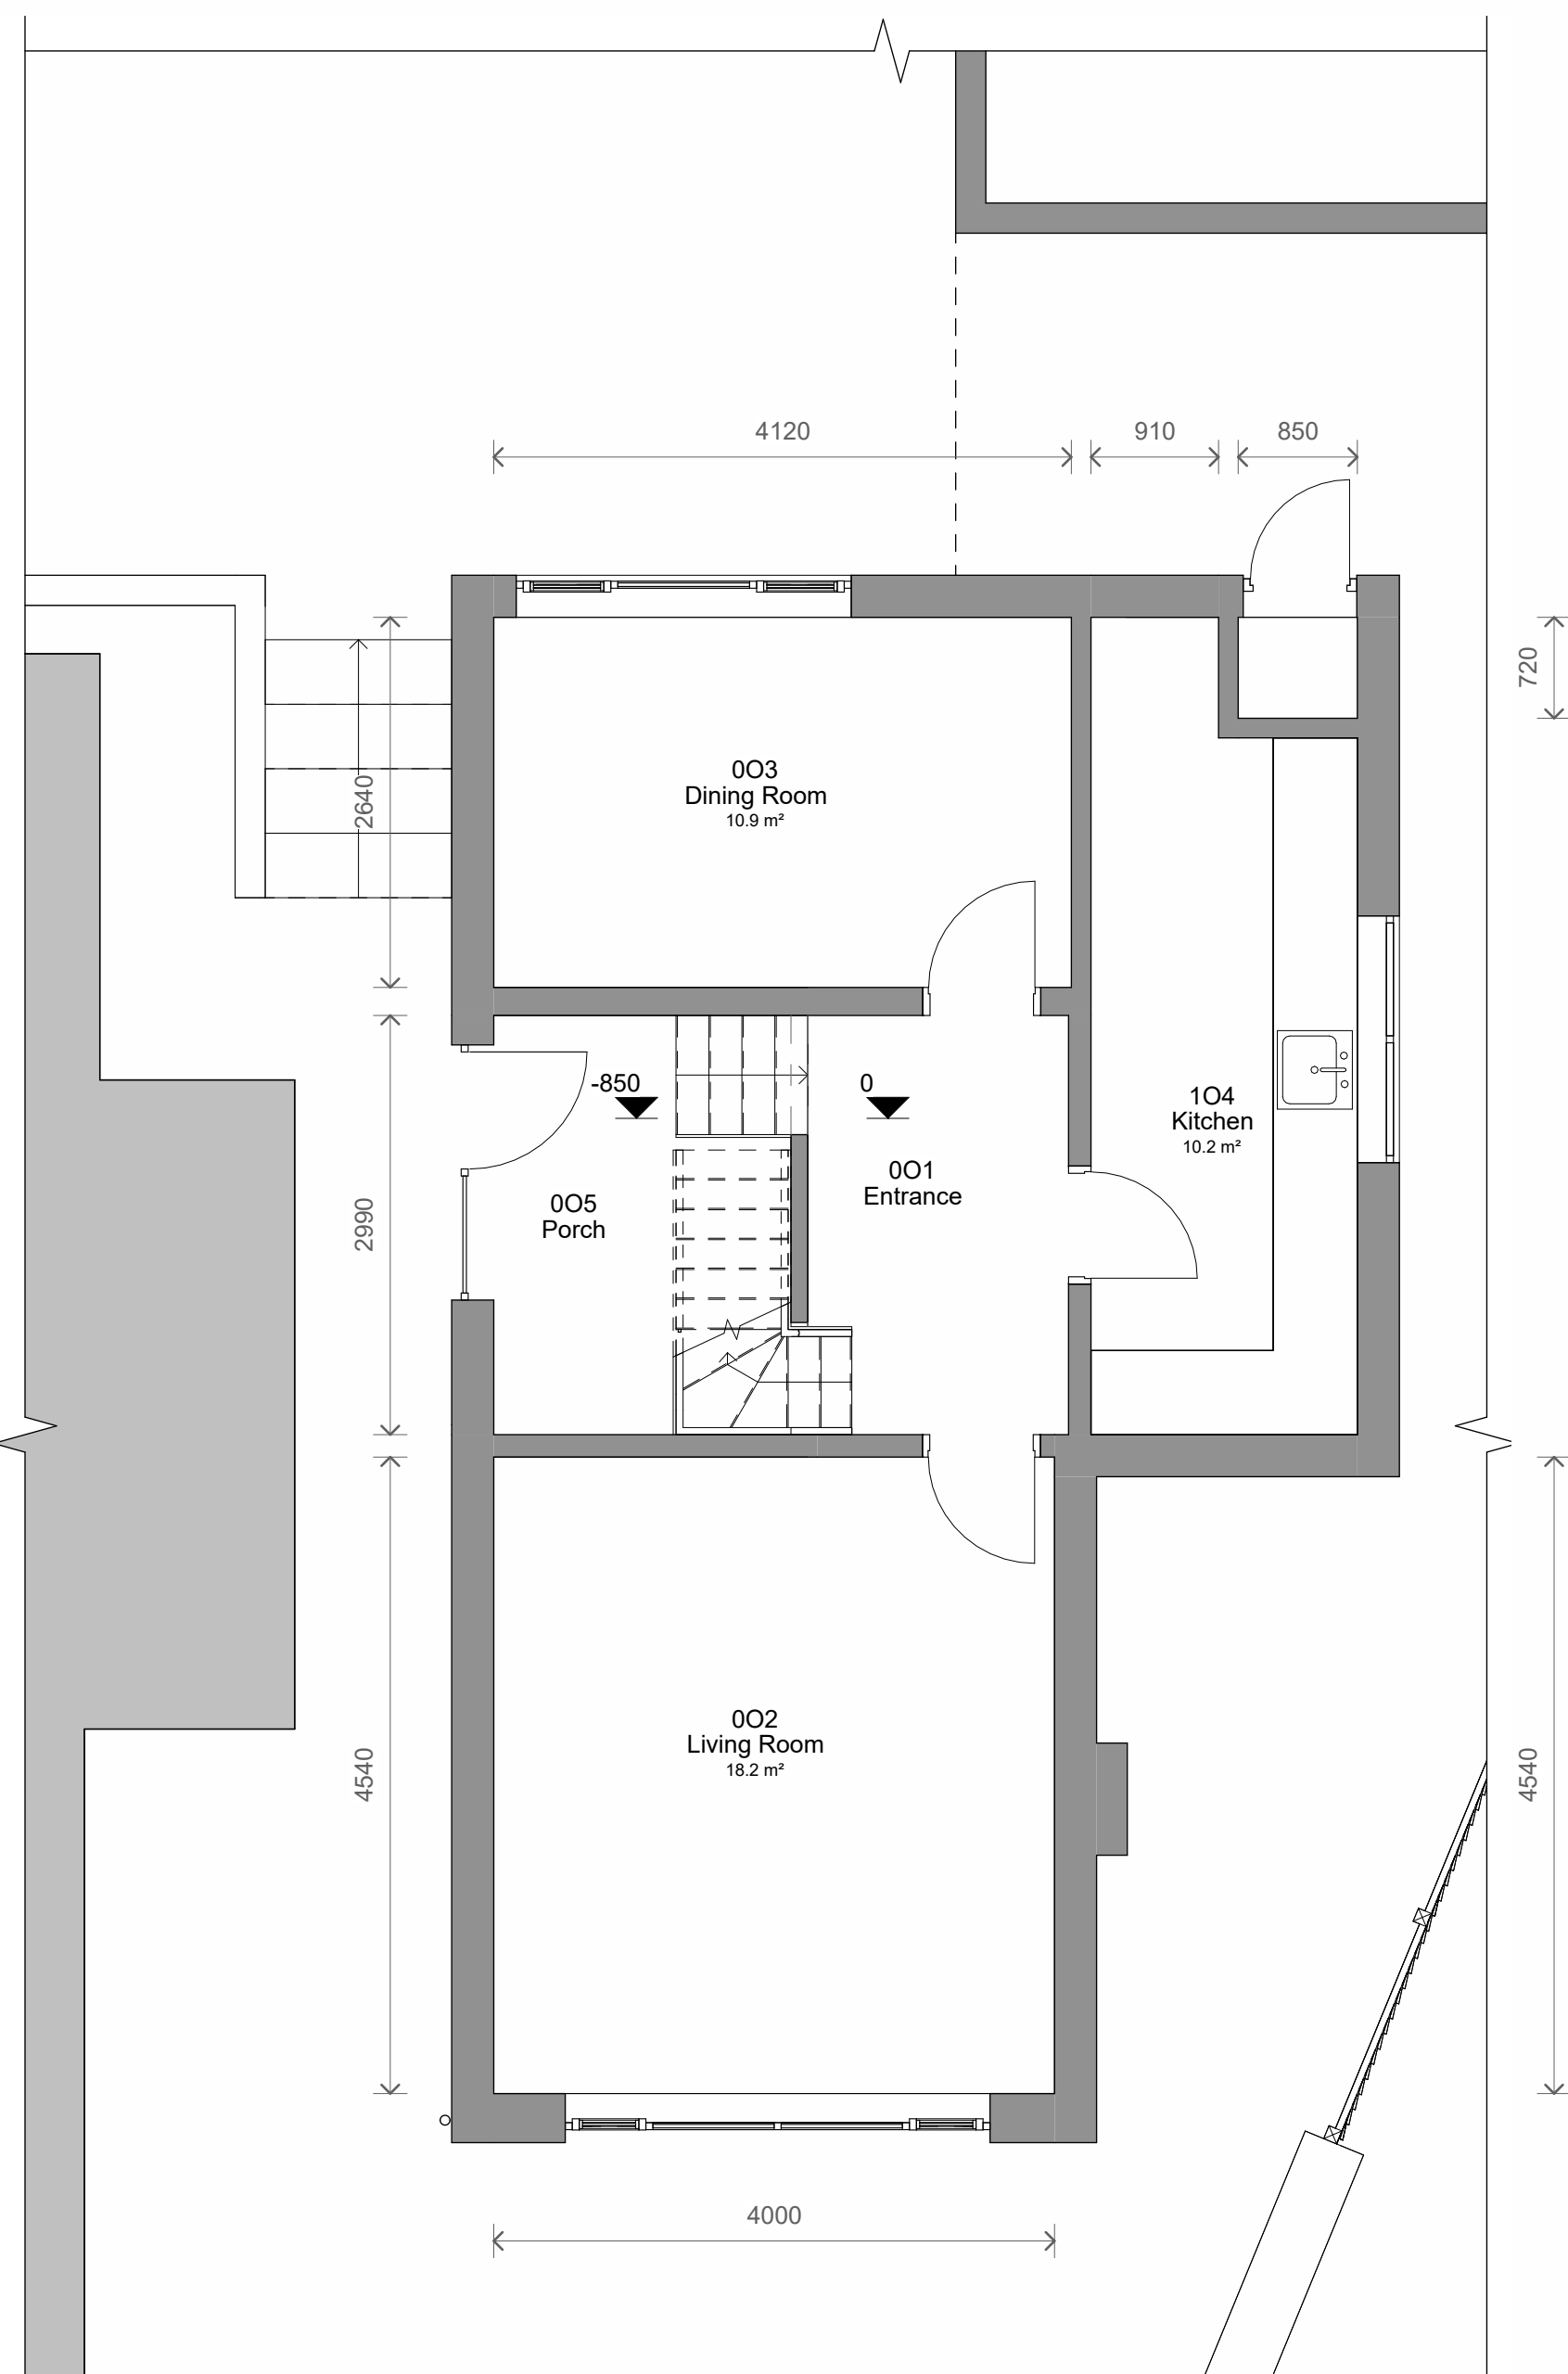

1 Level 0 - Original
1 : 50

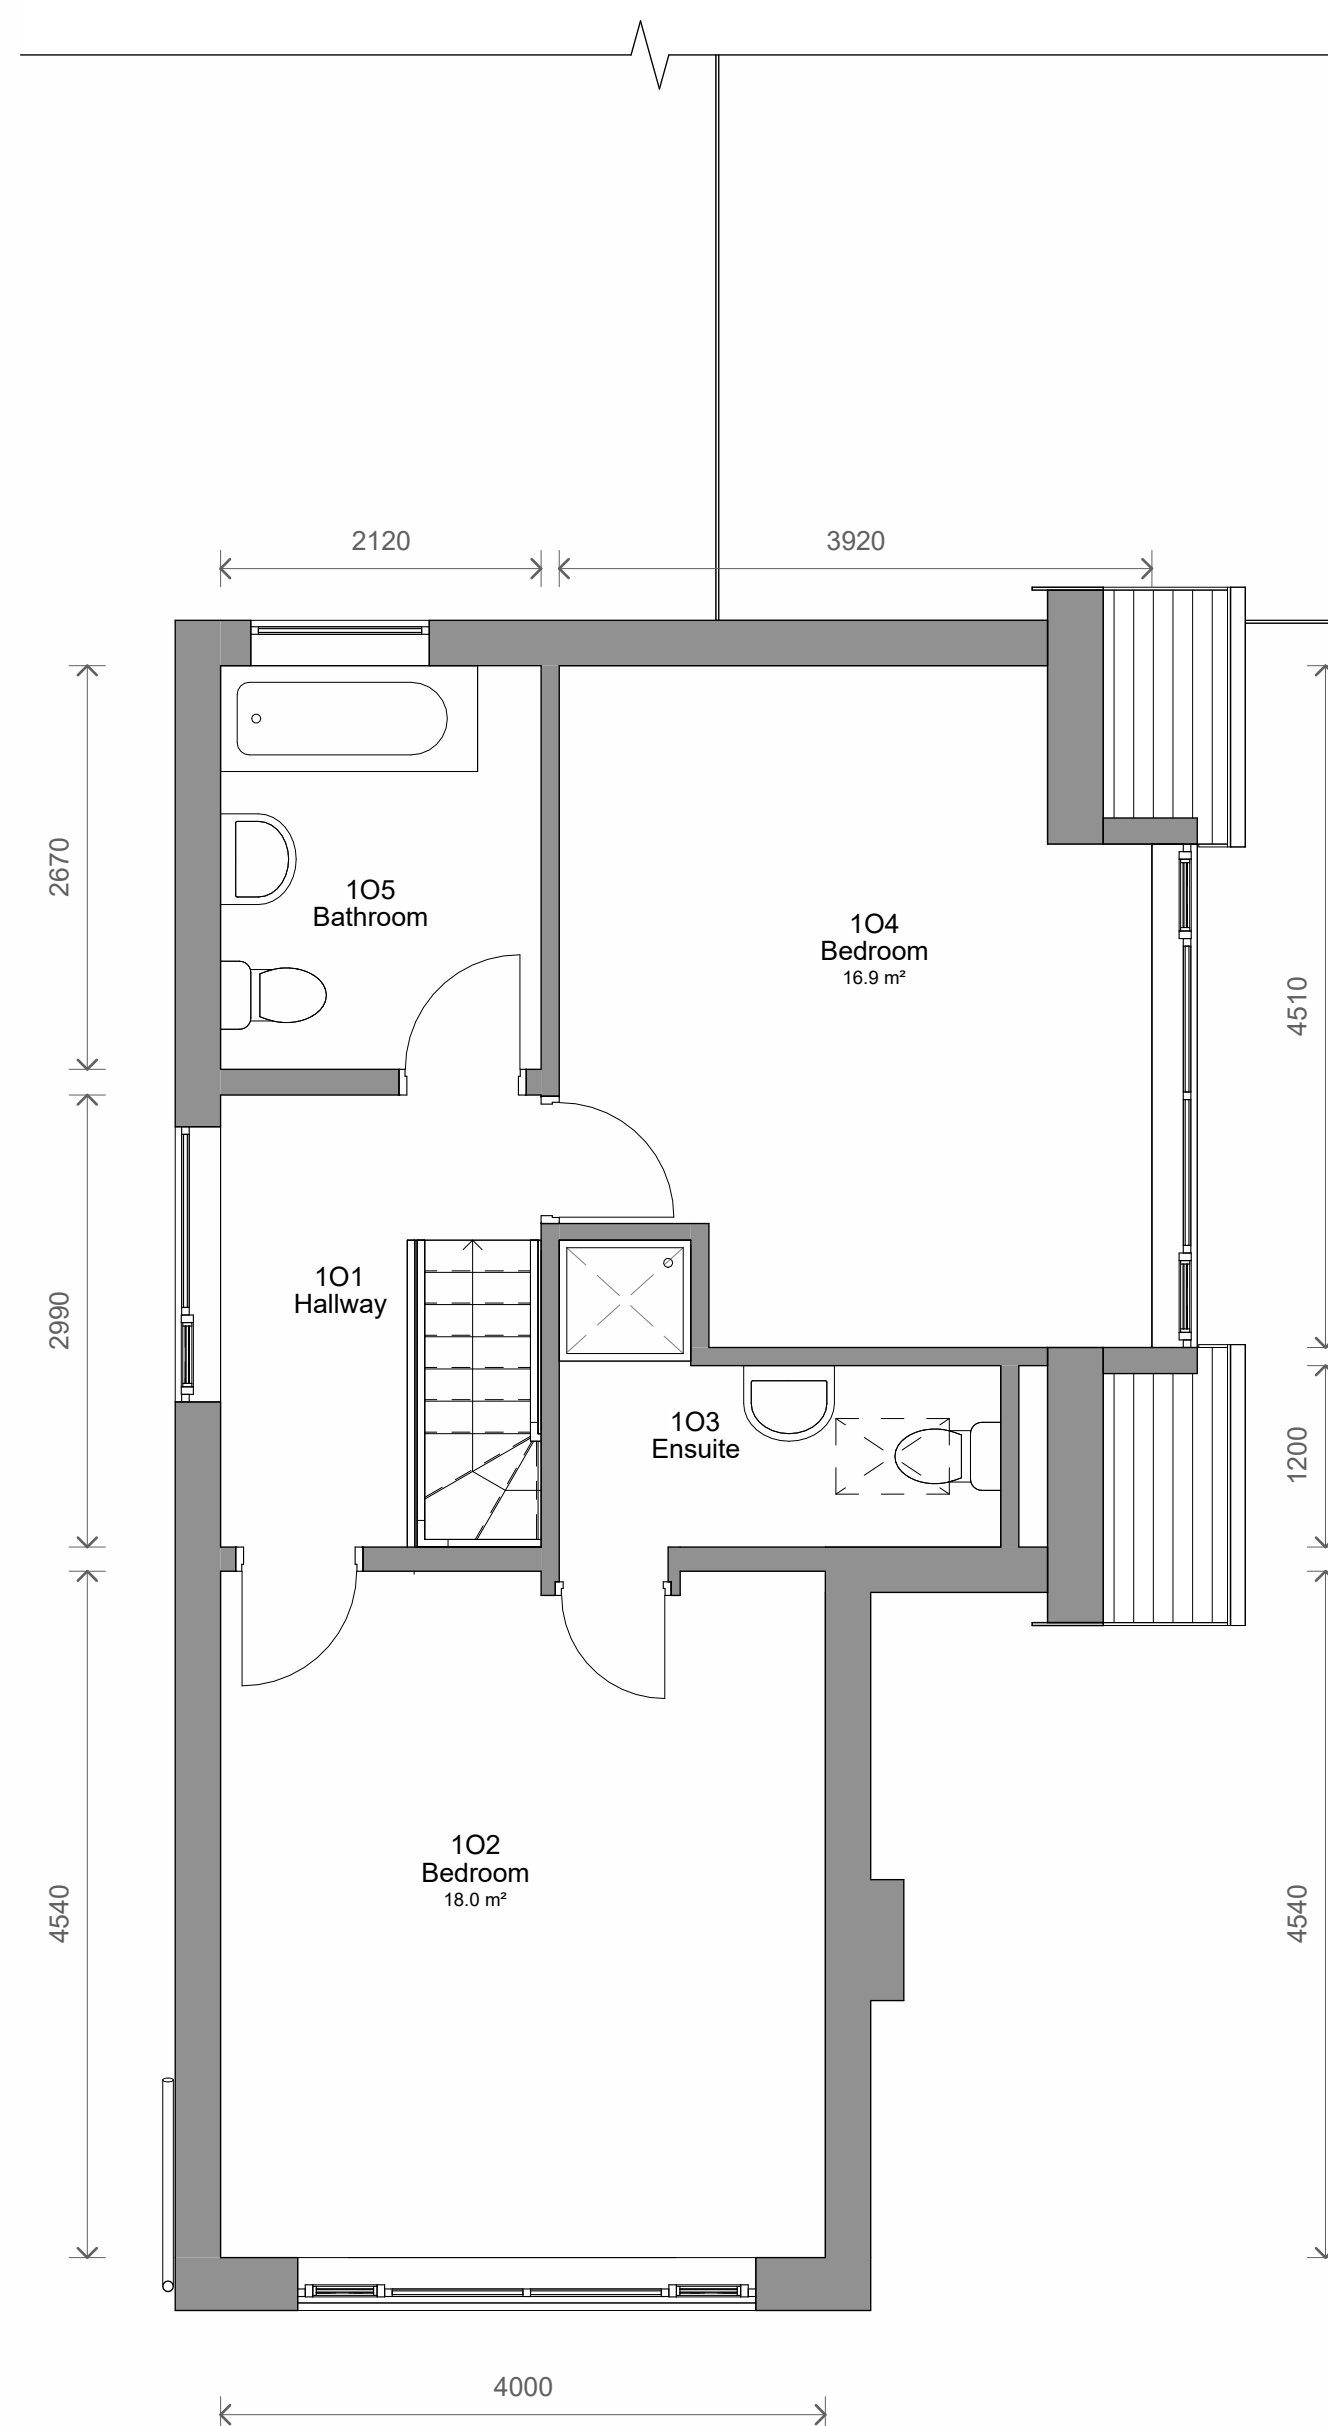

2 Level 1 - Original
1 : 50

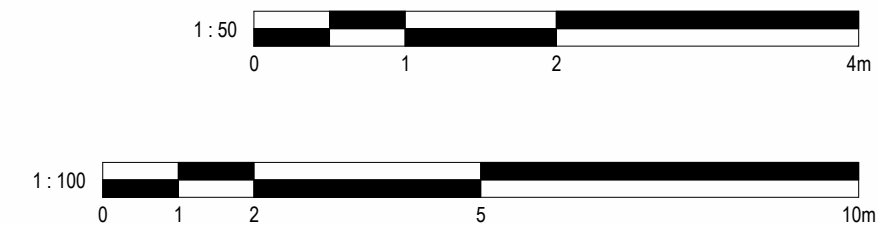

No. Description		Date	Initial
PROJECT 438a Flat A and B, Bury New Road			
TITLE Original Plans and Elevations			
STATUS DESIGN			
DRAWN BY JB	DATE 28/11/2024	SCALE (@ A1) As indicated	
PROJECT NUMBER GSS24113	DRAWING NUMBER 003	REV	
GOLD SKETCH S T U D I O S www.goldsketch.co.uk info@goldsketch.co.uk 0161 792 9595			
NOTES © COPYRIGHT - ALL RIGHTS RESERVED. THIS DRAWING SHALL NOT BE REPRODUCED WITHOUT PRIOR WRITTEN CONSENT. DRAWING TO BE USED FOR THE STATUS INDICATED ONLY. ALL DIMENSIONS AND SETTING OUT SHALL BE CHECKED AND CONFIRMED ON SITE. ANY DISCREPANCIES TO BE REPORTED TO THE DESIGNER IMMEDIATELY. THE CONSULTANT IS NOT RESPONSIBLE FOR ANY WORK ALL WORK AND MATERIALS TO BE IN ACCORDANCE WITH CURRENT BUILDING LEGISLATION RELEVANT CODES OF PRACTICE AND BRITISH STANDARDS. ALL DIMENSIONS ON THIS DRAWING ARE IN MILLIMETRES UNLESS OTHERWISE STATED.			