


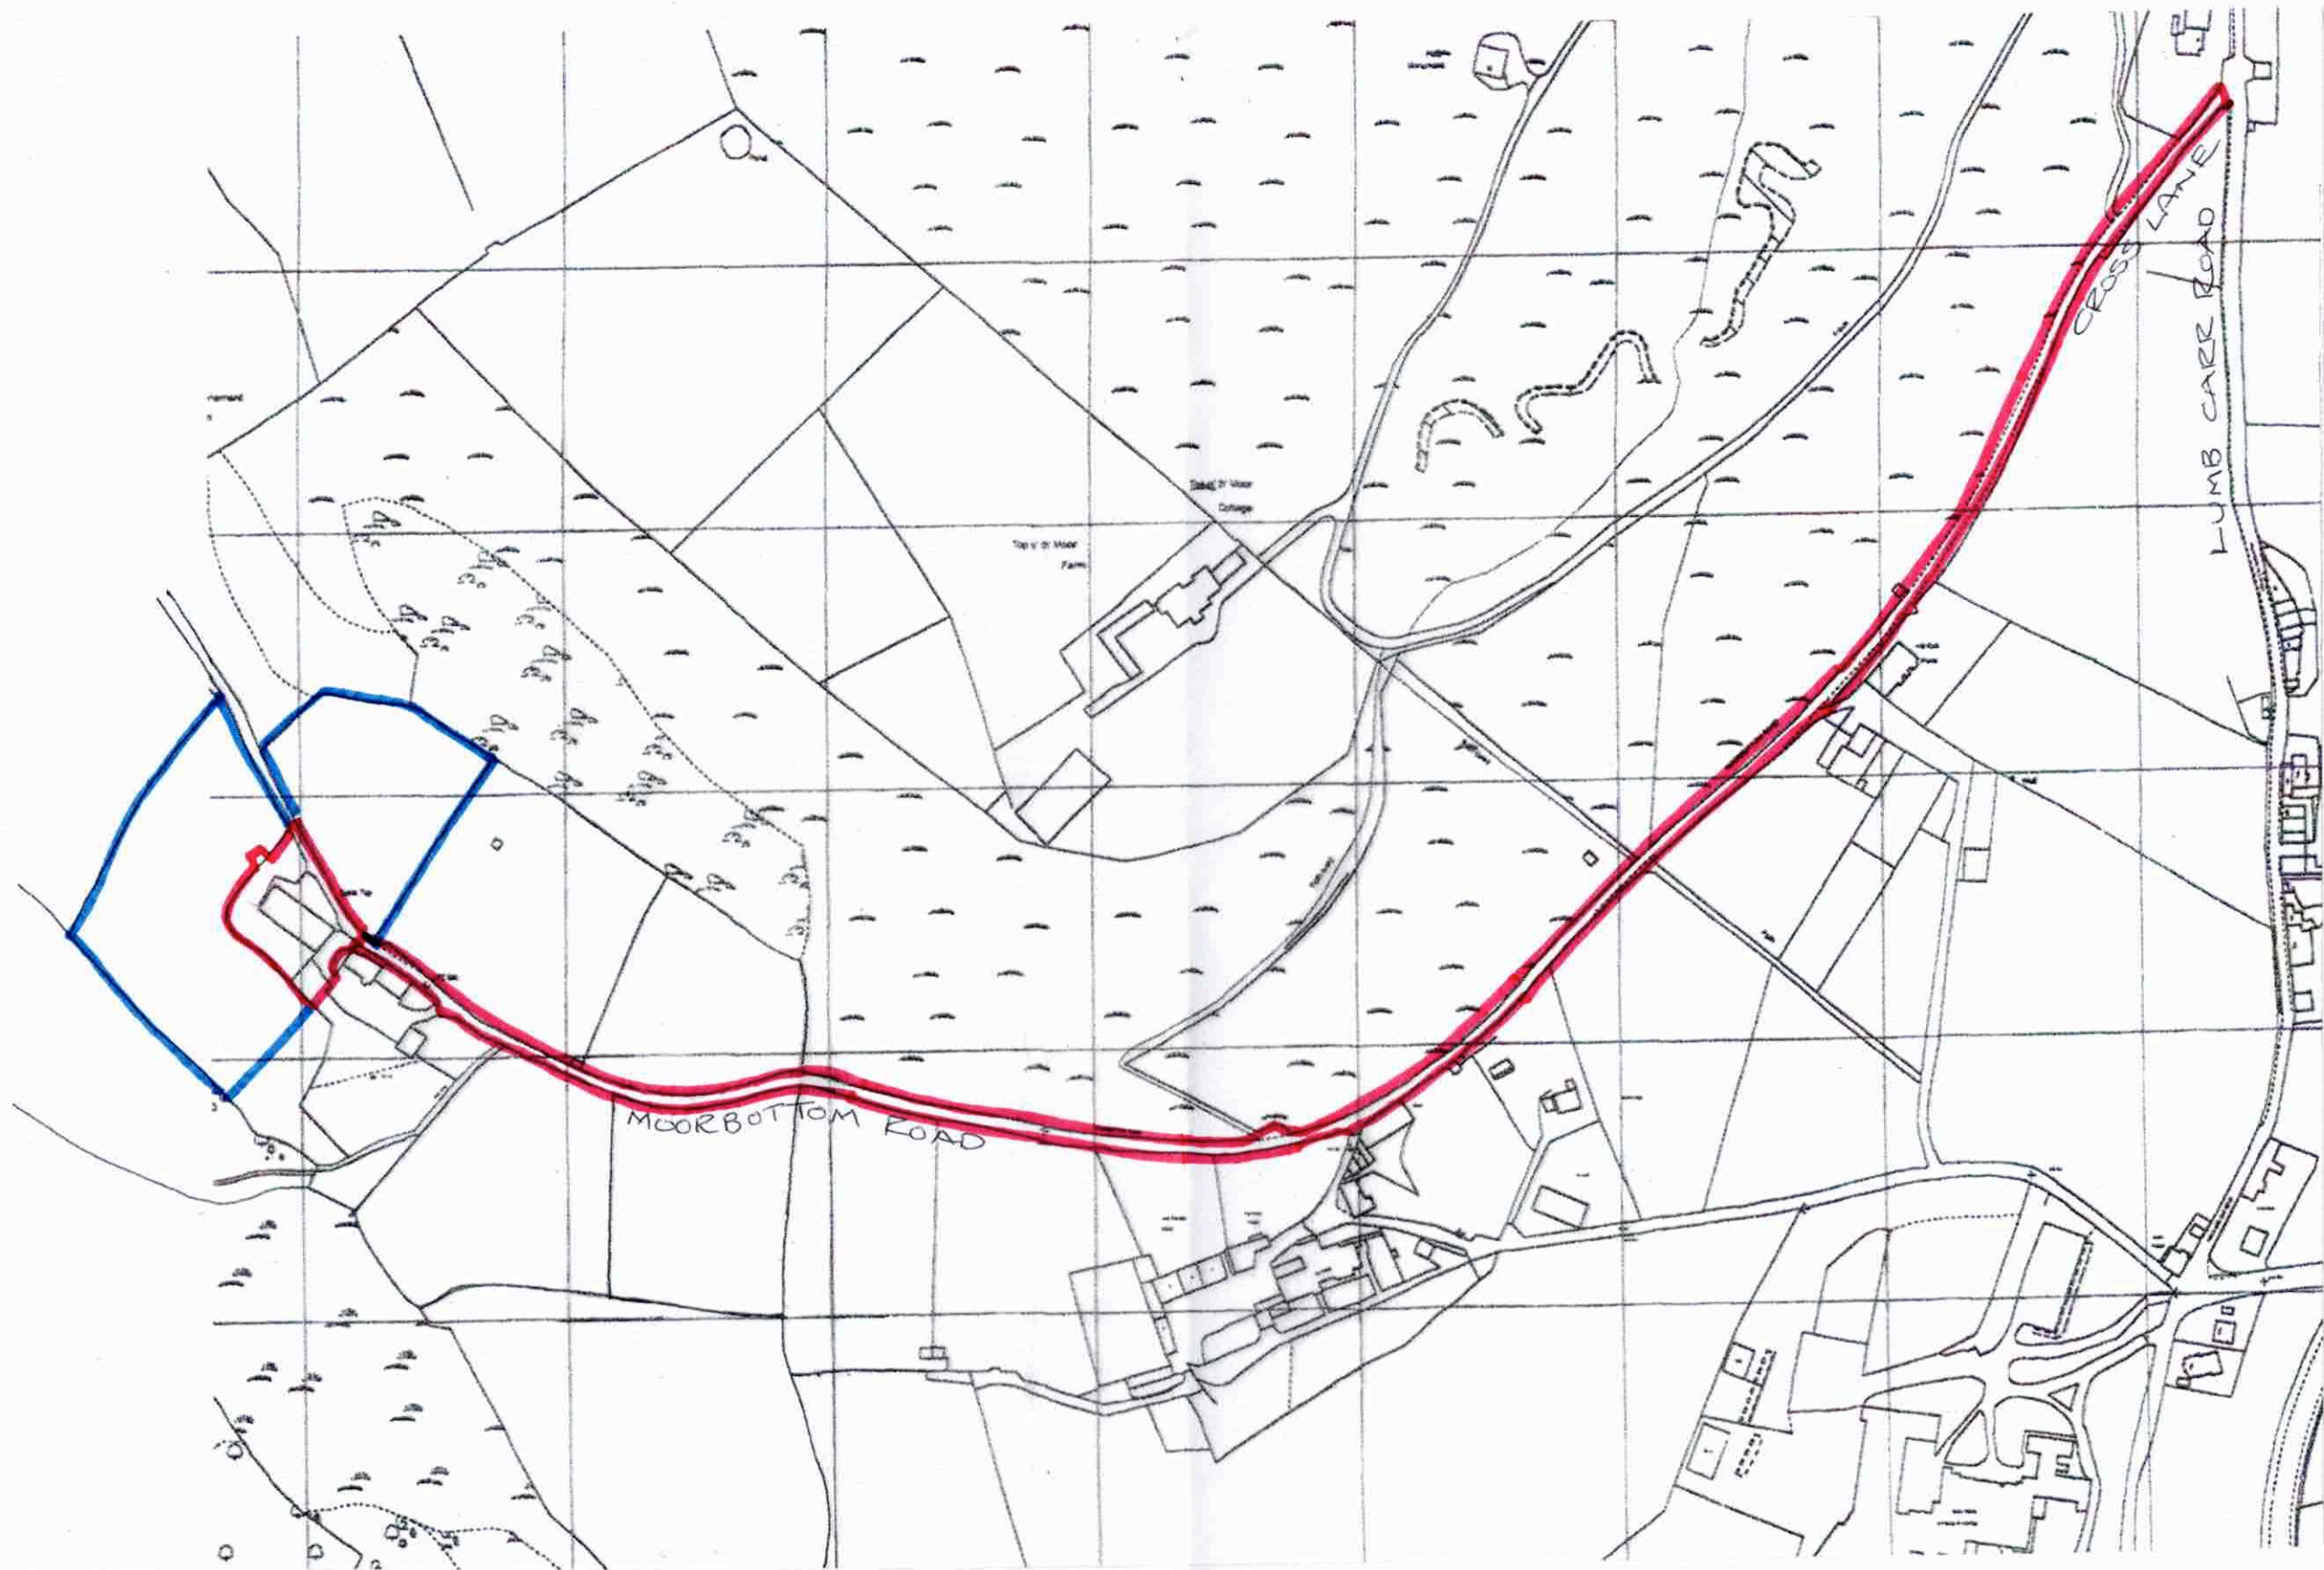

PROPOSED BLOCK PLAN **SCALE 1:2500 @ A3**
BANK TOP FARM, MOORBOTTOM ROAD, BURY.

REV A - STREET NAMES ADDED.

