
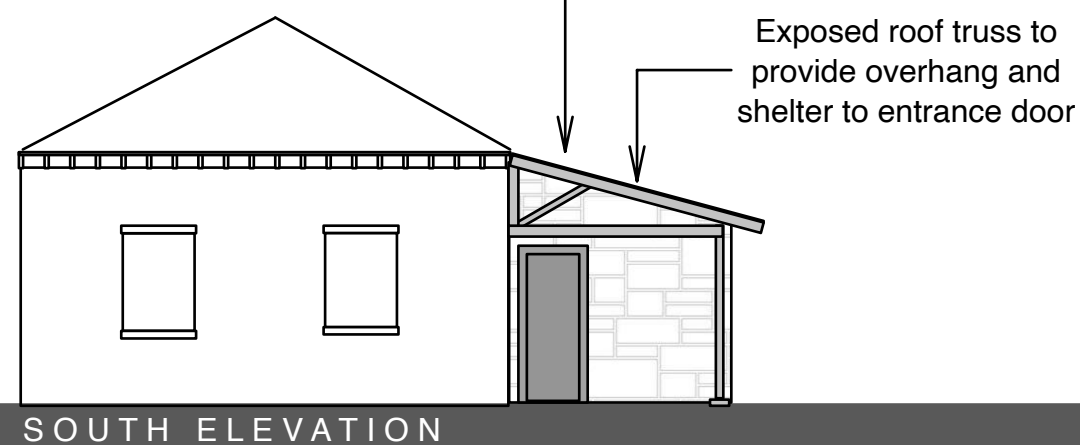
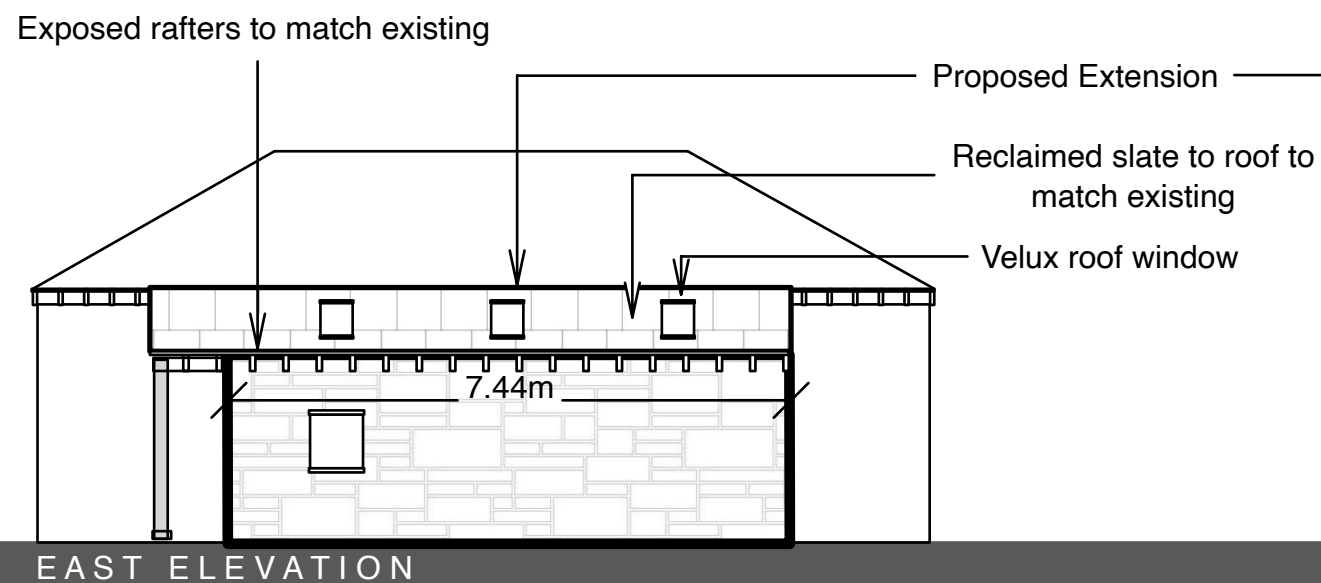
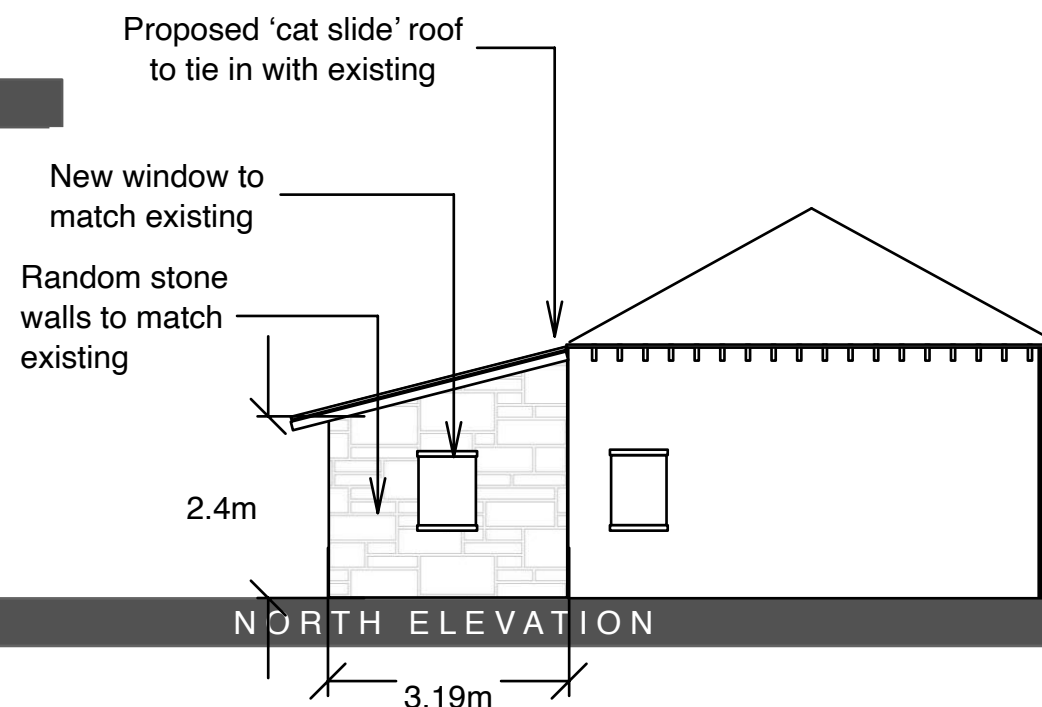
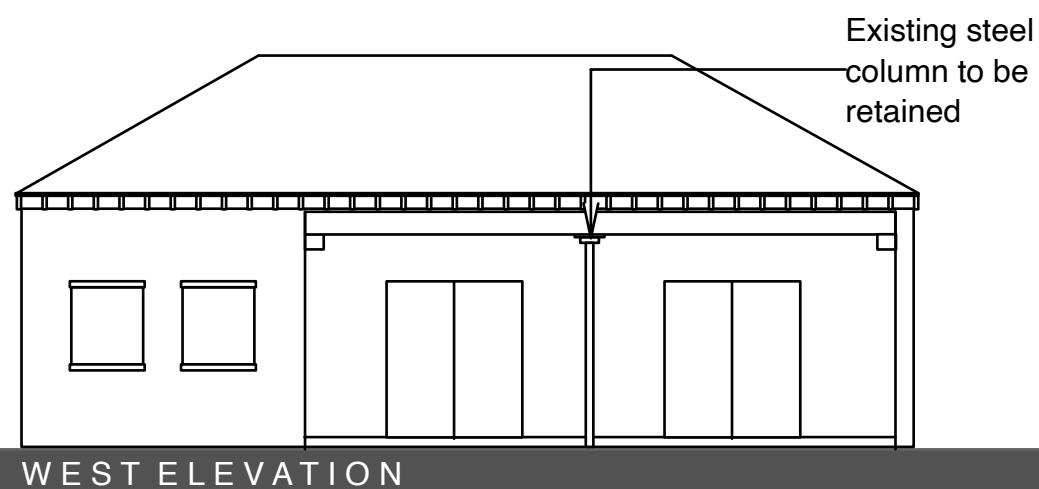


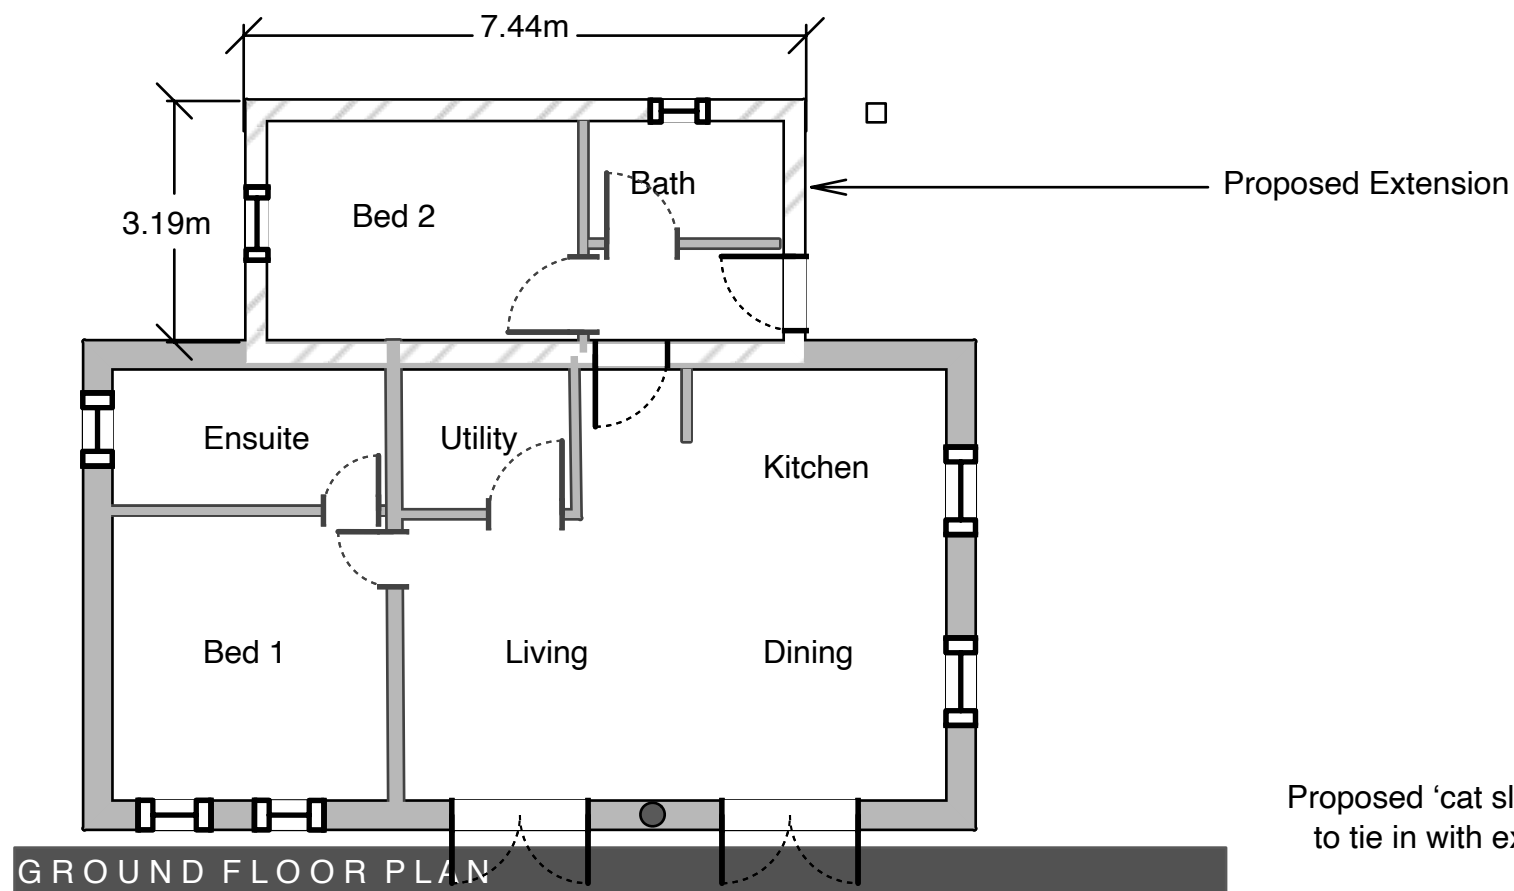

Home Barn, Meadowcroft Farm
off Slaidburn Drive, Walshaw
BL8 3PD

Proposed Plan & Elevations
Scale: 1:100 @ A3

Drawing No. 9000 - 007

Rev.
B1