

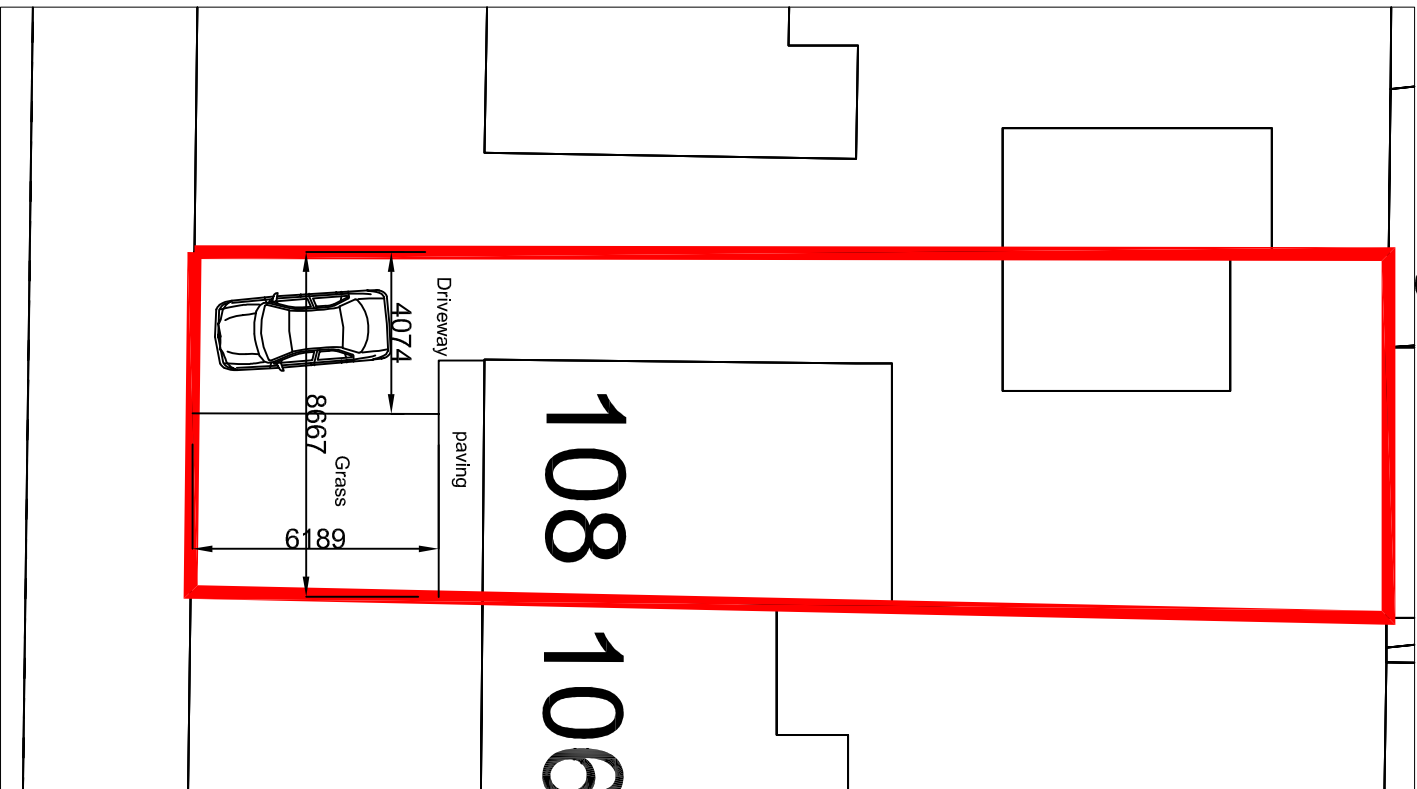


Existing Plan – 1:200

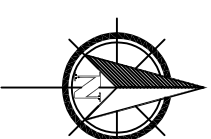

Proposed Plan – 1:200

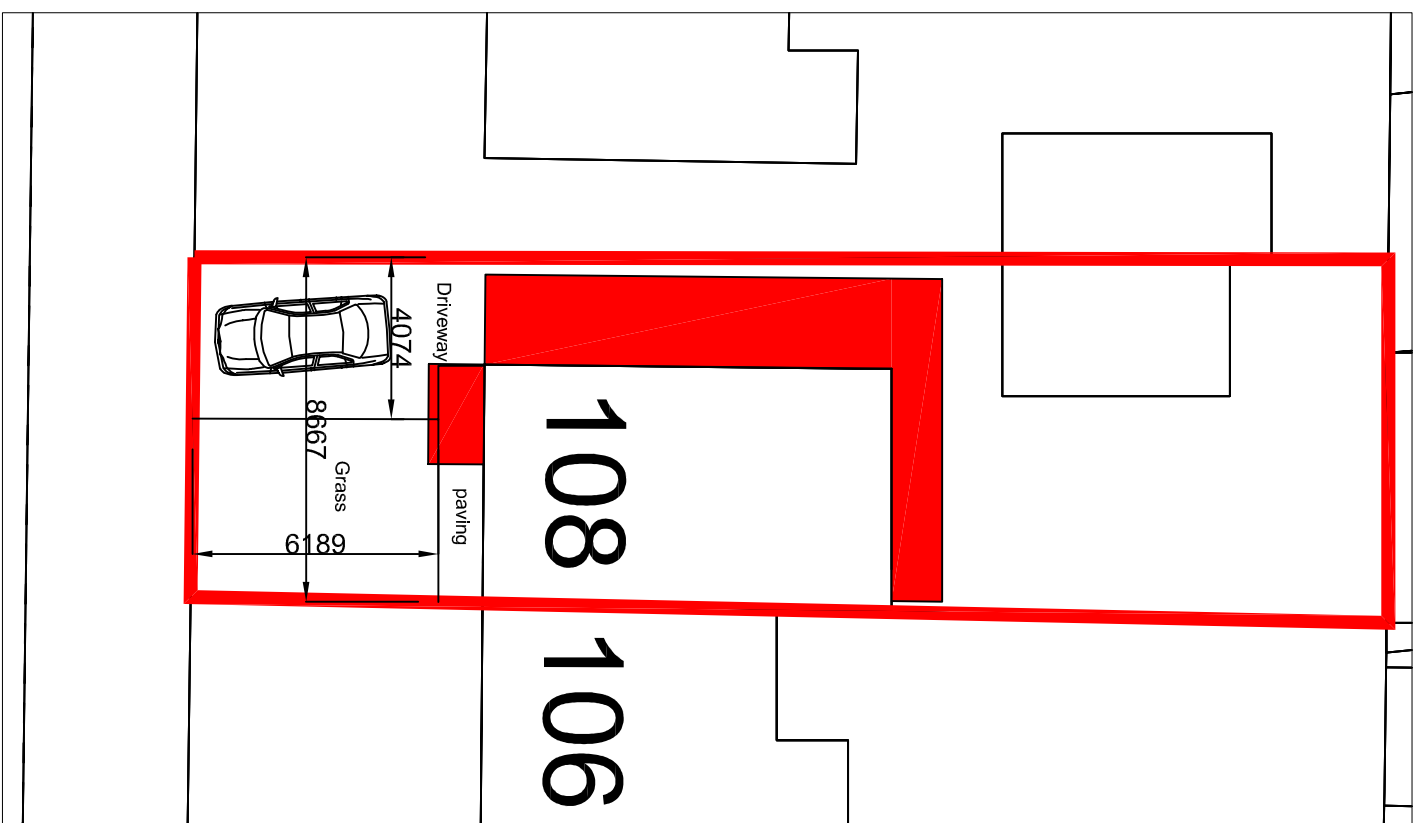

SCALE AS NOTED
A4 DRAWING

Client:
Mr & Mrs Parekh
108 Heywood Road
Prestwich
Manchester
M25 1LE