


- NOTES**
- This drawing is copyright. No unauthorised copying of drawing without the express permission of the architect.
 - Do not scale from prints. Use figure dimensions only.
 - Contractors to check all dimensions on site prior to commencement of works.
 - All works to be carried out in accordance with current statutory Health and Safety Regulations.
 - This drawing is to be read in conjunction with all relevant consultants' and / or specialists' drawings / documents and any discrepancies or variations are to be notified to the architect before affected work commences.

REV.	AMENDMENTS	DATE
A	Proposed section amended to suit revised garage	19.12.25



EXISTING SITE SECTION A-A scale 1:50

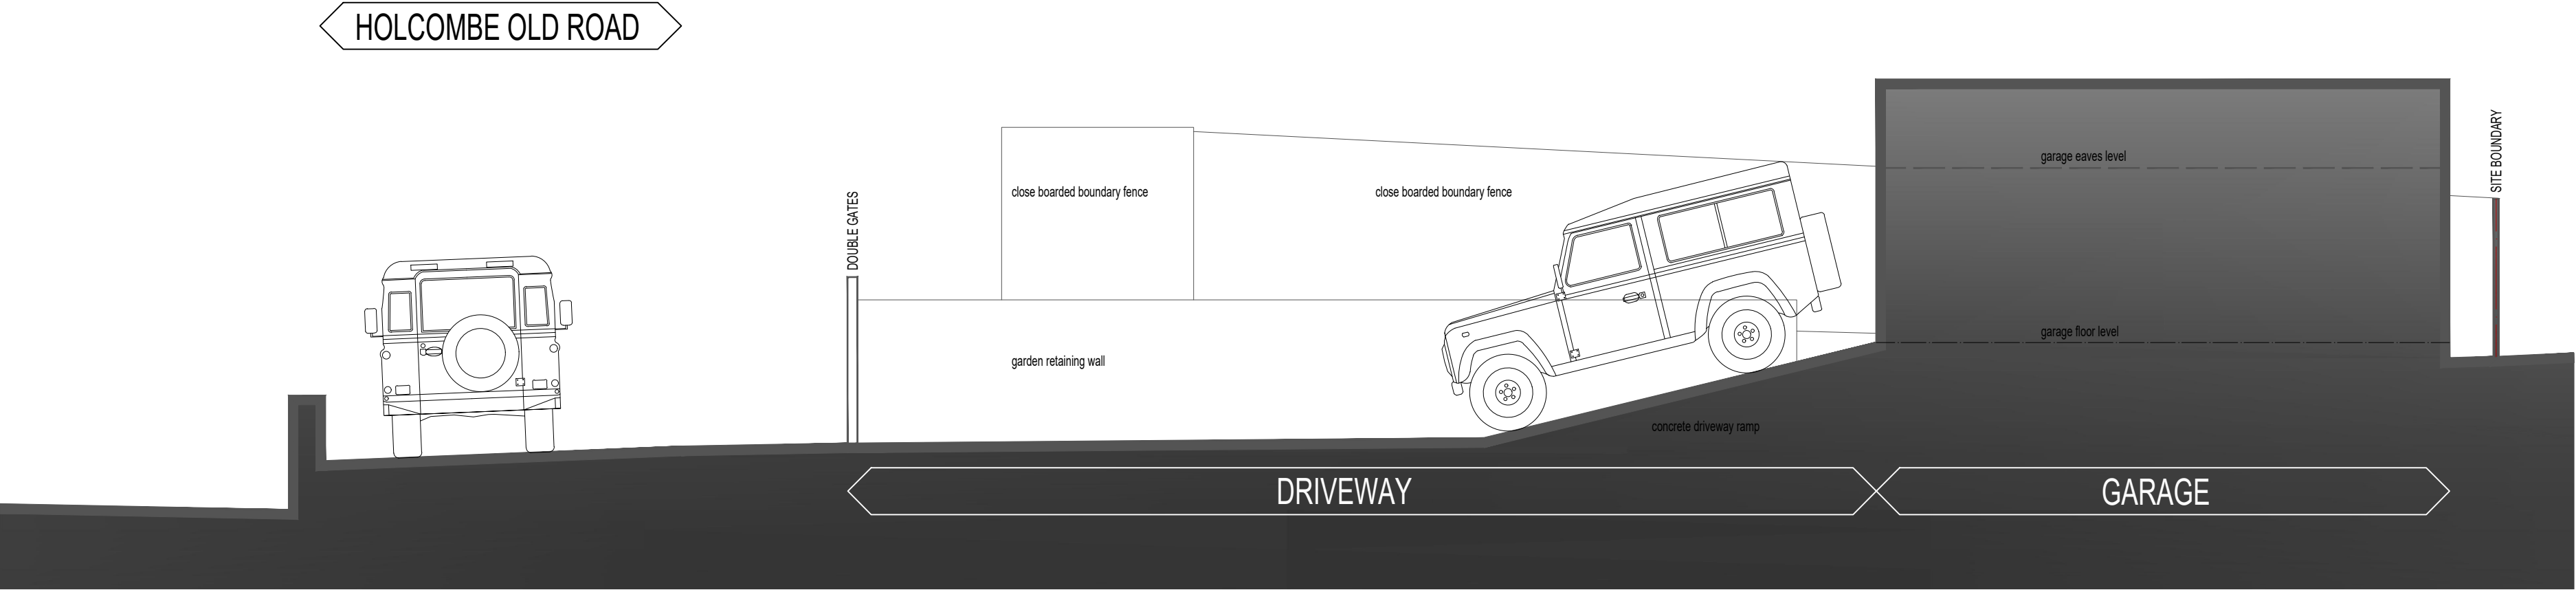

PROPOSED SITE SECTION A-A scale 1:50

Project	PROPOSED REPLACEMENT GARAGE: 83 HOLCOMBE OLD ROAD, HOLCOMBE, BURY
Drawing	EXISTING + PROPOSED SITE SECTIONS
Client	DAVID JACKSON
Dwn. By	CPS
Scale	1:50
Drg. No.	25.676.13 A
Drg. Size	A1
Date	DEC 2025

JOHN HOLT ARCHITECTS LTD.

3 MANCHESTER ROAD BURY LANCASHIRE BL9 0DR
TELEPHONE 0161 764 8314 E-MAIL mail@holtarchitects.co.uk

DO NOT SCALE DRAWING

Scale 1:50 @ A1
0 1 2 2.5m