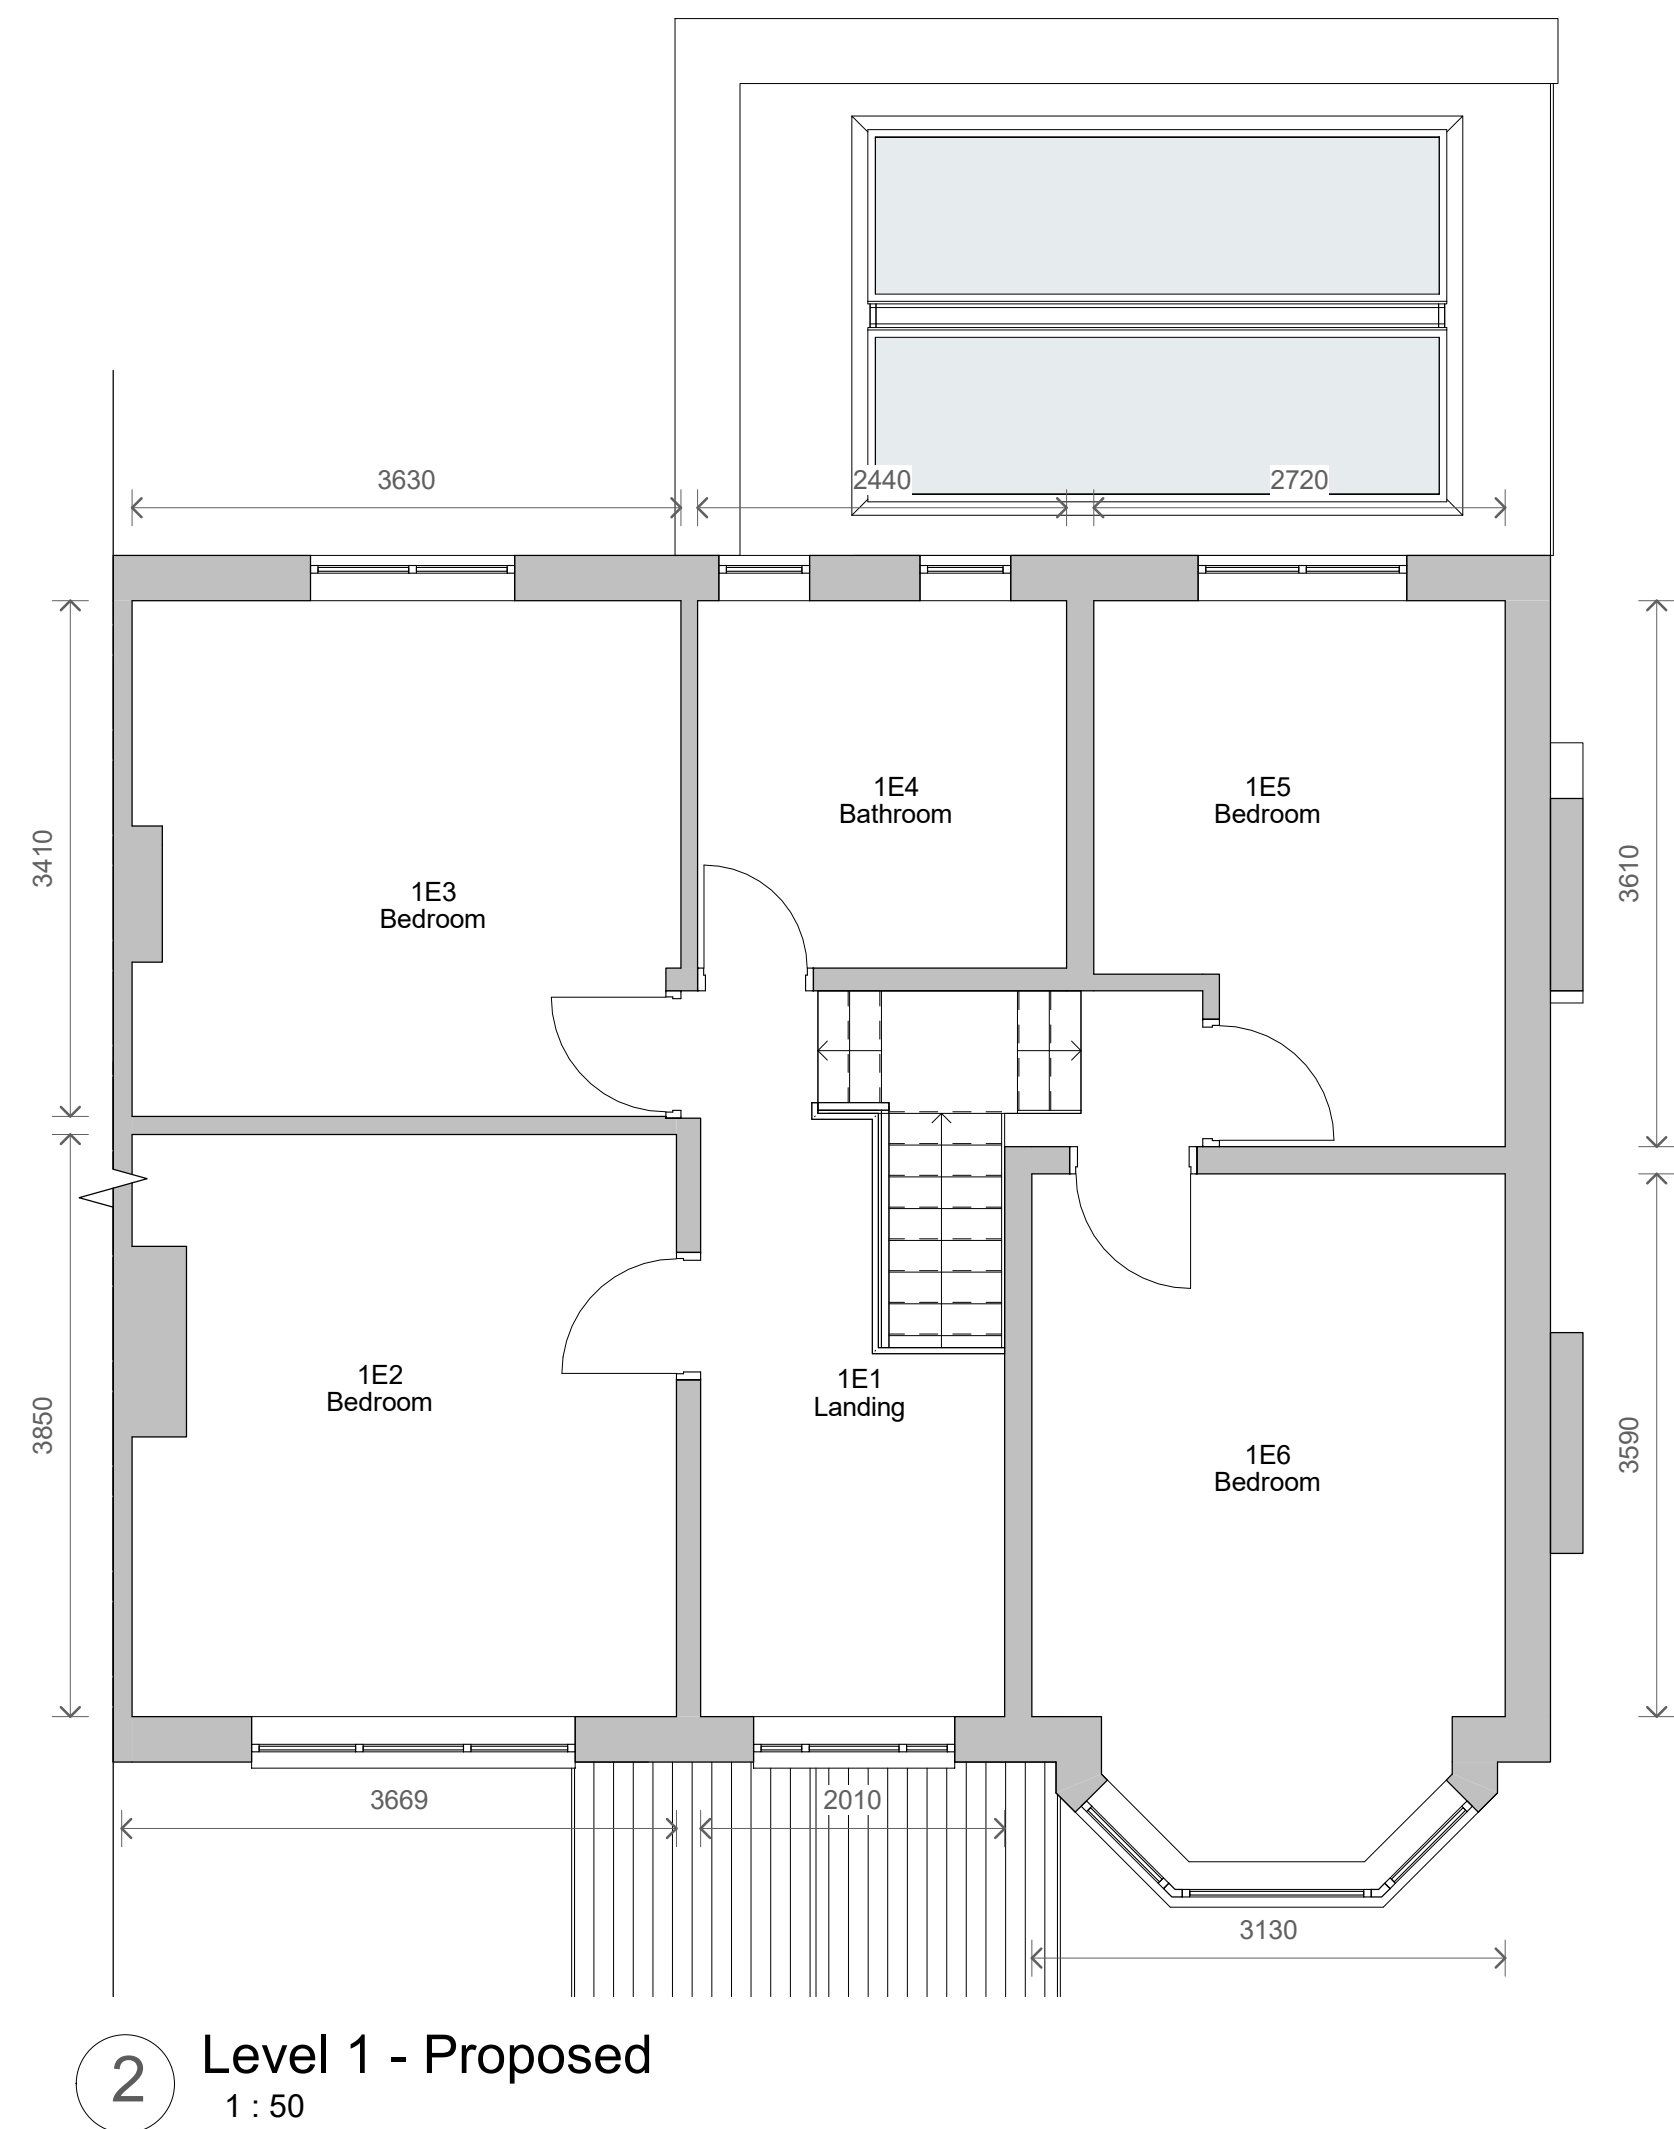
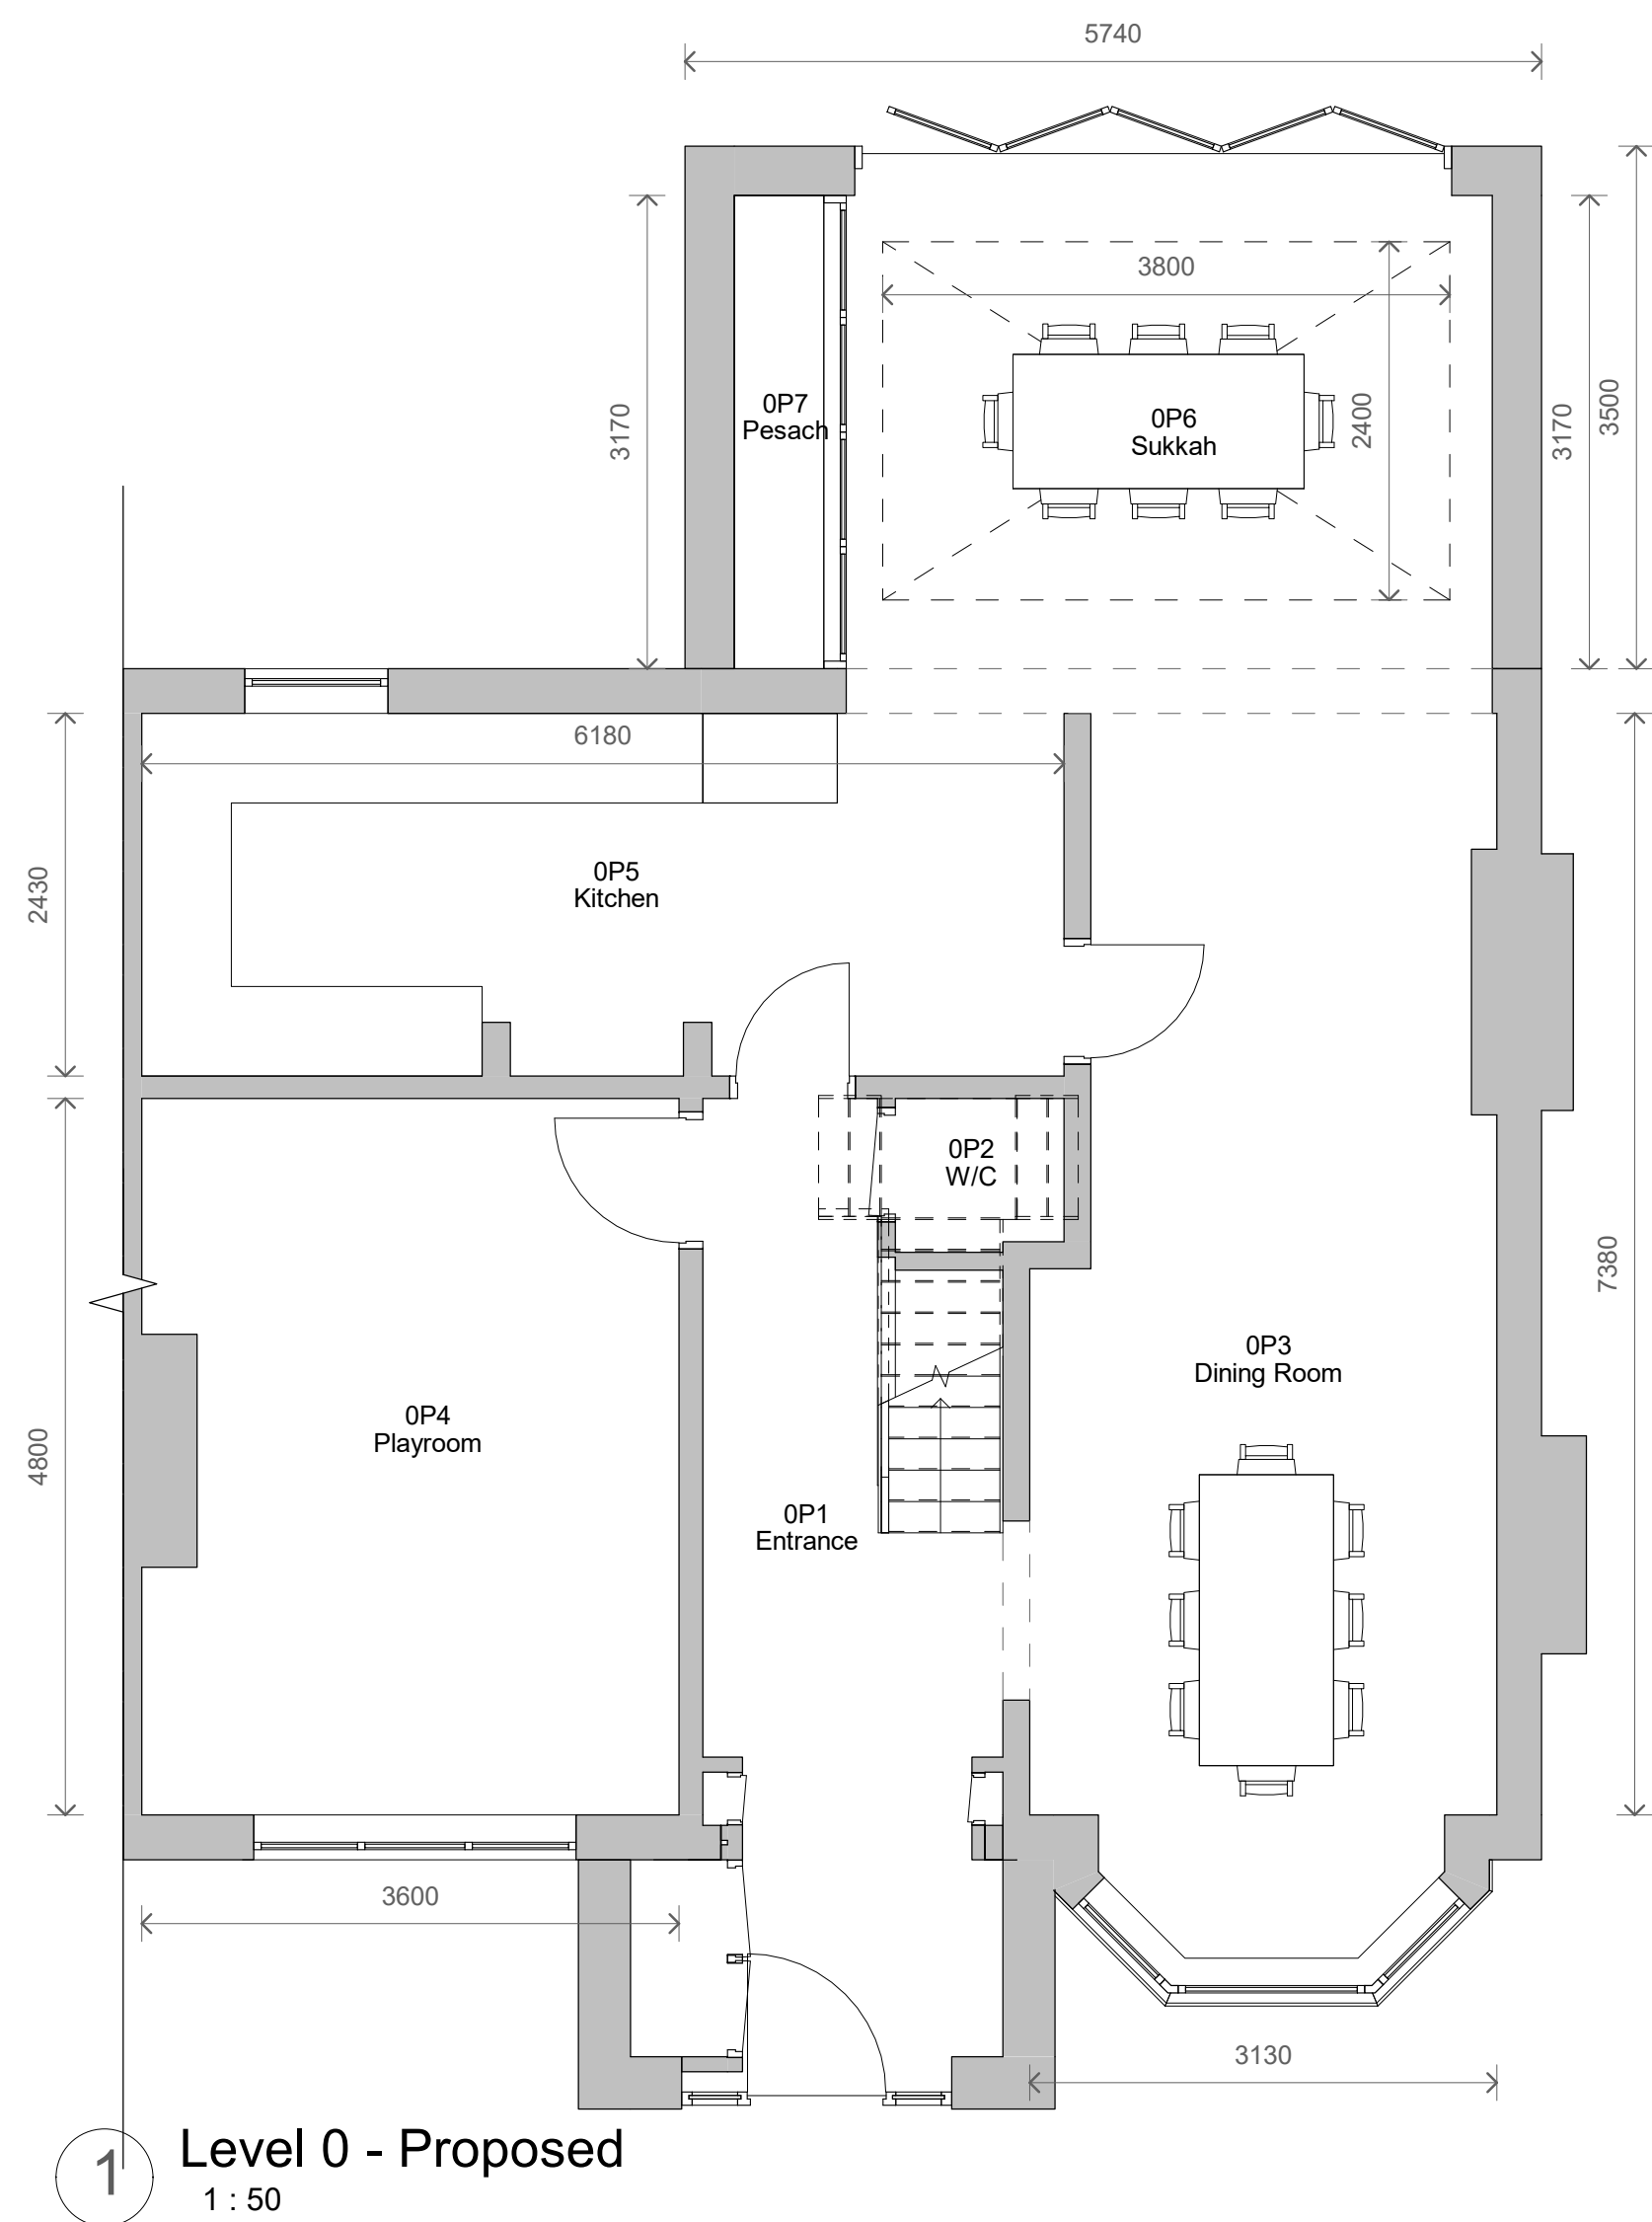
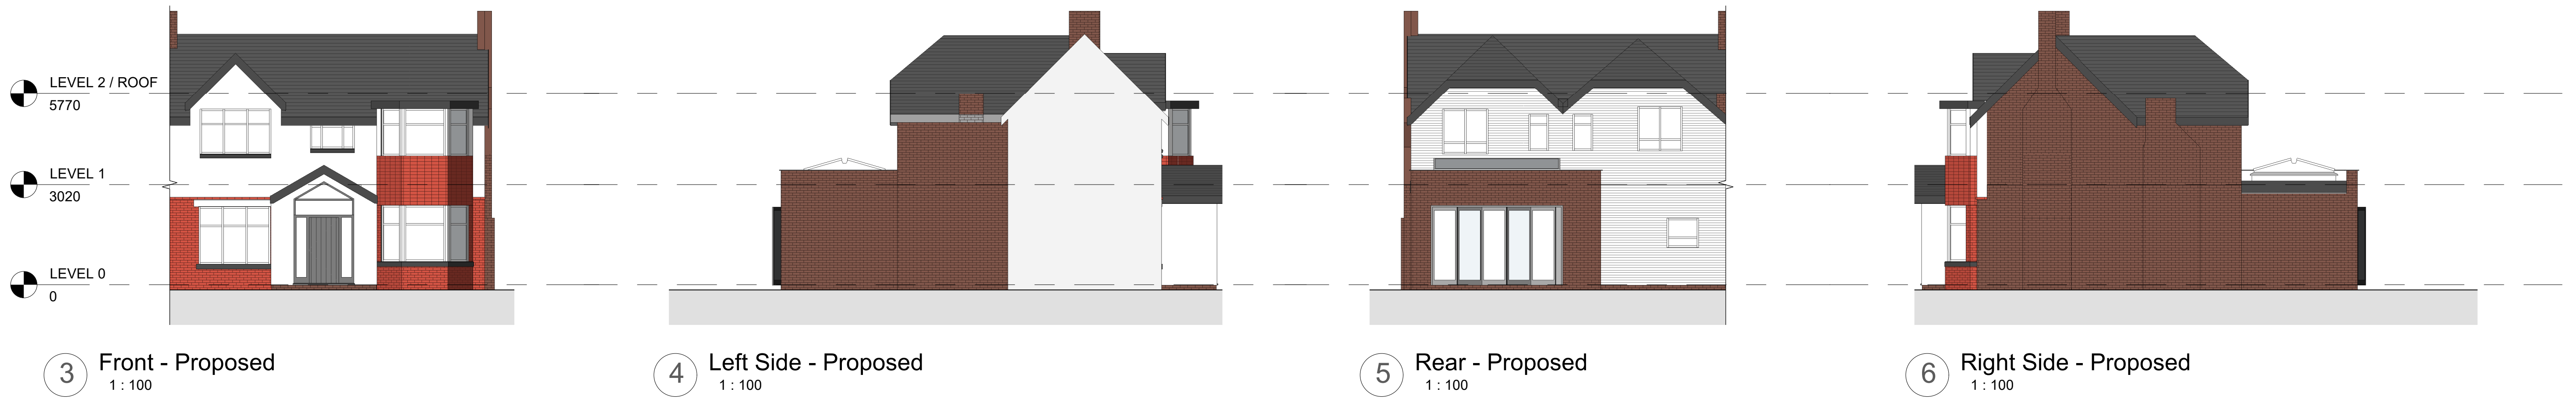


3	PLANNING	19/01/2022
2	Revised Design	18/01/2022
1	Revised Design	21/12/2021
No.	Description	Date

PROJECT		5 Tewkesbury Drive
TITLE		Proposed Plans and Elevations
CLIENT		Schechter
STATUS		PLANNING
DRAWN BY	DATE	SCALE (@ A1)
TP	15/12/2021	As indicated
PROJECT NUMBER	DRAWING NUMBER	REV
GSS21110	003	3
GOLD SKETCH S T U D I O S www.goldsketch.co.uk info@goldsketch.co.uk 0161 792 9595		
NOTES © COPYRIGHT ALL RIGHTS RESERVED. NO PART OF THIS DRAWING MAY BE REPRODUCED WITHOUT WRITTEN CONSENT. DRAWING TO BE USED FOR THE SITE AS INDICATED ONLY. ALL DIMENSIONS ARE TO THE EXTERIOR FINISH UNLESS OTHERWISE SPECIFIED. LEGISLATION, REGULATORY CODES OF PRACTICE AND BRITISH STANDARDS. ALL DIMENSIONS ON THIS DRAWING ARE IN MILLIMETRES (UNLESS OTHERWISE STATED).		