




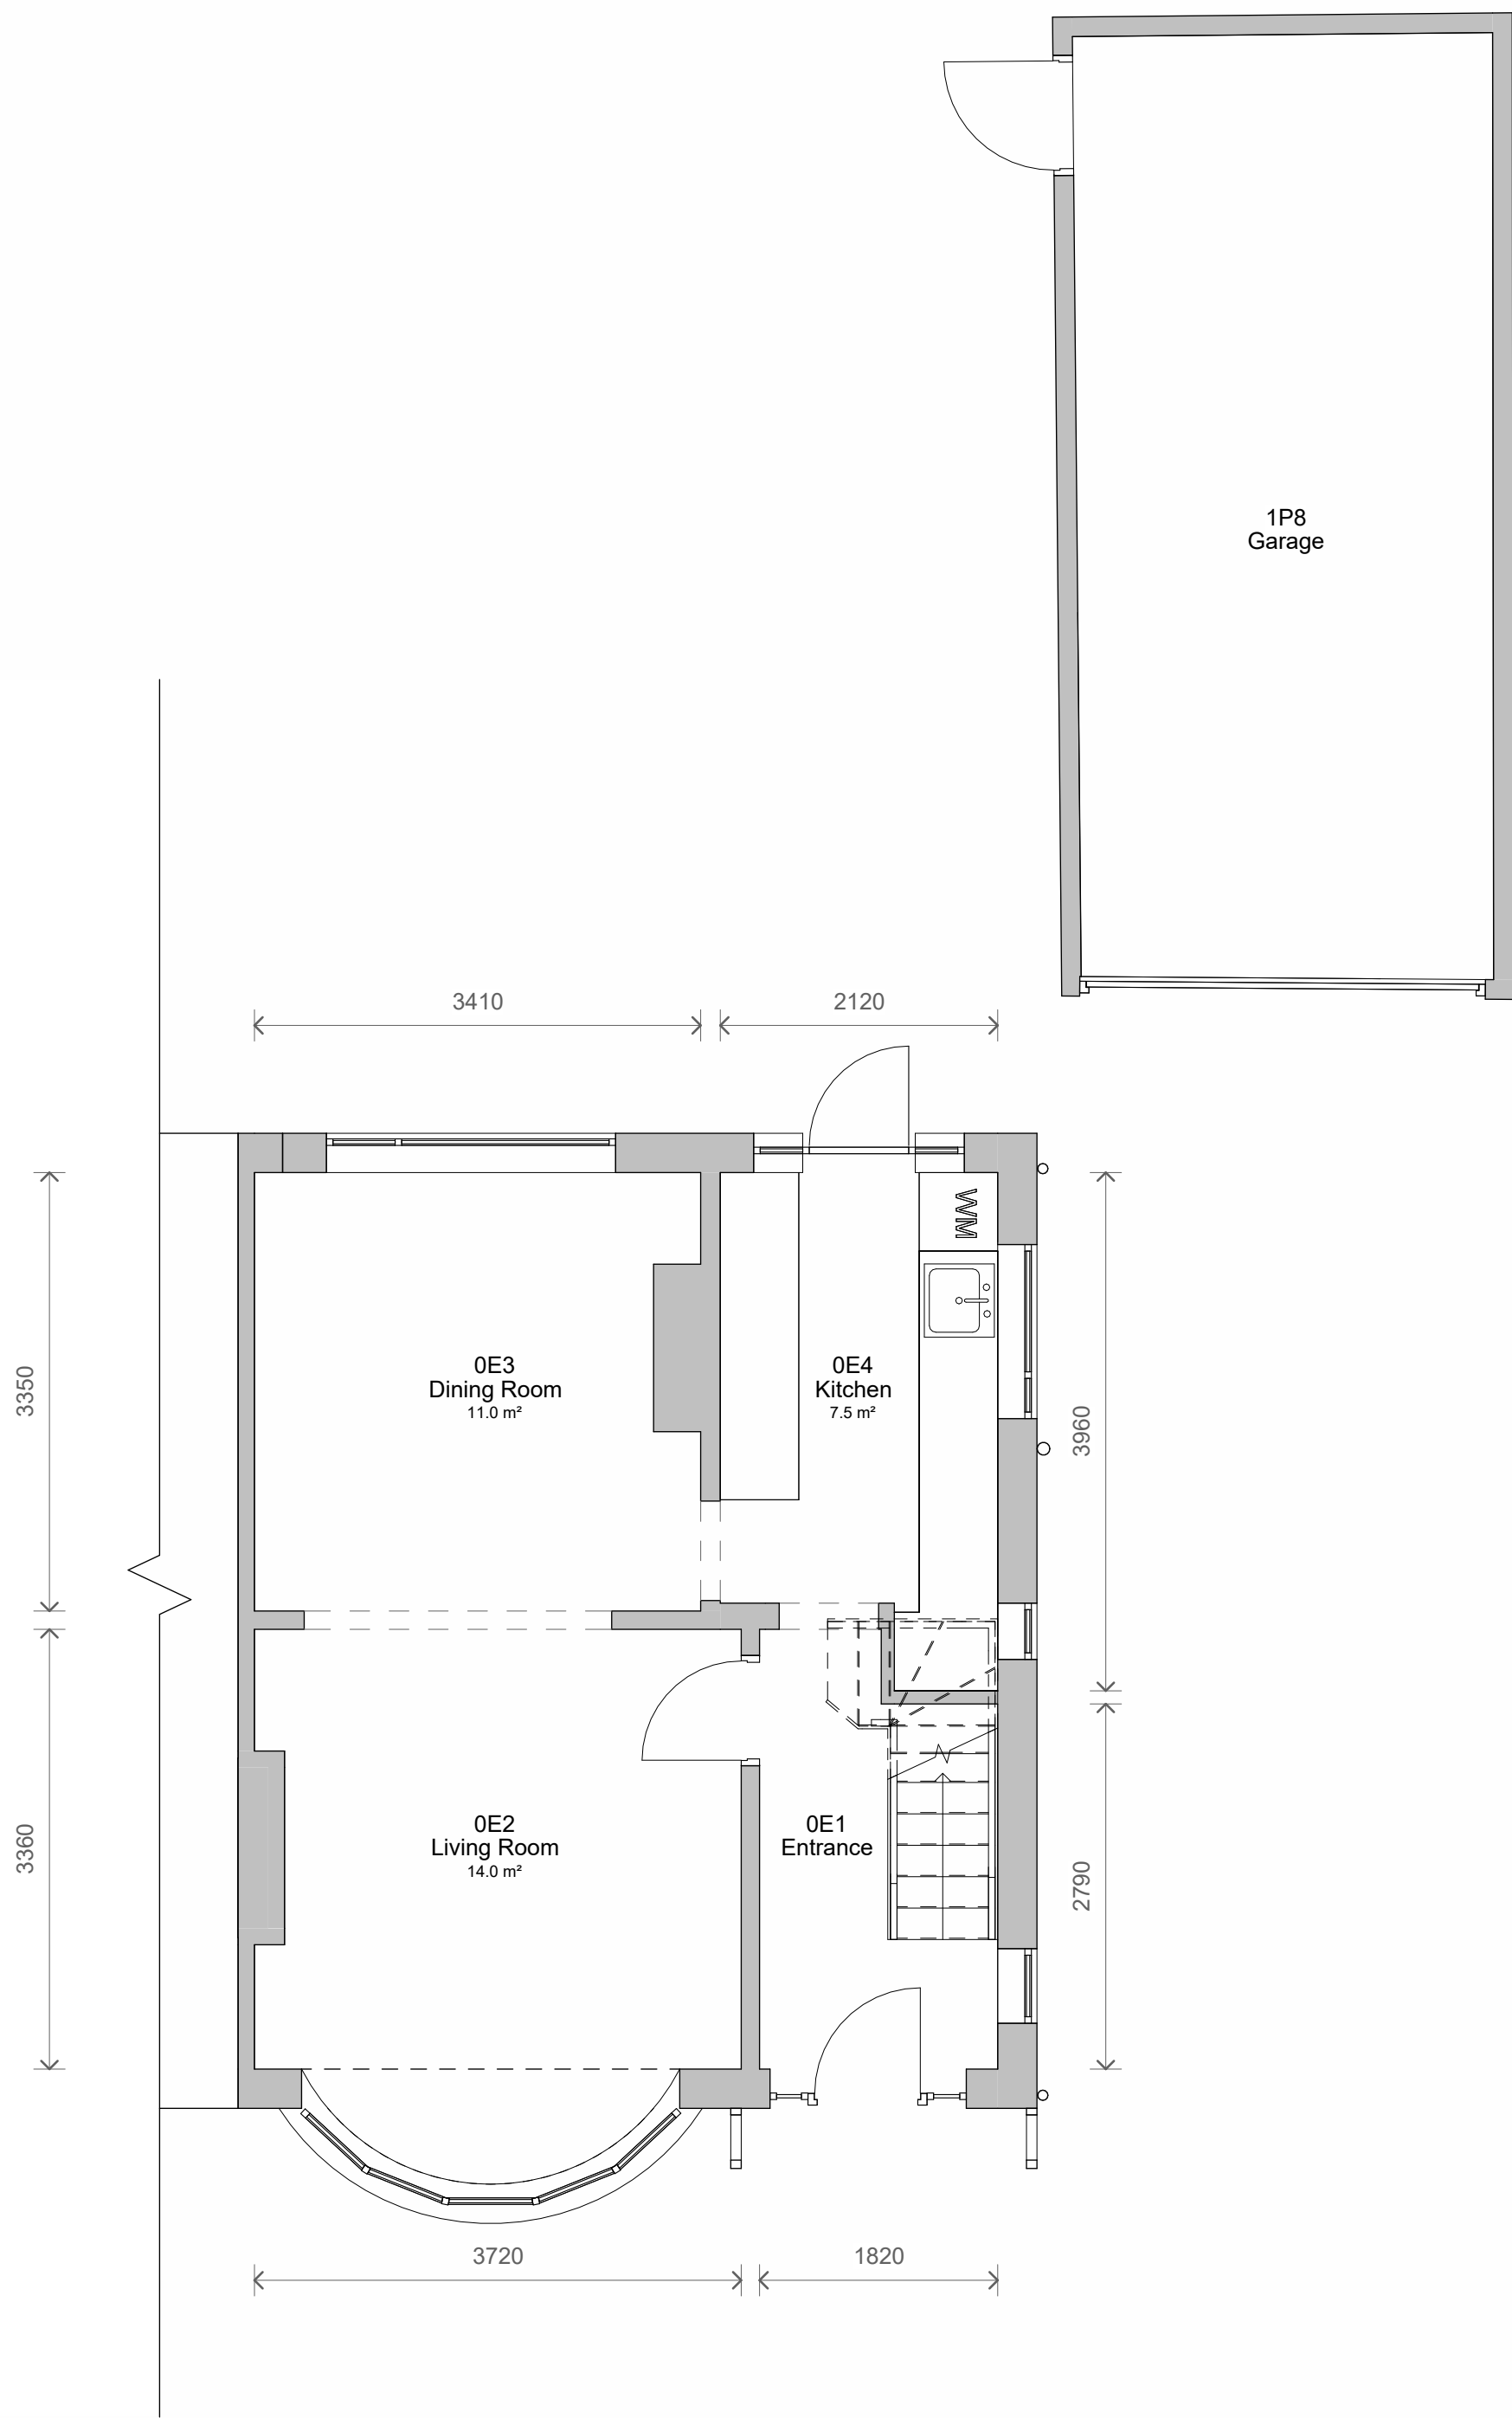

1 Level 0 - Existing
1 : 50

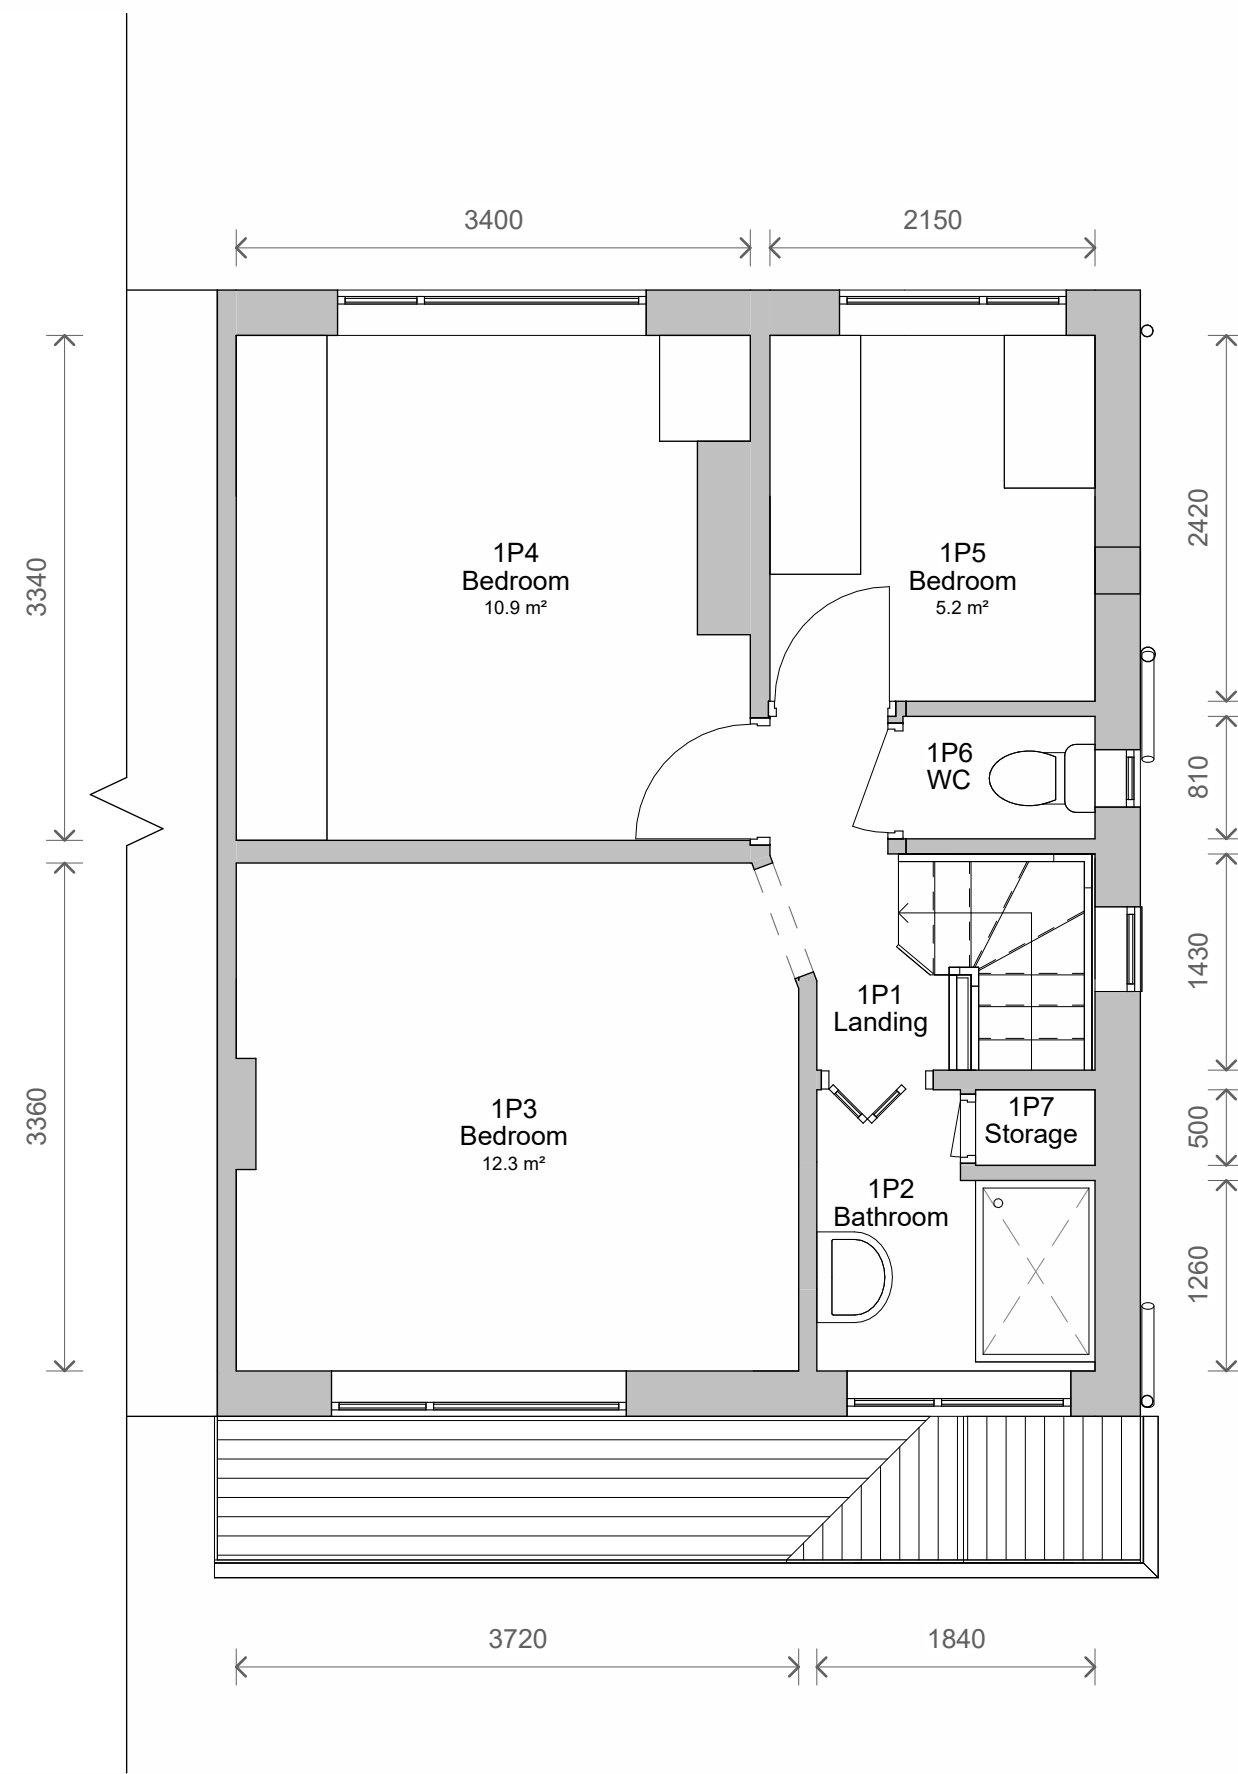

2 Level 1 - Existing
1 : 50


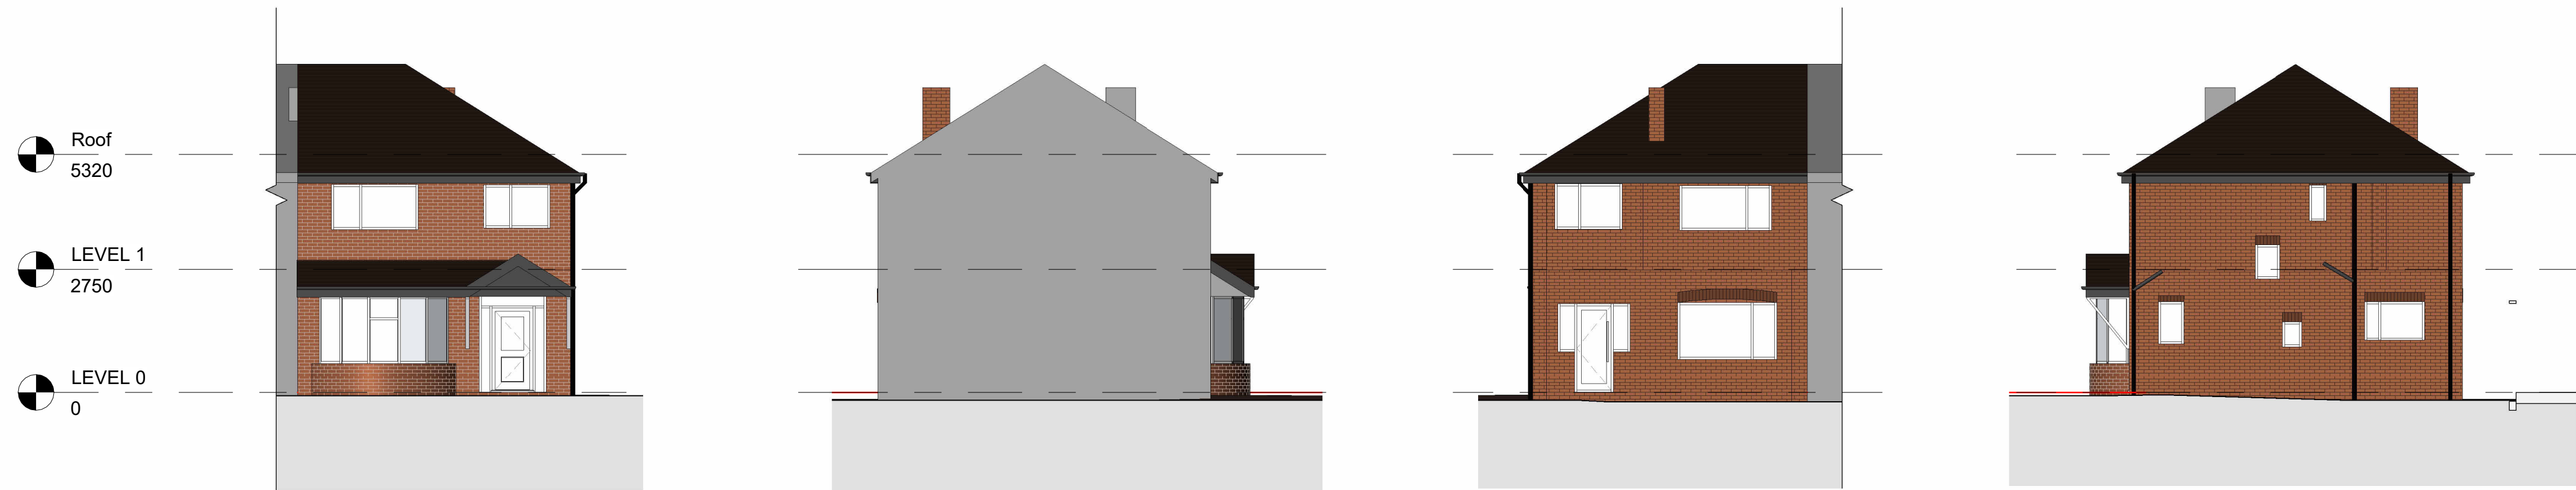


3 Front - Existing
1 : 100

4 Left Side - Existing
1 : 100

5 Rear - Existing
1 : 100

6 Right Side - Existing
1 : 100

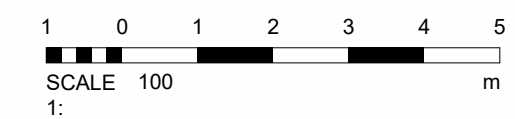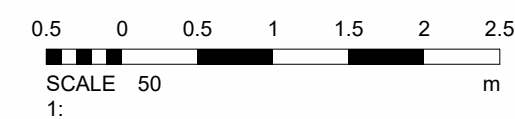

No.		Description	Date
PROJECT		14 Ogwen Drive	
TITLE		Existing Plans and Elevations	
CLIENT		Shaw	
STATUS		DESIGN	
DRAWN BY	DATE	SCALE (@ A1)	
JB	13/10/2023	As indicated	
PROJECT NUMBER		DRAWING NUMBER	REV
GSS23124		002	
GOLD SKETCH S T U D I O S www.goldsketch.co.uk info@goldsketch.co.uk 0161 792 9595			
NOTES: © COPYRIGHT - ALL RIGHTS RESERVED. THIS DRAWING SHALL NOT BE REPRODUCED WITHOUT PRIOR WRITTEN CONSENT. DRAWING TO BE USED FOR THE STATUS INDICATED ONLY. ALL DIMENSIONS AND SETTING OUT SHALL BE CHECKED AND CONFIRMED ON SITE. ANY DISCREPANCIES TO BE REPORTED TO THE CLIENT IMMEDIATELY. THIS DRAWING IS THE PROPERTY OF GOLD SKETCH. ALL DIMENSIONS AND MATERIALS TO BE IN ACCORDANCE WITH CURRENT BUILDING LEGISLATION, RELEVANT CODES OF PRACTICE AND BRITISH STANDARDS. ALL DIMENSIONS ARE IN MILLIMETRES UNLESS OTHERWISE STATED.			