




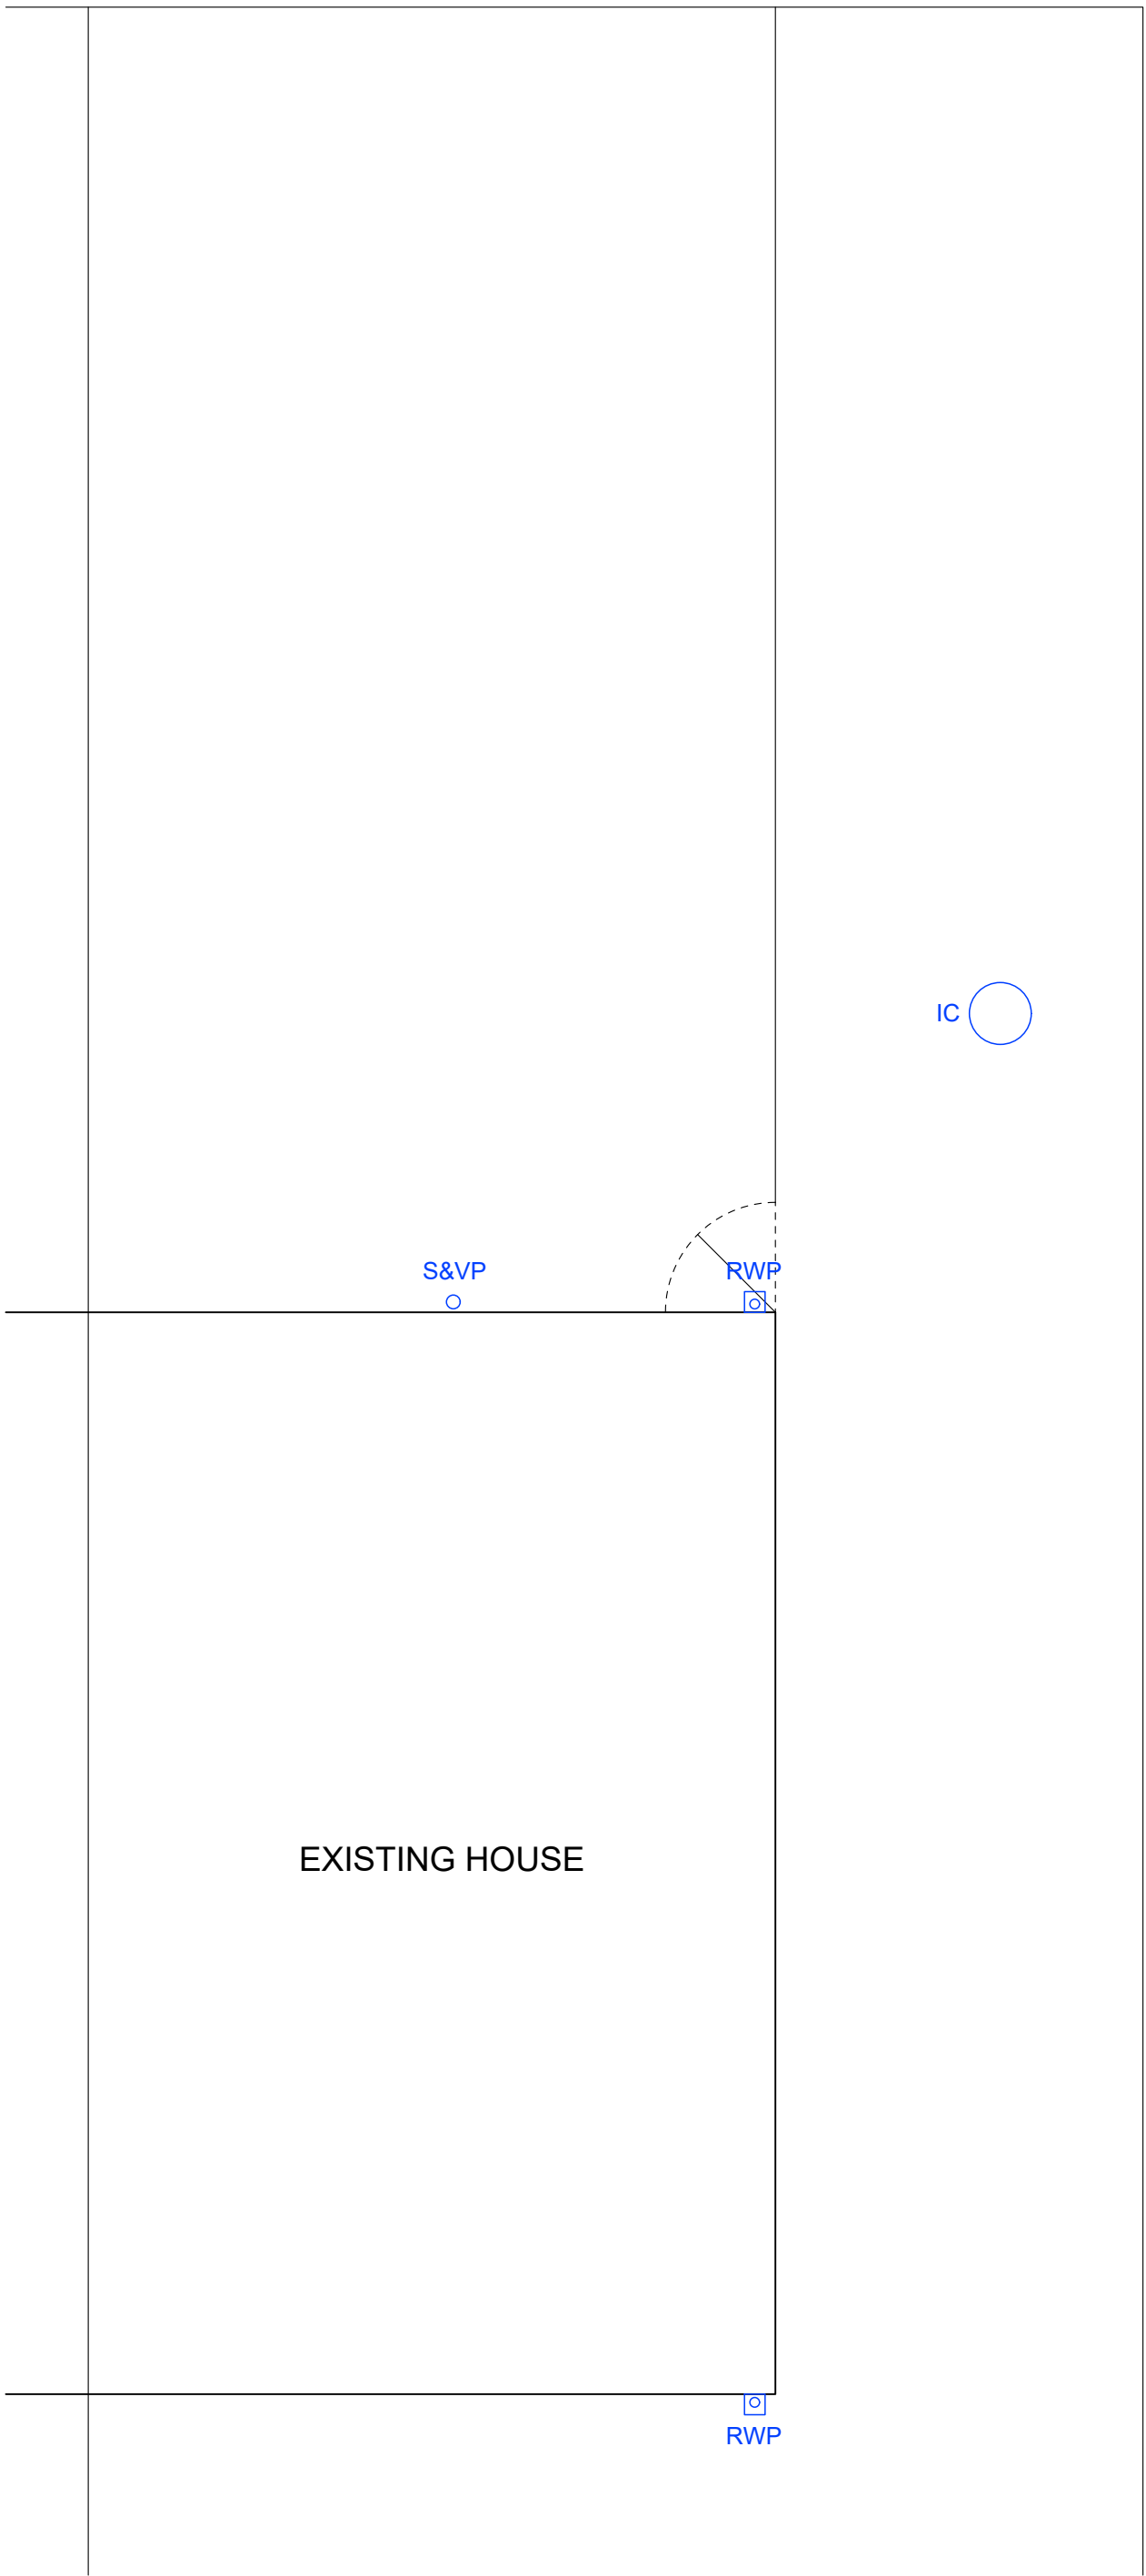

EXISTING GROUND FLOOR PLAN

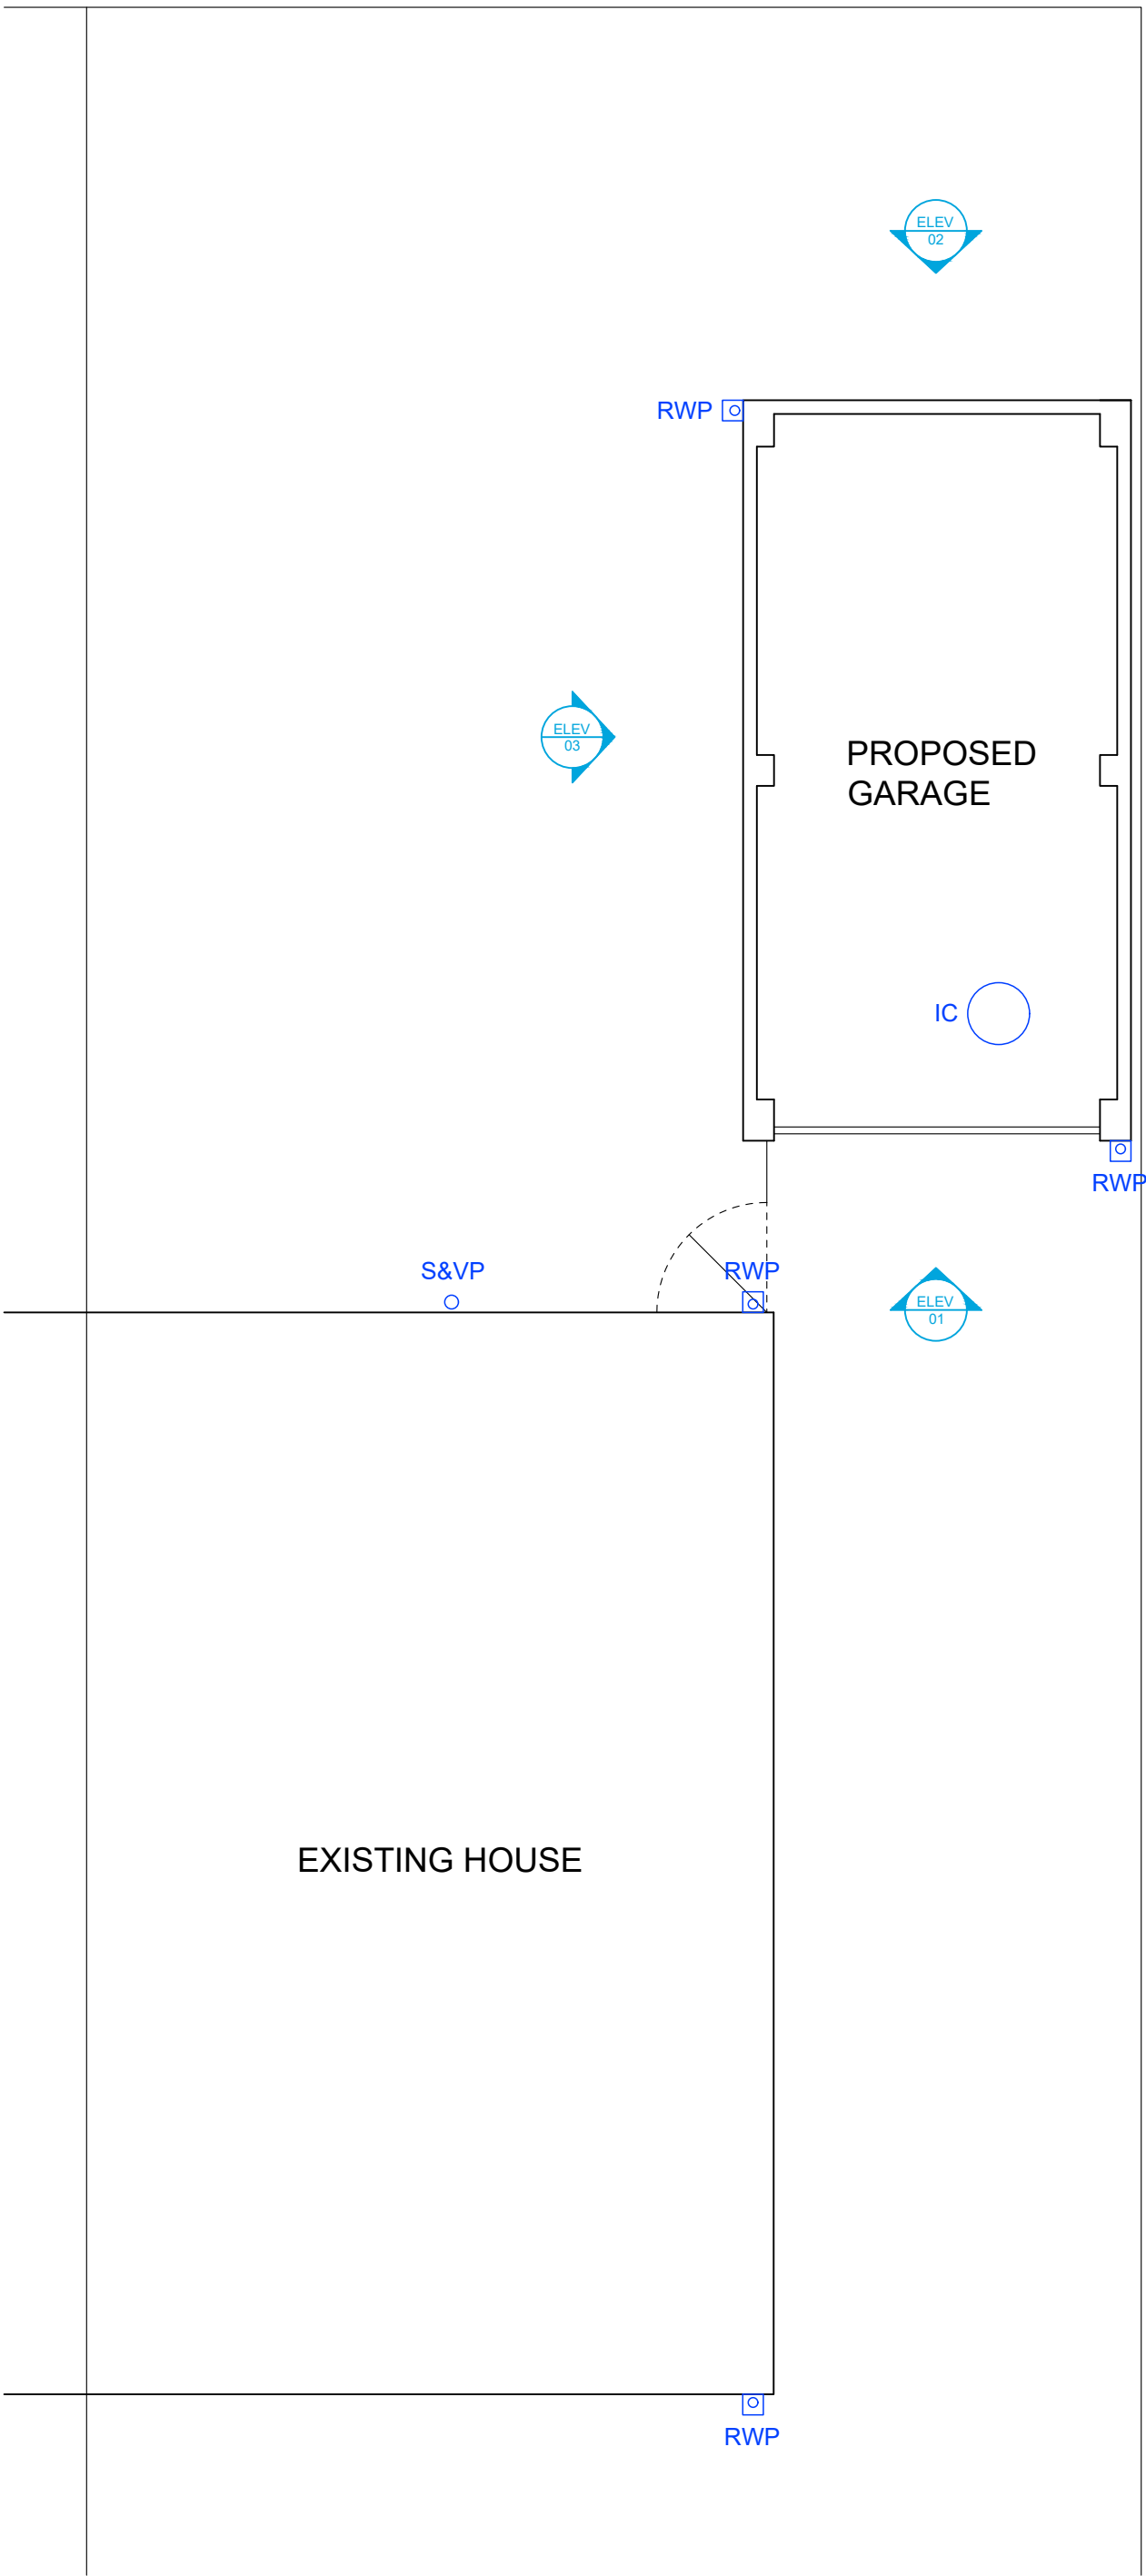

PROPOSED GROUND FLOOR PLAN

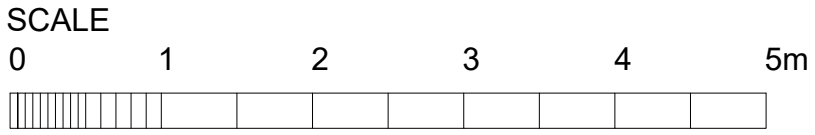

Rev	Date	In1	Description
PROJECT			
NO15 QUEEN ANNE CLOSE, UNSWORTH, BURY, BL9 8LR			
TITLE			
EXISTING & PROPOSED PLANS			
DRAWING STATUS			
☐ FEASIBILITY ☒ PLANNING ☐ CONTRACT ☐ TENDER ☐ BUILDING CONTROL ☐ AS BUILT			
SCALE	CONTRACT	DRWG No.	REV
1:50 @ A1		001	A