




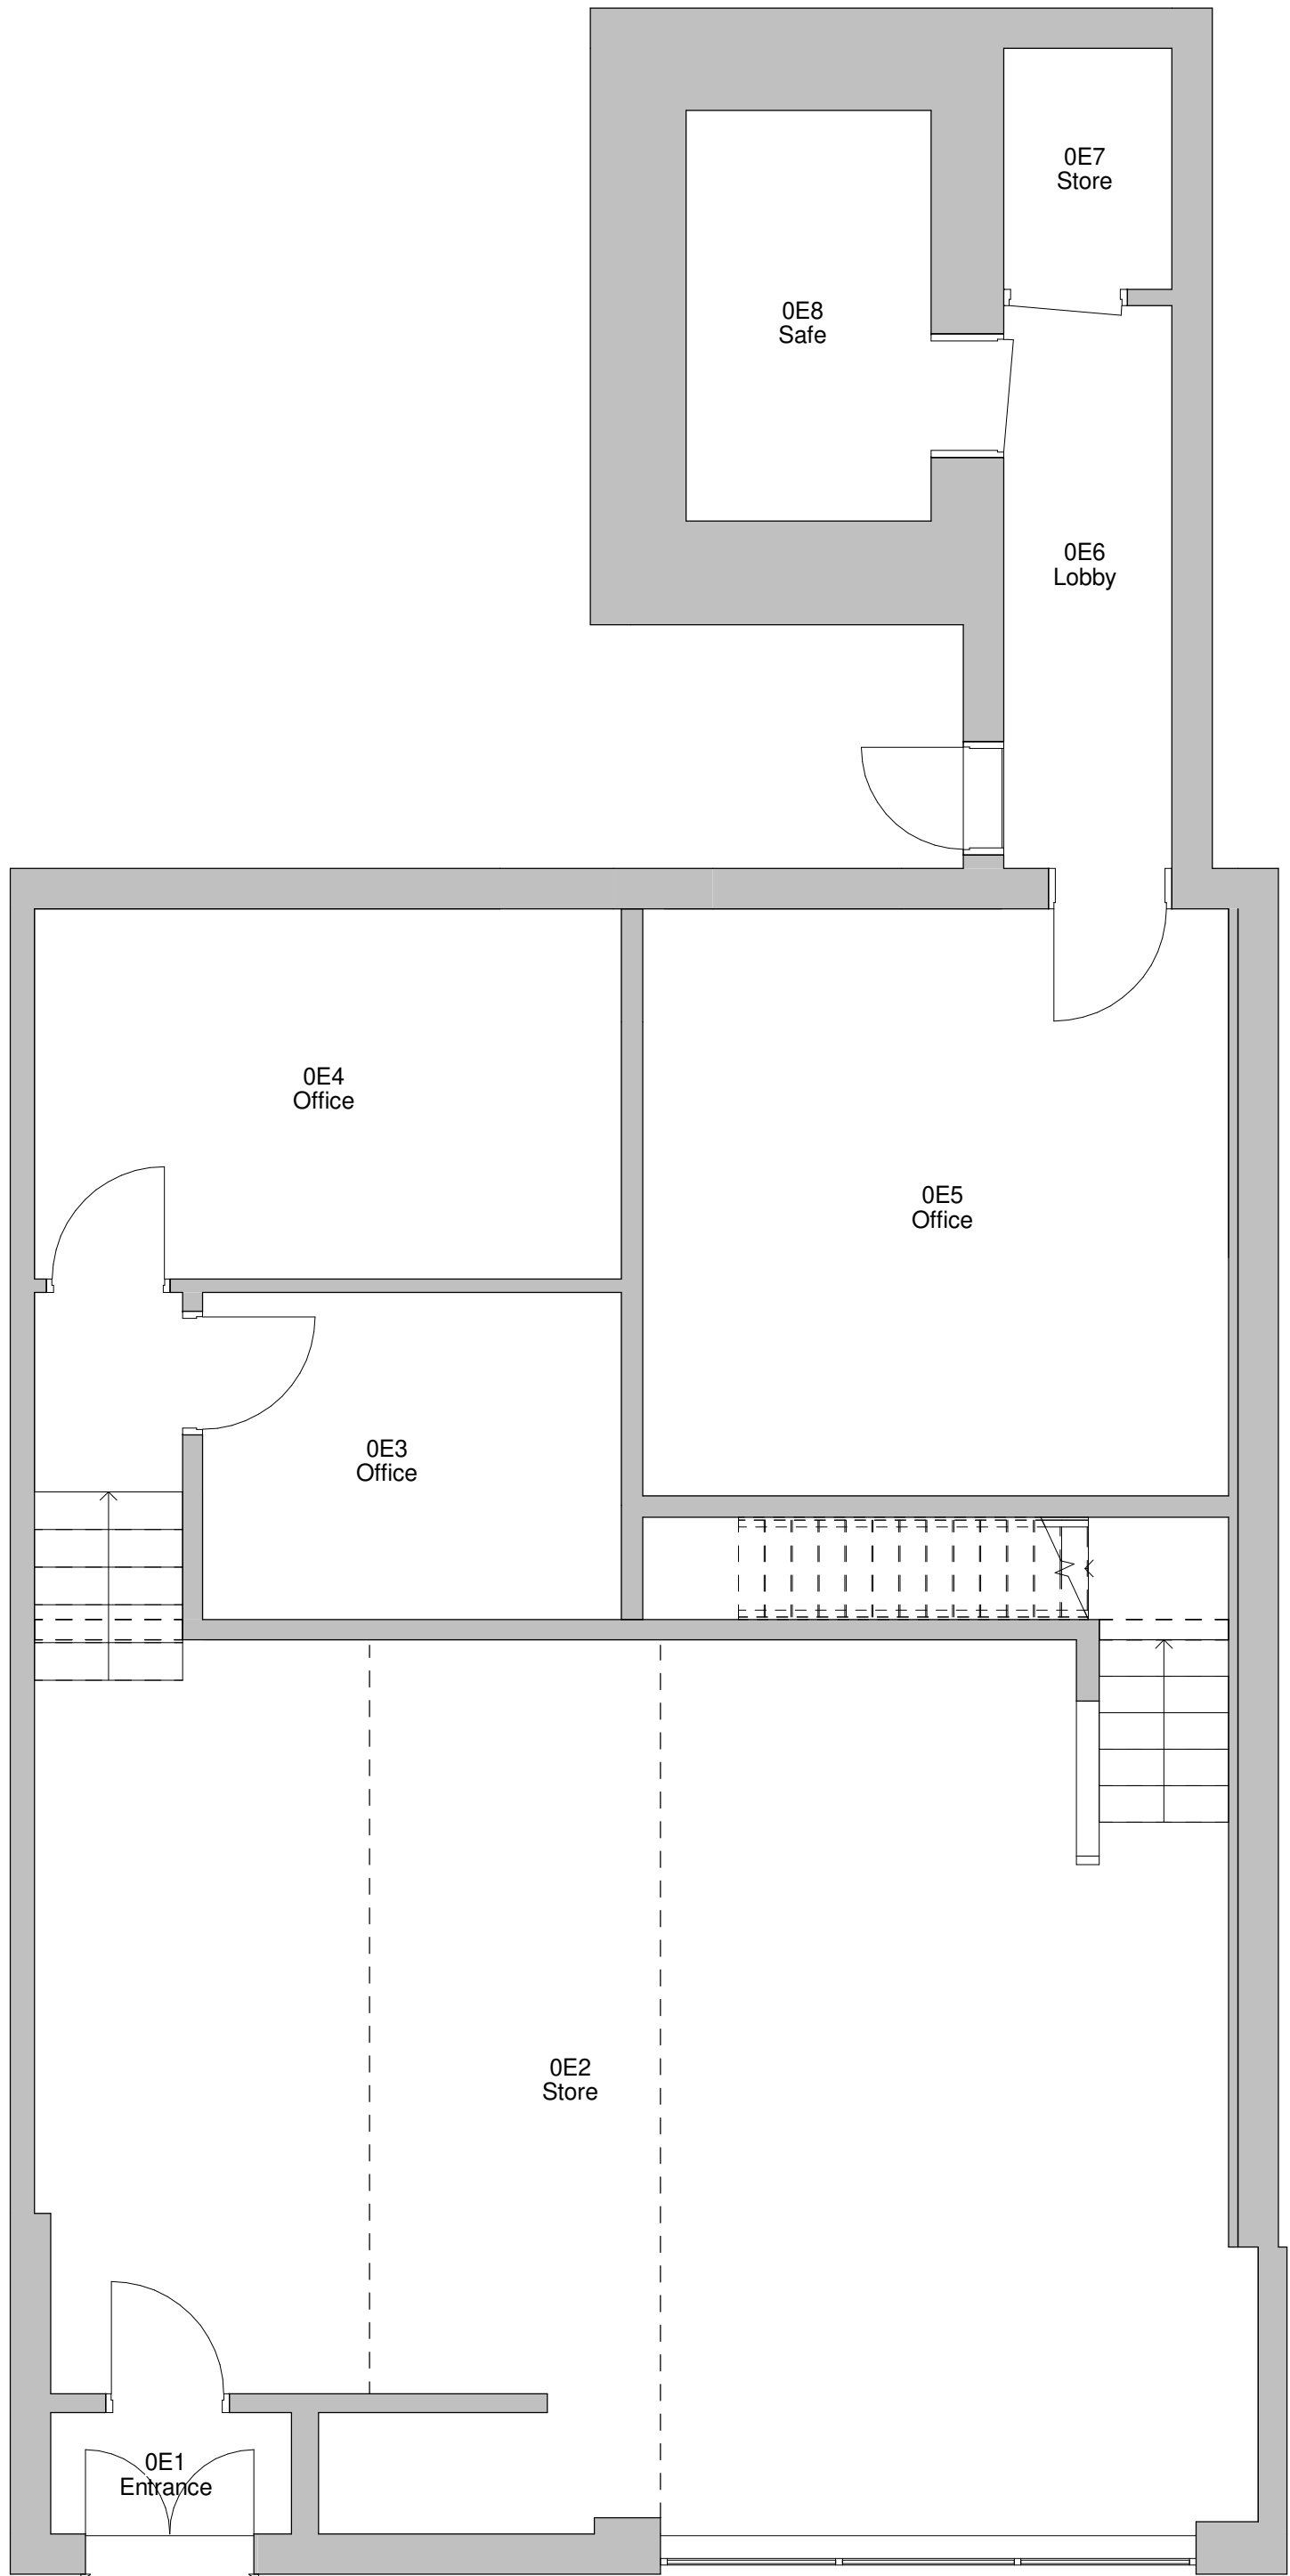

1 Level 0 - Existing
1 : 50

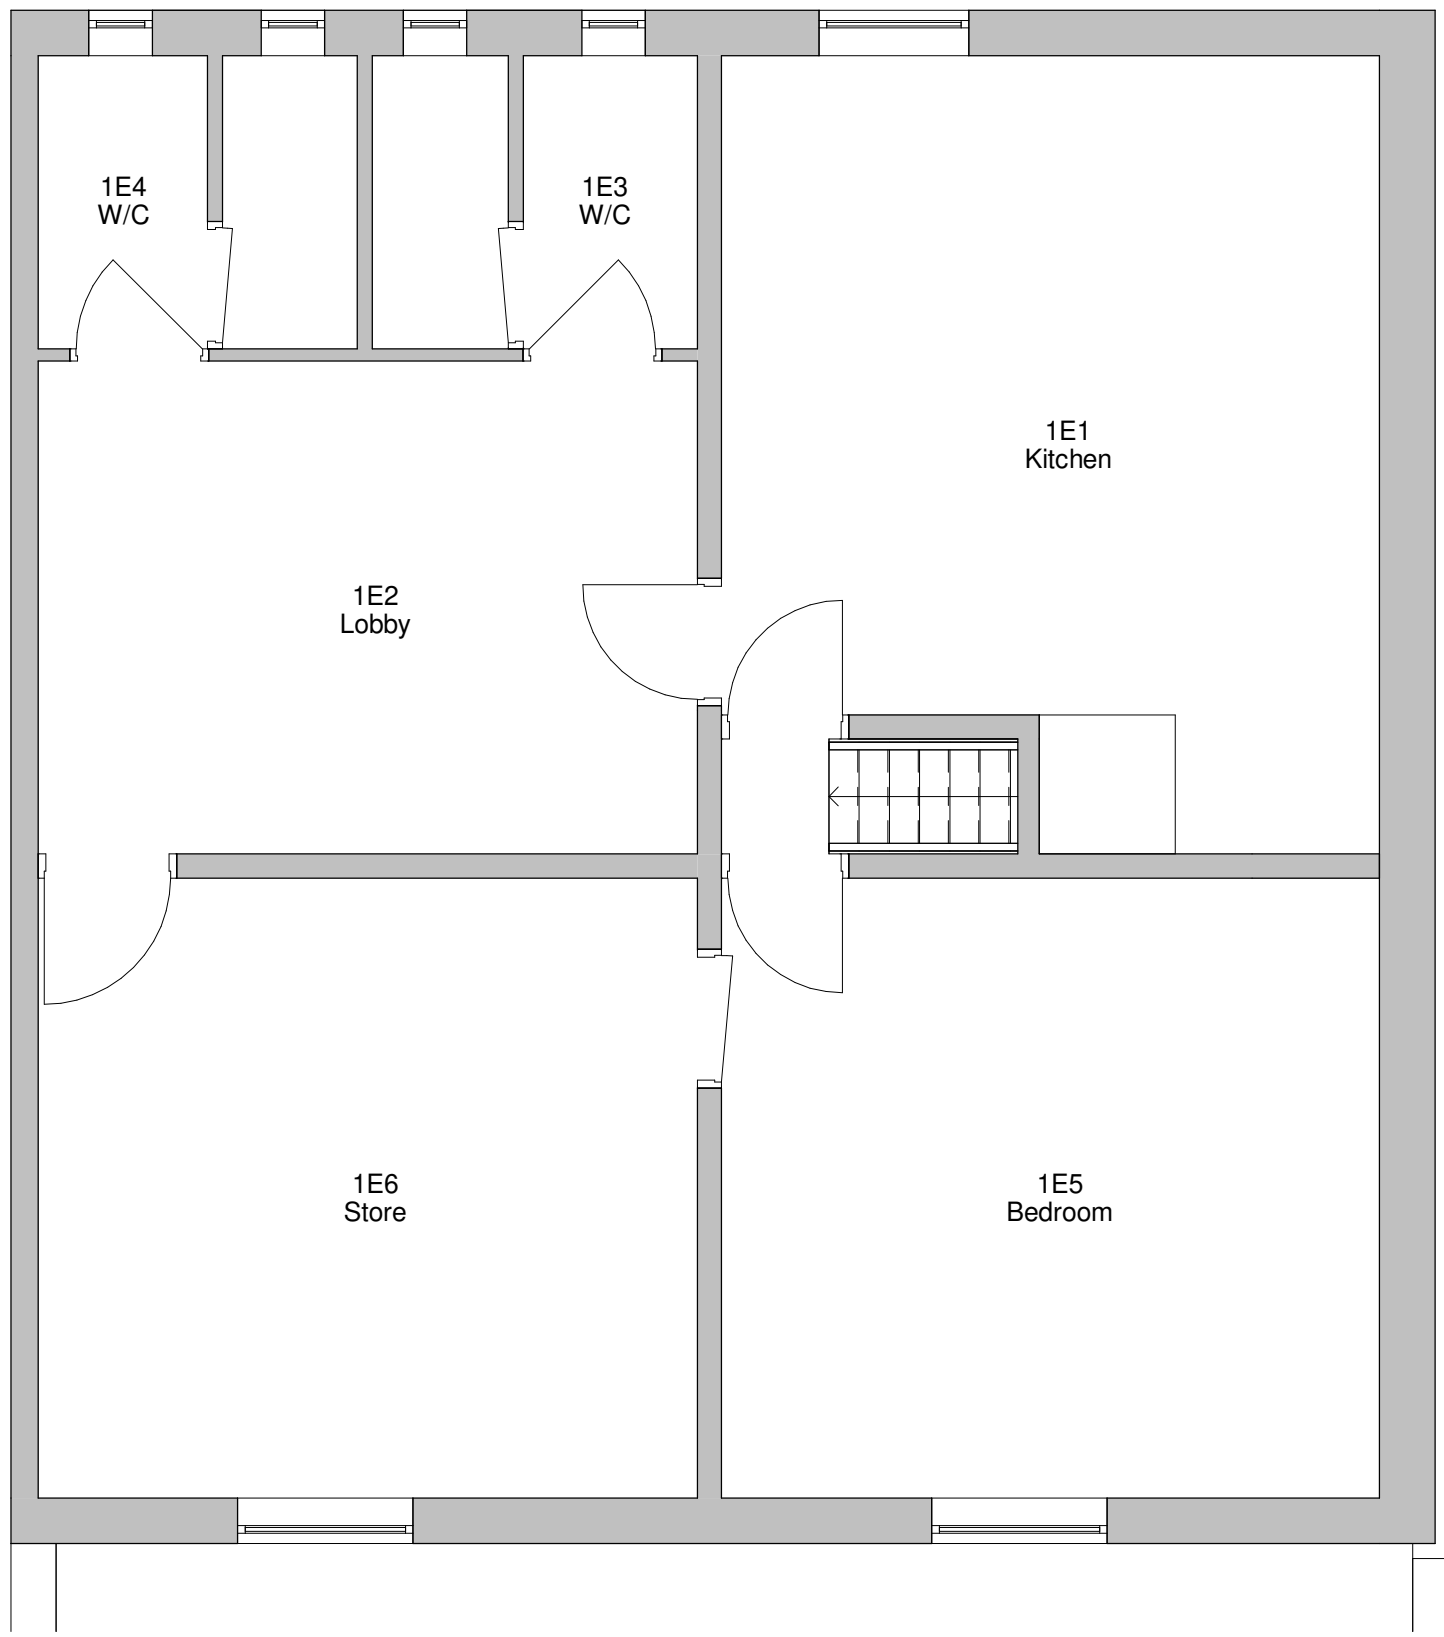

2 Level 1 - Existing
1 : 50

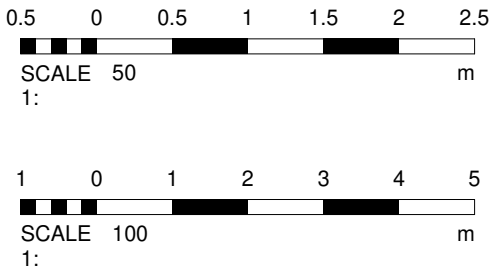

No. Description Date		
PROJECT 131 Blackburn Street, Radcliffe		
TITLE Existing Plans		
CLIENT Coelum		
STATUS DESIGN		
DRAWN BY TP	DATE 18/03/2022	SCALE (@ A1) 1 : 50
PROJECT NUMBER GSS22011	DRAWING NUMBER 002	REV
GOLD SKETCH S T U D I O S www.goldsketch.co.ukinfo@goldsketch.co.uk0161 792 9595		
NOTES COPYRIGHT ALL RIGHTS RESERVED. NO PART OF THIS DRAWING IS TO BE REPRODUCED WITHOUT WRITTEN CONSENT. DRAWING TO BE USED FOR THE STATUS INDICATED ONLY. ANY DISCREPANCIES TO BE REPORTED TO THE DESIGNER PRIOR TO THE COMMENCEMENT OF ANY WORK. ALL WORK AND MATERIALS TO BE IN ACCORDANCE WITH CURRENT STATUTORY REGULATIONS, RELEVANT CODES OF PRACTICE AND BRITISH STANDARDS. ALL DIMENSIONS ON THIS DRAWING ARE IN MILLIMETRES (UNLESS OTHERWISE STATED).		