
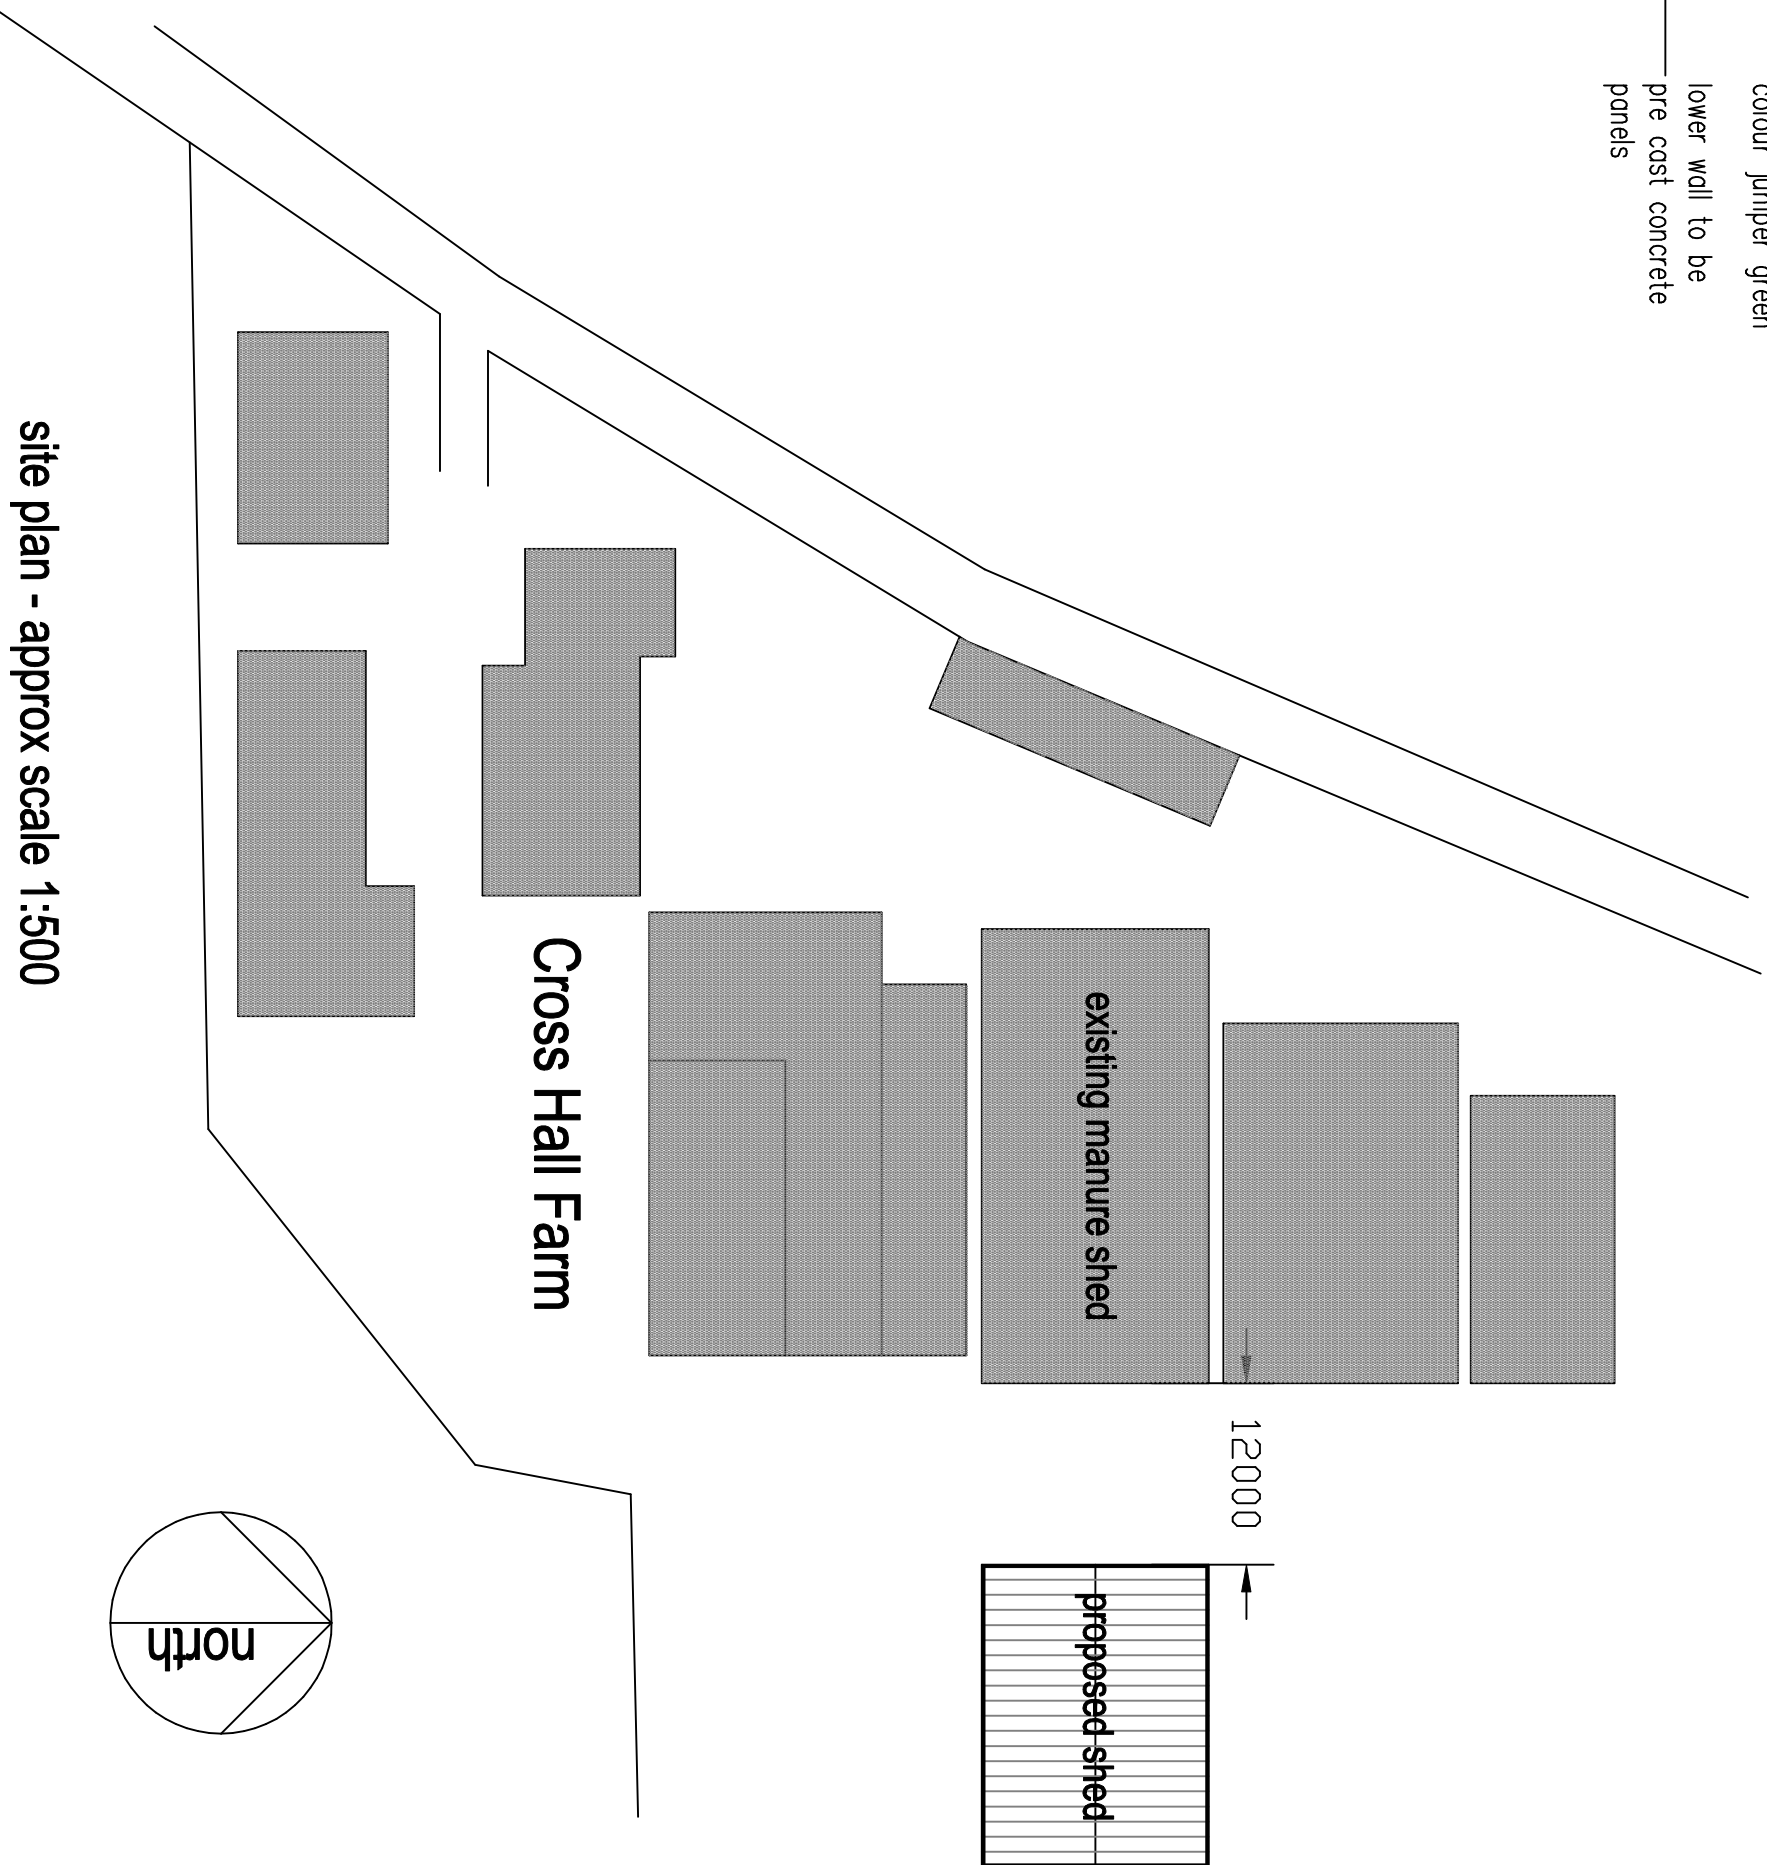
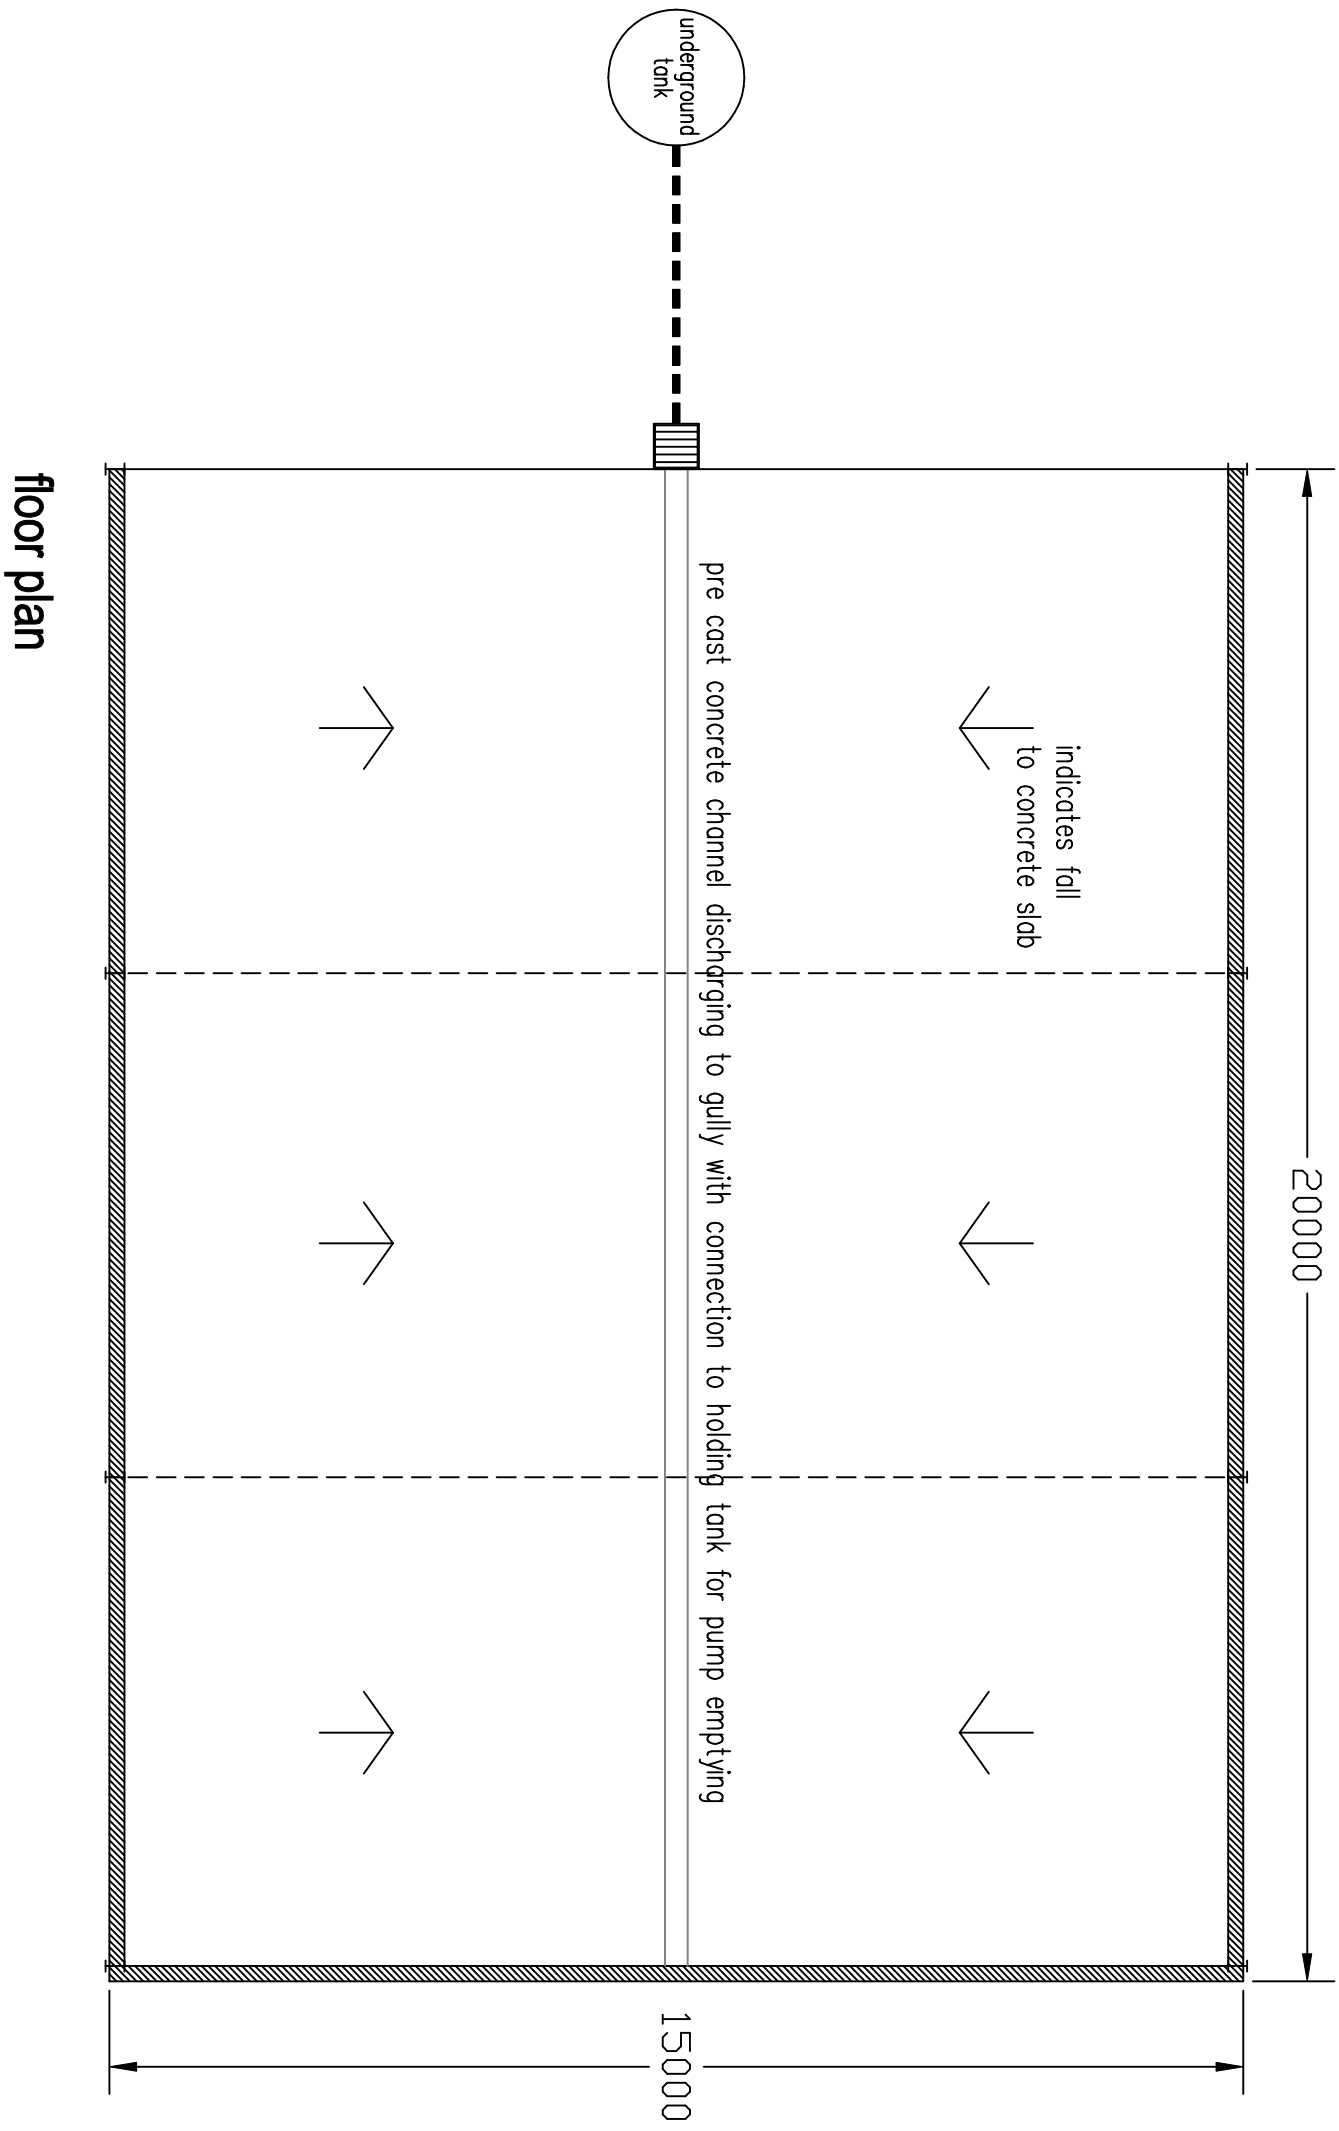
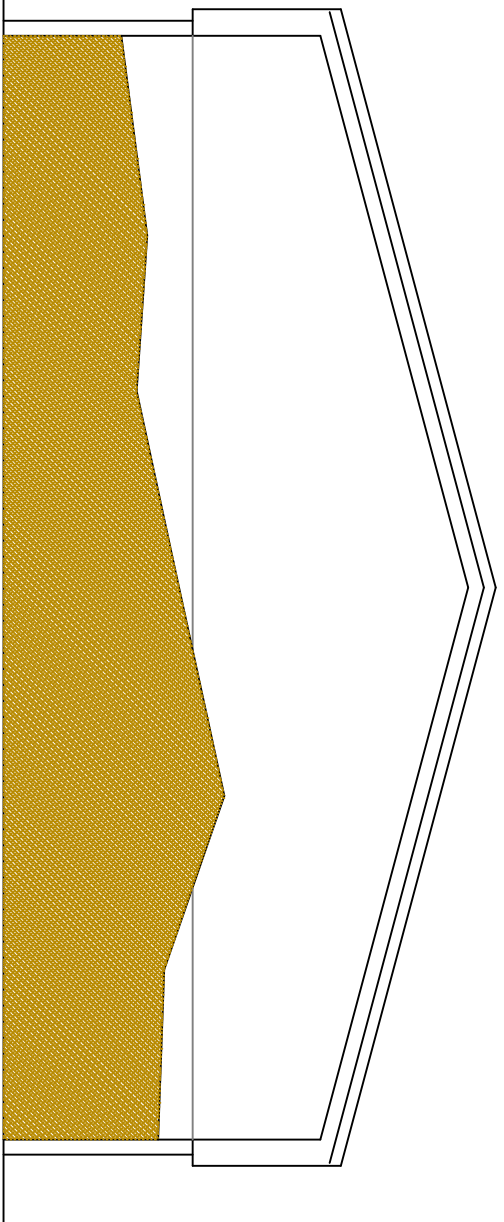
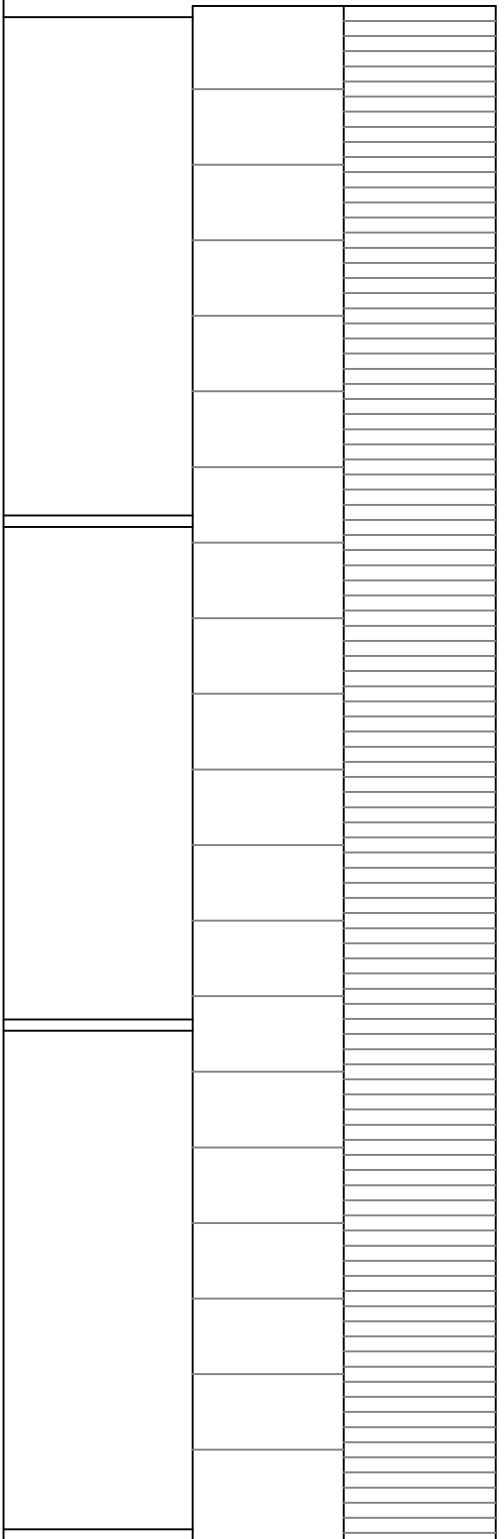
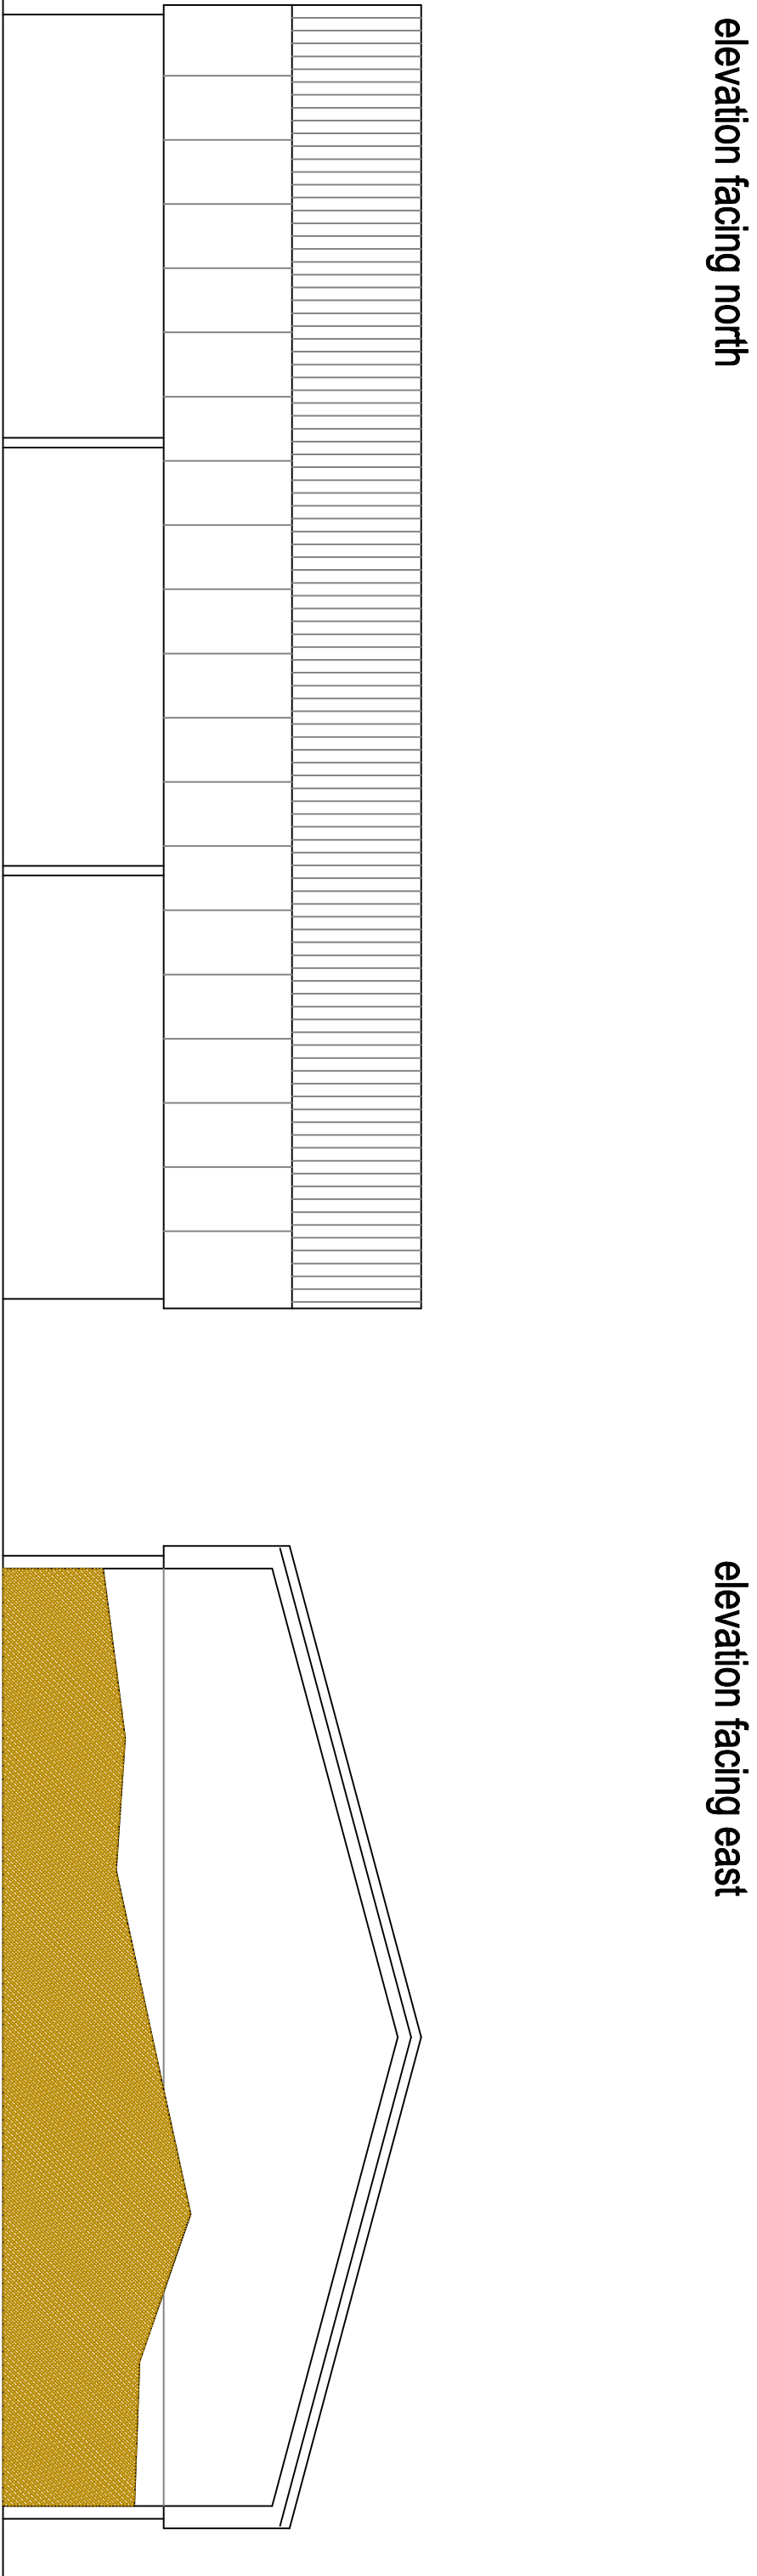


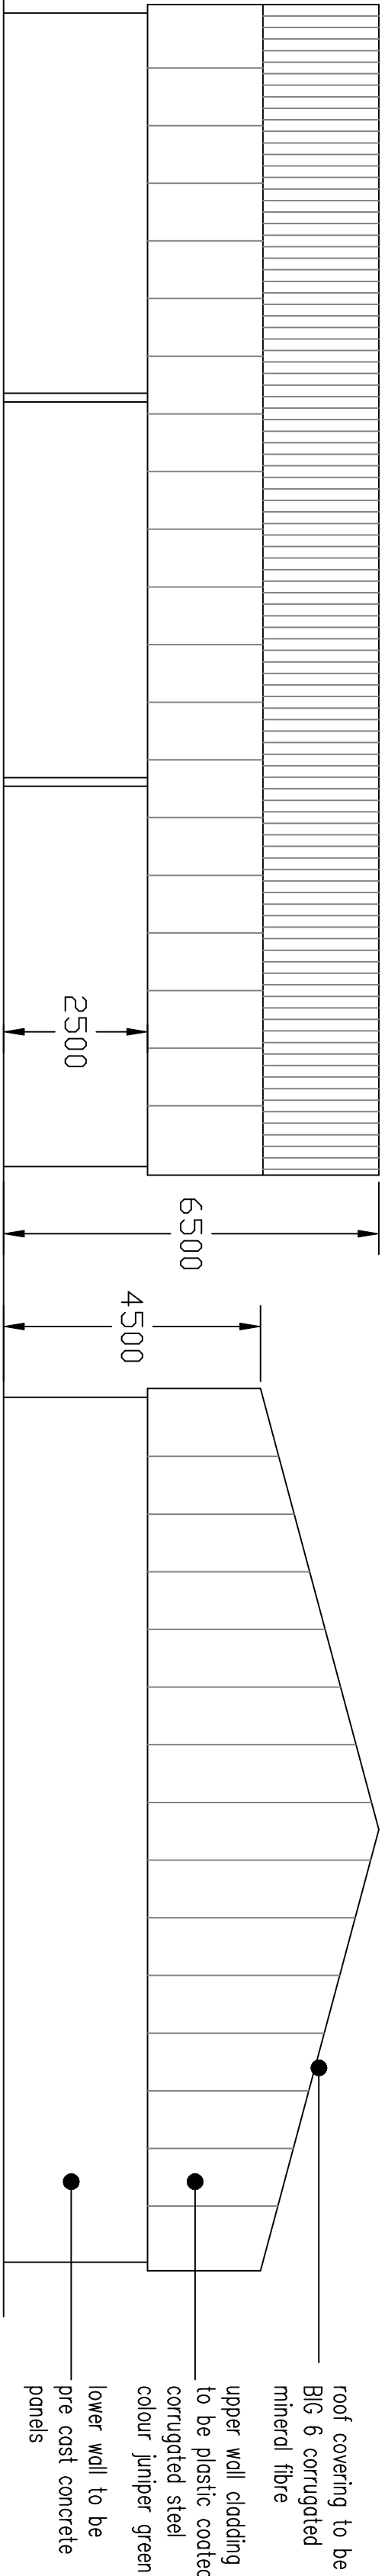

proposed open fronted shed to contain manure
including tank to collect liquid run-off at

Cross Hall Farm Walmersley Bury

scale 1:500 1:100 @ A1

0m 10m
linear scale 1:100 @ A1

drawing number CHF-17-03-23

Rae Cornell Associates Building Design and Planning Consultants
214 Burnley Road Bacup Lancashire
01706 873000