




1:200

4m 0 4m 8m 12m 16m 20m

1:1250

25m 0 25m 50m 75m 100m 125m

TINTERN AVENUE

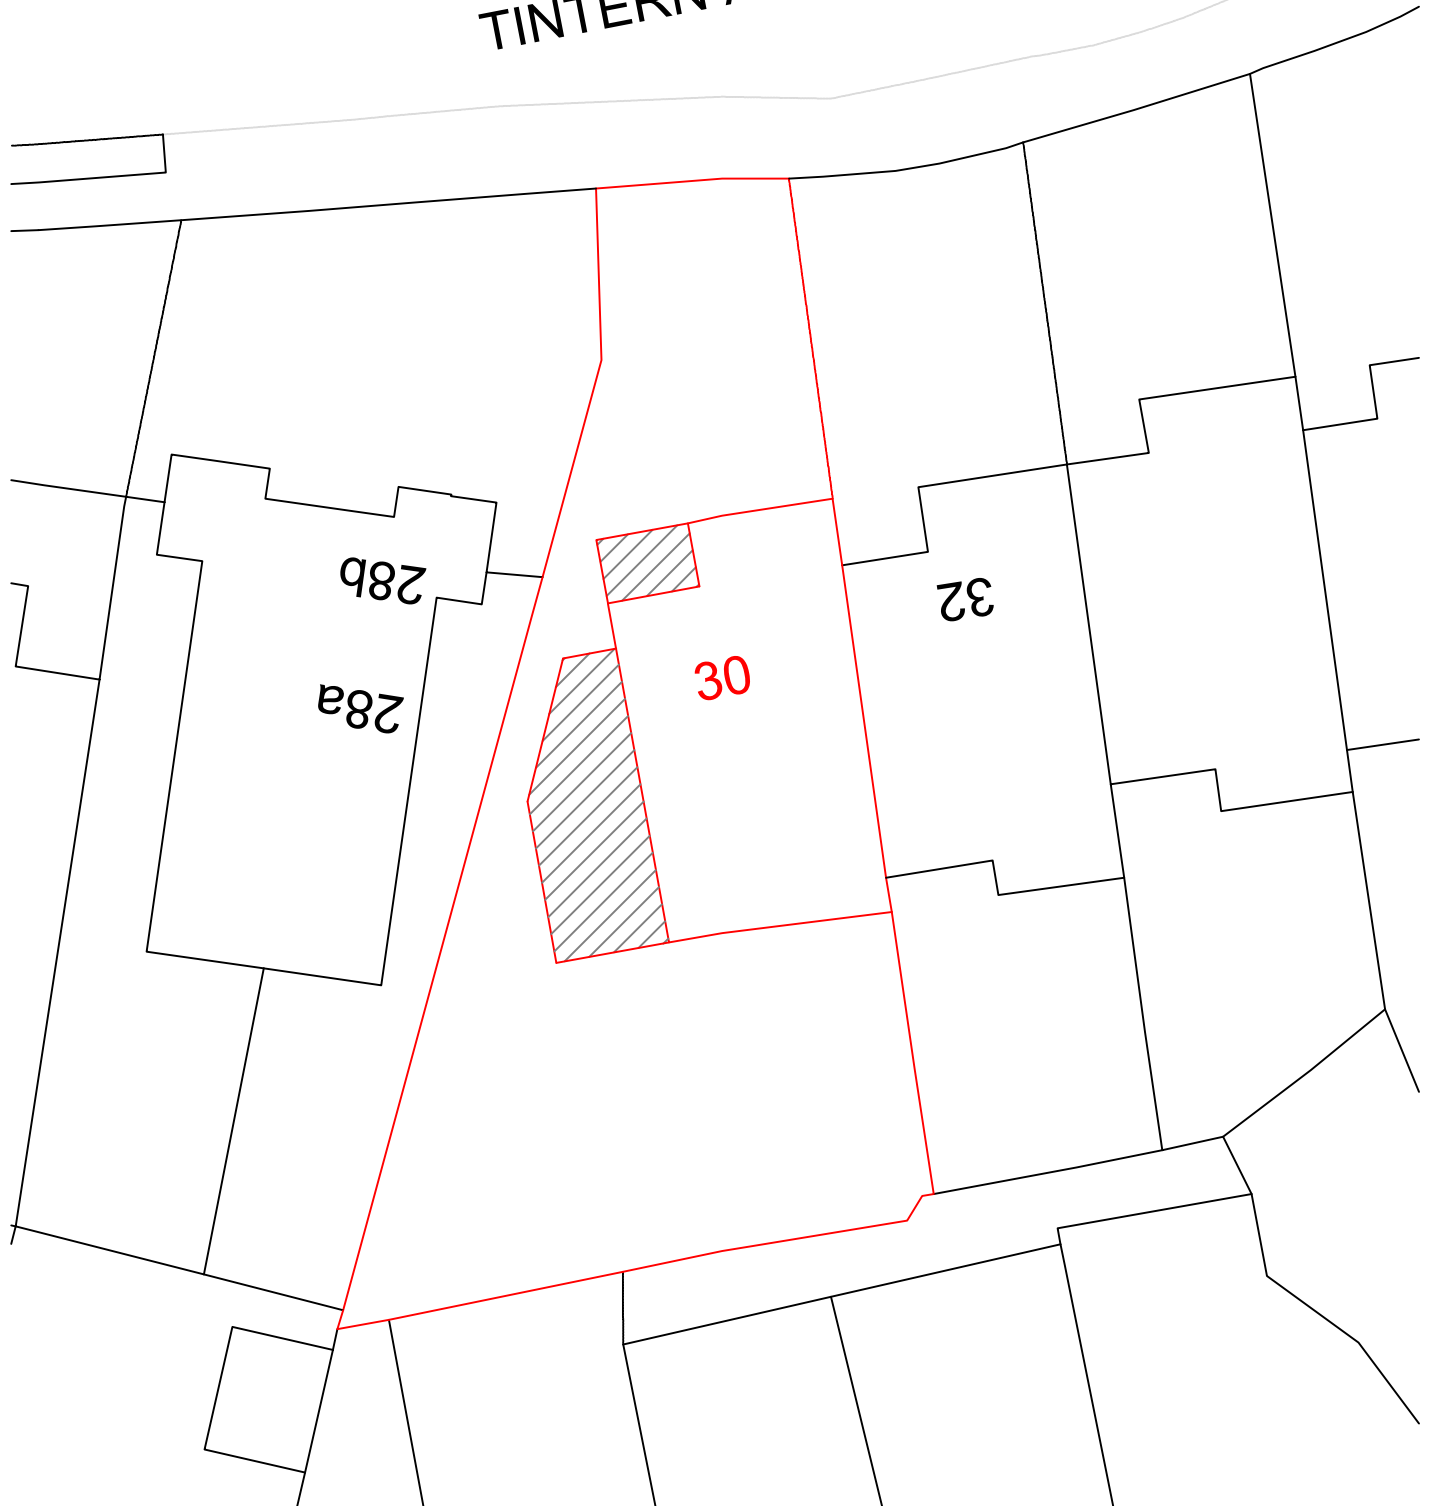

BLOCK PLAN

30 TINTERN AVENUE, WHITEFIELD, M45 8WY

SCALE — 1:200