


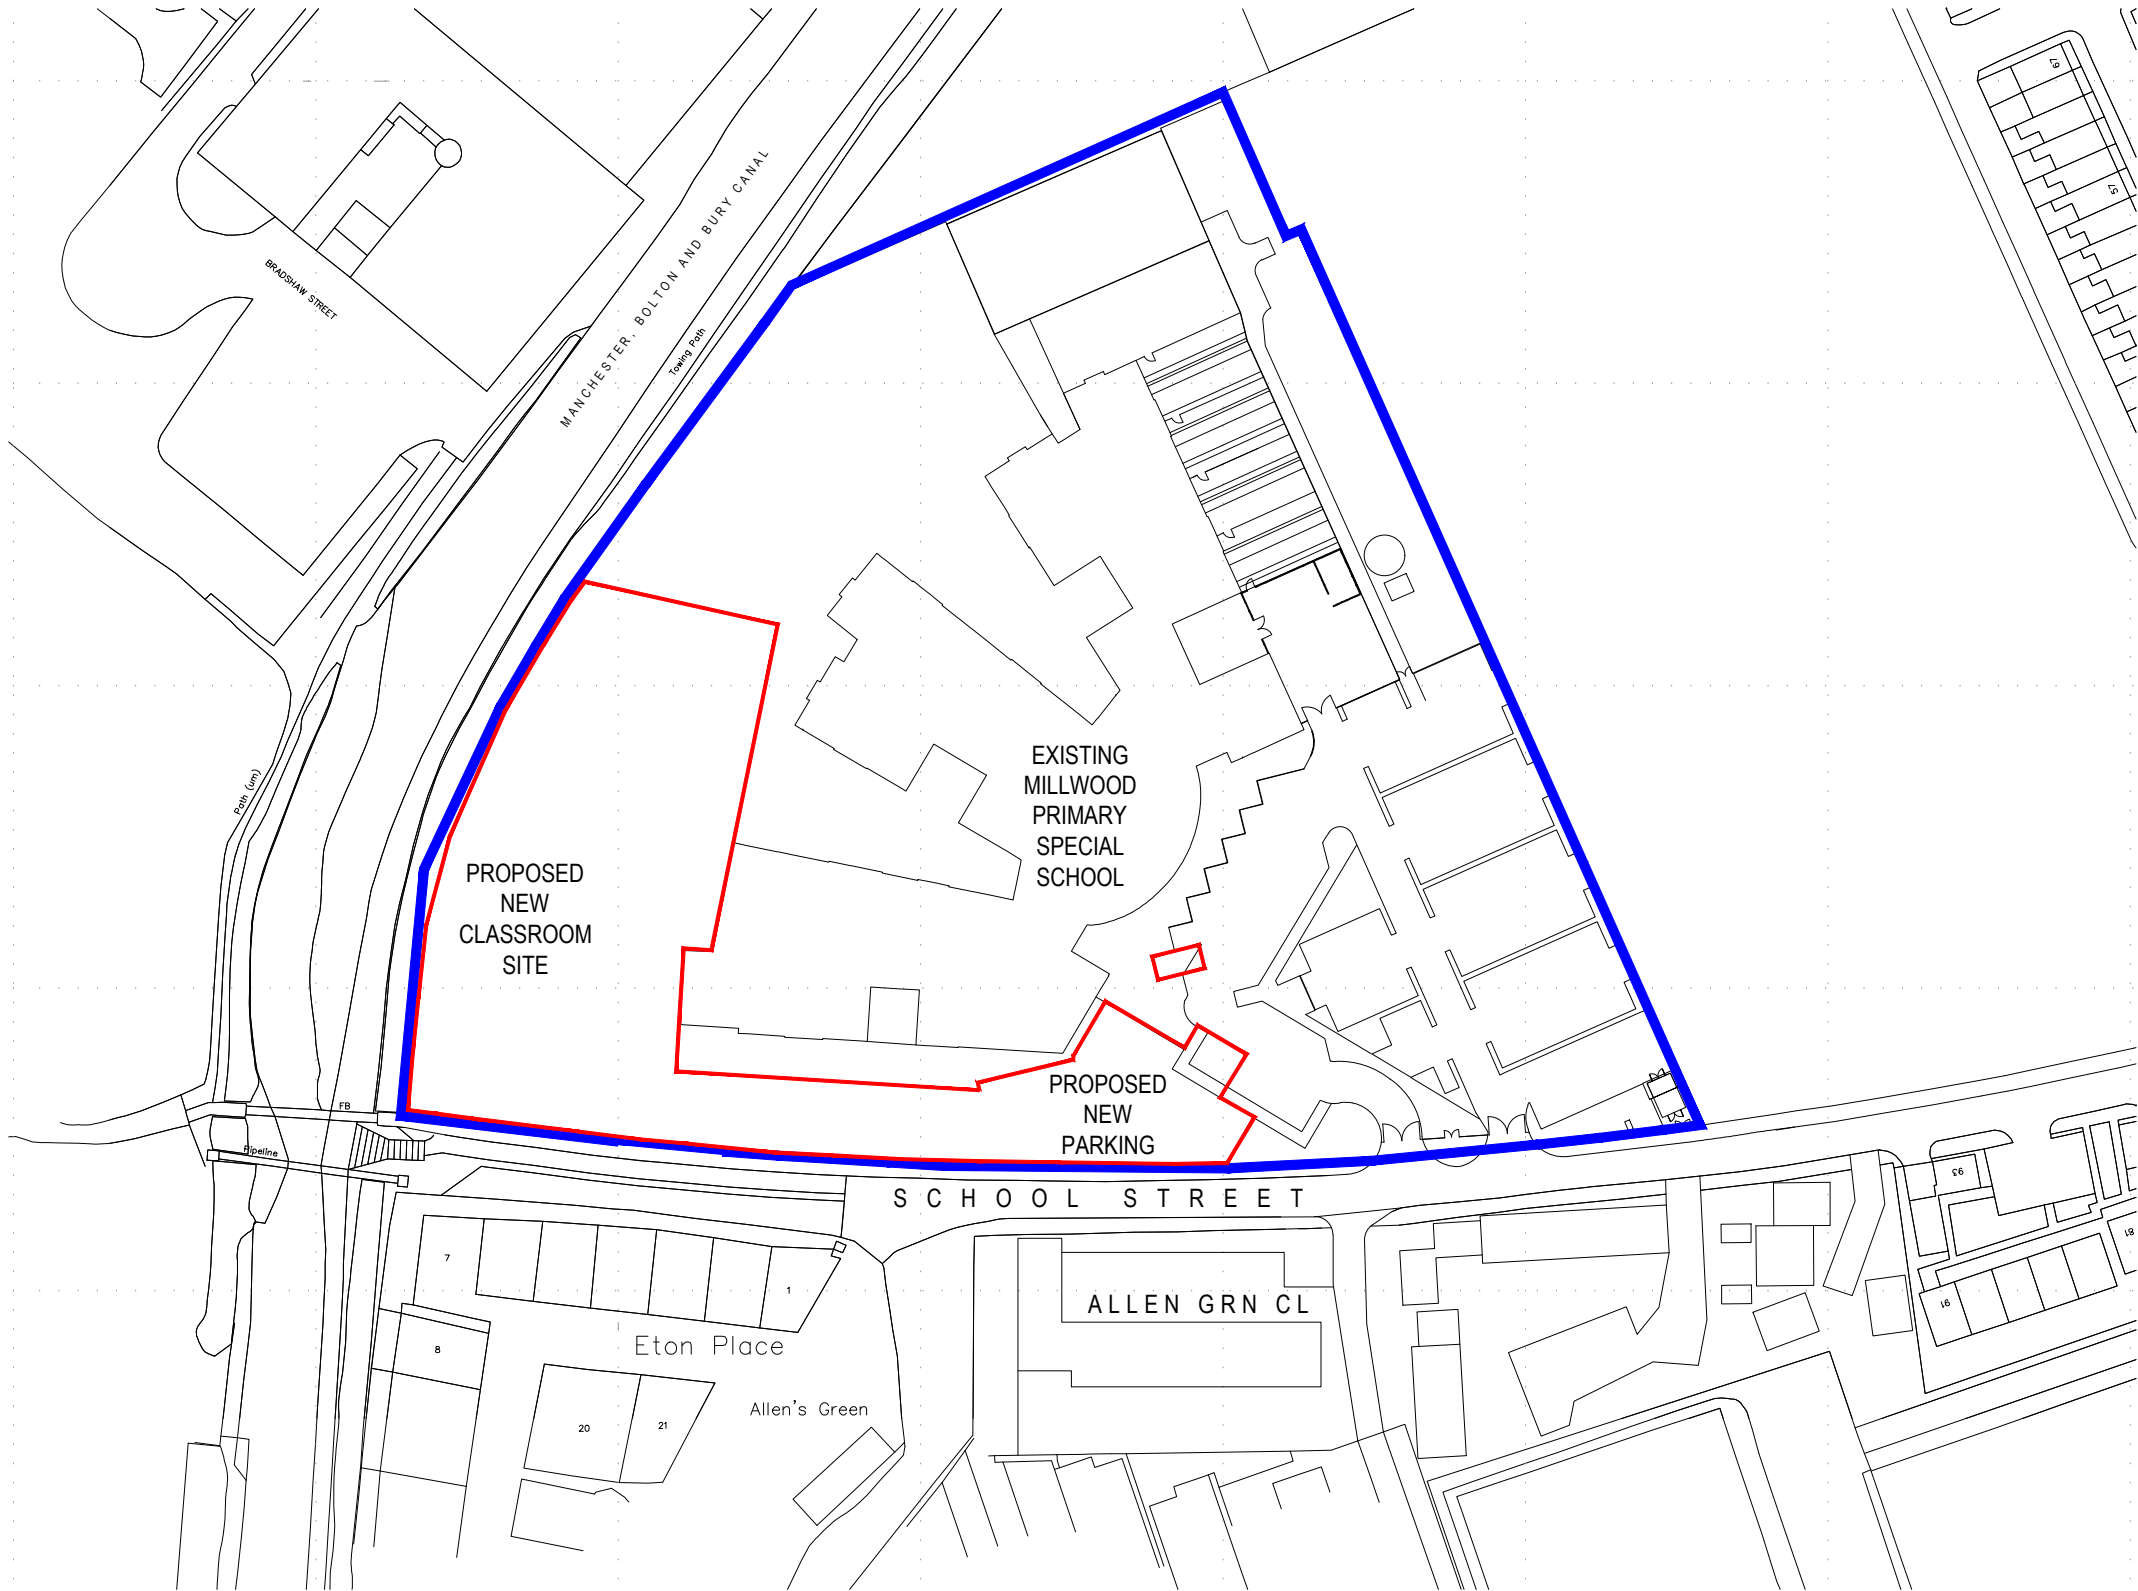

status			
PLANNING			
This drawing is copyright Bradshaw Gass & Hope LLP and is not to be copied, reproduced or re-distributed either in whole or in part without the prior written permission of the originator.			
The originator shall have no responsibility for any liability, loss, cost, damage or expense arising from or relating to any use of this document other than for its intended purpose on this project.			
This drawing shall be read in conjunction with all other relevant drawings, specifications and associated documentation. Any discrepancies, errors or omissions are to be reported to the originator before proceeding with work.			
All dimensions are to be checked on site by the contractor prior to proceeding with any work.			
Hazard Identification			
ref	hazard	date	
P1	FIRST ISSUE	ST	14.07.23
ref	revision	by	date

B

G

&

H

Architects
Consulting Engineers
Quantity Surveyors

21 Silverwell Street
Bolton
BL1 1PR
t: 01204 525321
email@bghbolton.co.uk
www.bghbolton.co.uk

Bradshaw Gass & Hope LLP

client			
ISG CONSTRUCTION LTD			
project			
MILLWOOD SCHOOL NEW CLASSROOM BLOCK			
drawing			
LOCATION PLAN			
drawn by		date	JUL 23
checked by		date	
scale	1:1250	A3	
dwg no	2128.32.1201	rev	P3