


Section A-A
1:100

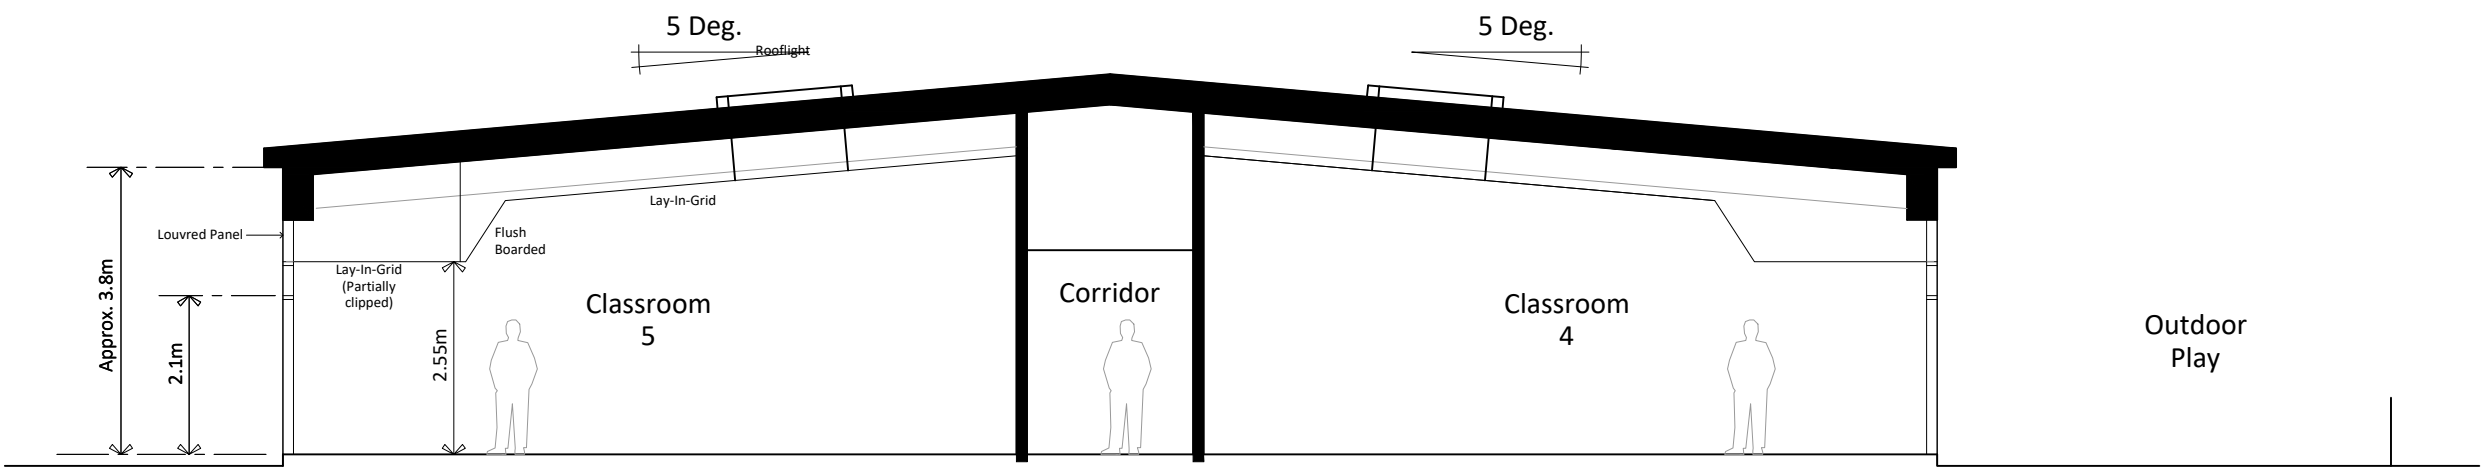

Section B-B
1:100



This drawing is ©Bradshaw Gass & Hope LLP and is not to be copied, reproduced or re-distributed either in whole or in part without the prior written permission of the originator.

The originator shall have no responsibility for any liability, loss, cost, damage or expense arising from or relating to any use of this document other than for its intended purpose on this project.

This drawing shall be read in conjunction with all other relevant drawings, specifications and associated documentation. Any discrepancies, errors or omissions are to be reported to the originator before proceeding with work.

All dimensions are to be checked on site by the contractor prior to proceeding with any work.

Hazard Identification 		
ref	hazard	date

P3	PLANNING ISSUE	AR	9.10.23
P1	FIRST ISSUE	AR	4.10.23
ref	revision	by	date



Architects
Consulting Engineers
Quantity Surveyors

21 Silverwell Street
Bolton
BL1 1PR
t: 01204 525321
email@bghbolton.co.uk
www.bghbolton.co.uk

Bradshaw Gass & Hope LLP

client ISG CONSTRUCTION LTD			
project MILLWOOD SCHOOL NEW CLASSROOM BLOCK			
drawing PROPOSED GA SECTIONS			
drawn by ST		date AUG 23	
checked by		date	
scale 1:100		A1	
dwg no 2128.32.1501		rev P3	