


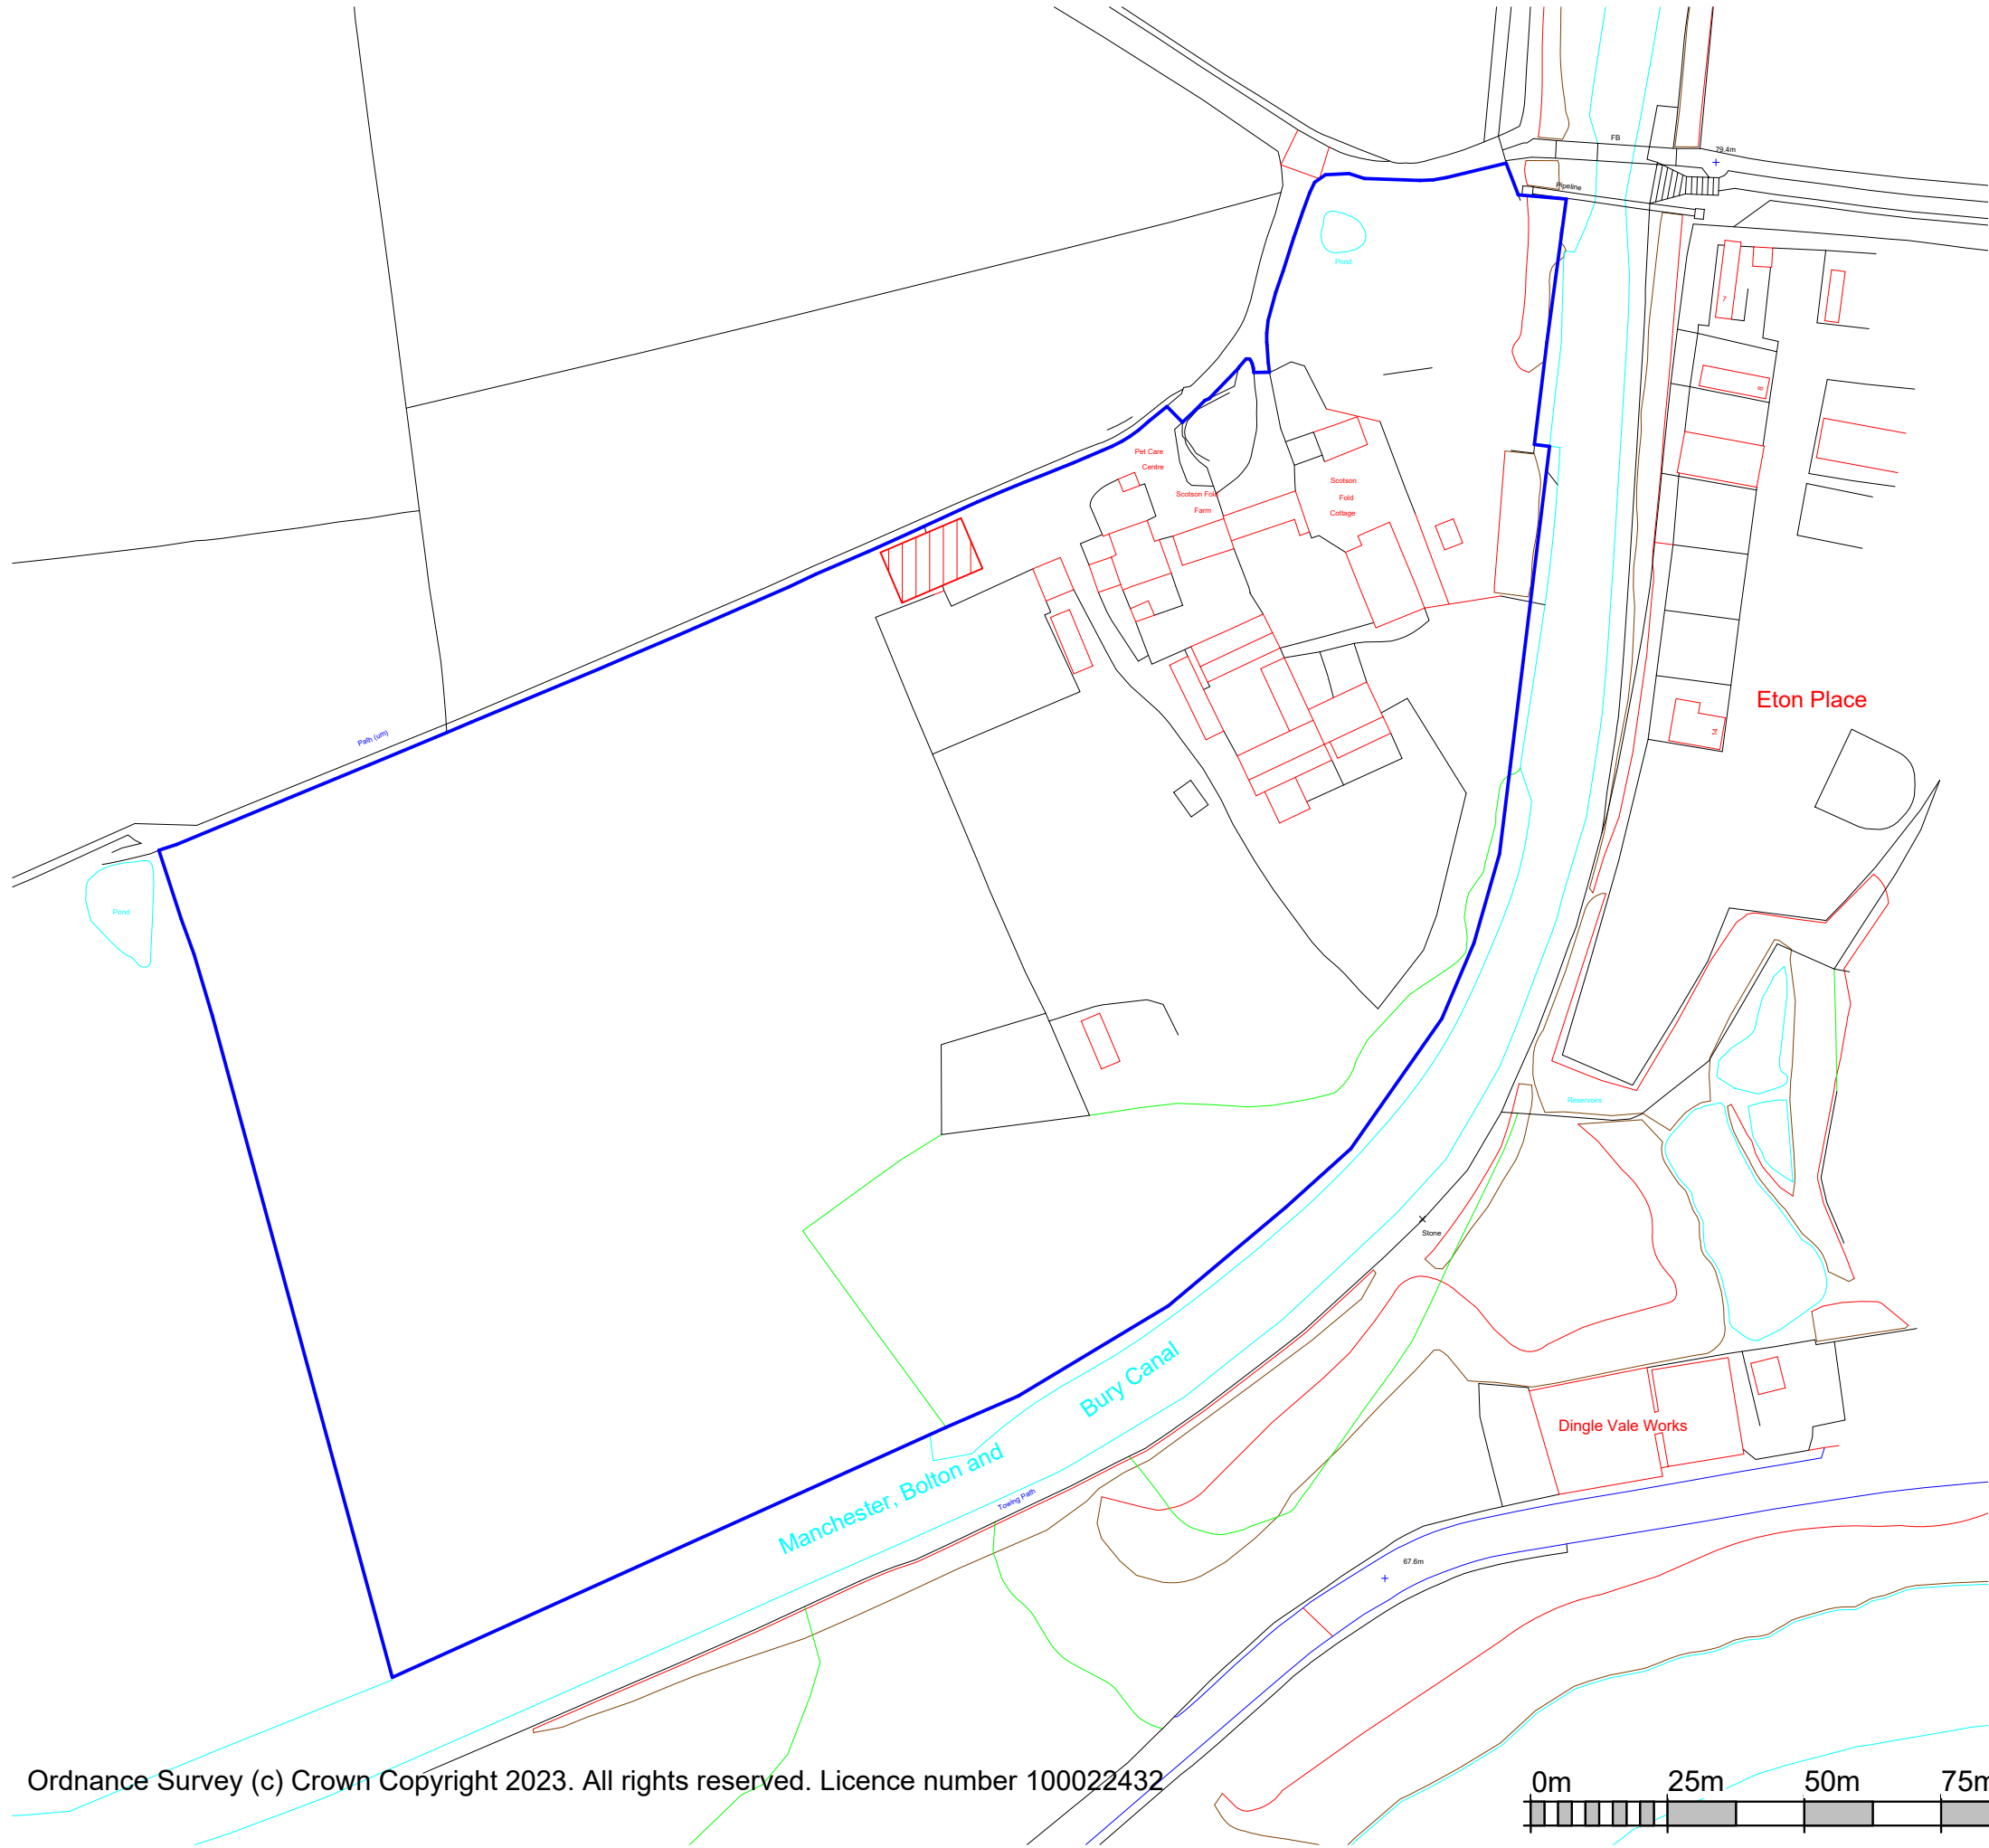

- Site Ownership Boundary
- Proposed Development
- Proposed Development (Area)

DRAWING REVISIONS				
REV	DESCRIPTION	DATE	BY	CHK

NOTES

DO NOT SCALE. USE FIGURED DIMENSIONS ONLY.

ALL DIMENSIONS TO BE VERIFIED ON SITE PRIOR TO THE COMMENCEMENT OF ANY WORK OR THE PRODUCTION OF ANY SHOP DRAWING. ALL DISCREPANCIES TO BE REPORTED TO THE ARCHITECT.

THIS DRAWING IS TO BE READ IN CONJUNCTION WITH ALL RELATED ARCHITECTS AND ENGINEERS DRAWINGS AND ANY OTHER RELEVANT INFORMATION.

THIS DRAWING IS COPYRIGHT © OF DWA ARCHITECTS (LONDON) LTD.

DWA Architects (London) Ltd
Cyclops House
Link Business Park
York
United Kingdom
YO10 3JB

01904 544 400
dwa@dwa-architects.co.uk
www.dwa-architects.co.uk

CLIENT

LGS Projects Ltd.

PROJECT

Scotson Fold Farm, George Street, Raddcliffe,
Manchester M26 3SQ

DRAWING TITLE

Location Plan

DRAWING STATUS

Planning

SCALE (@A3)	DATE	
As indicated	13/10/23	
DRAWN BY	CHECKED BY	
MK	CMD	
JOB NO.	DWG NO.	REV
SW0210	P(00)01	