


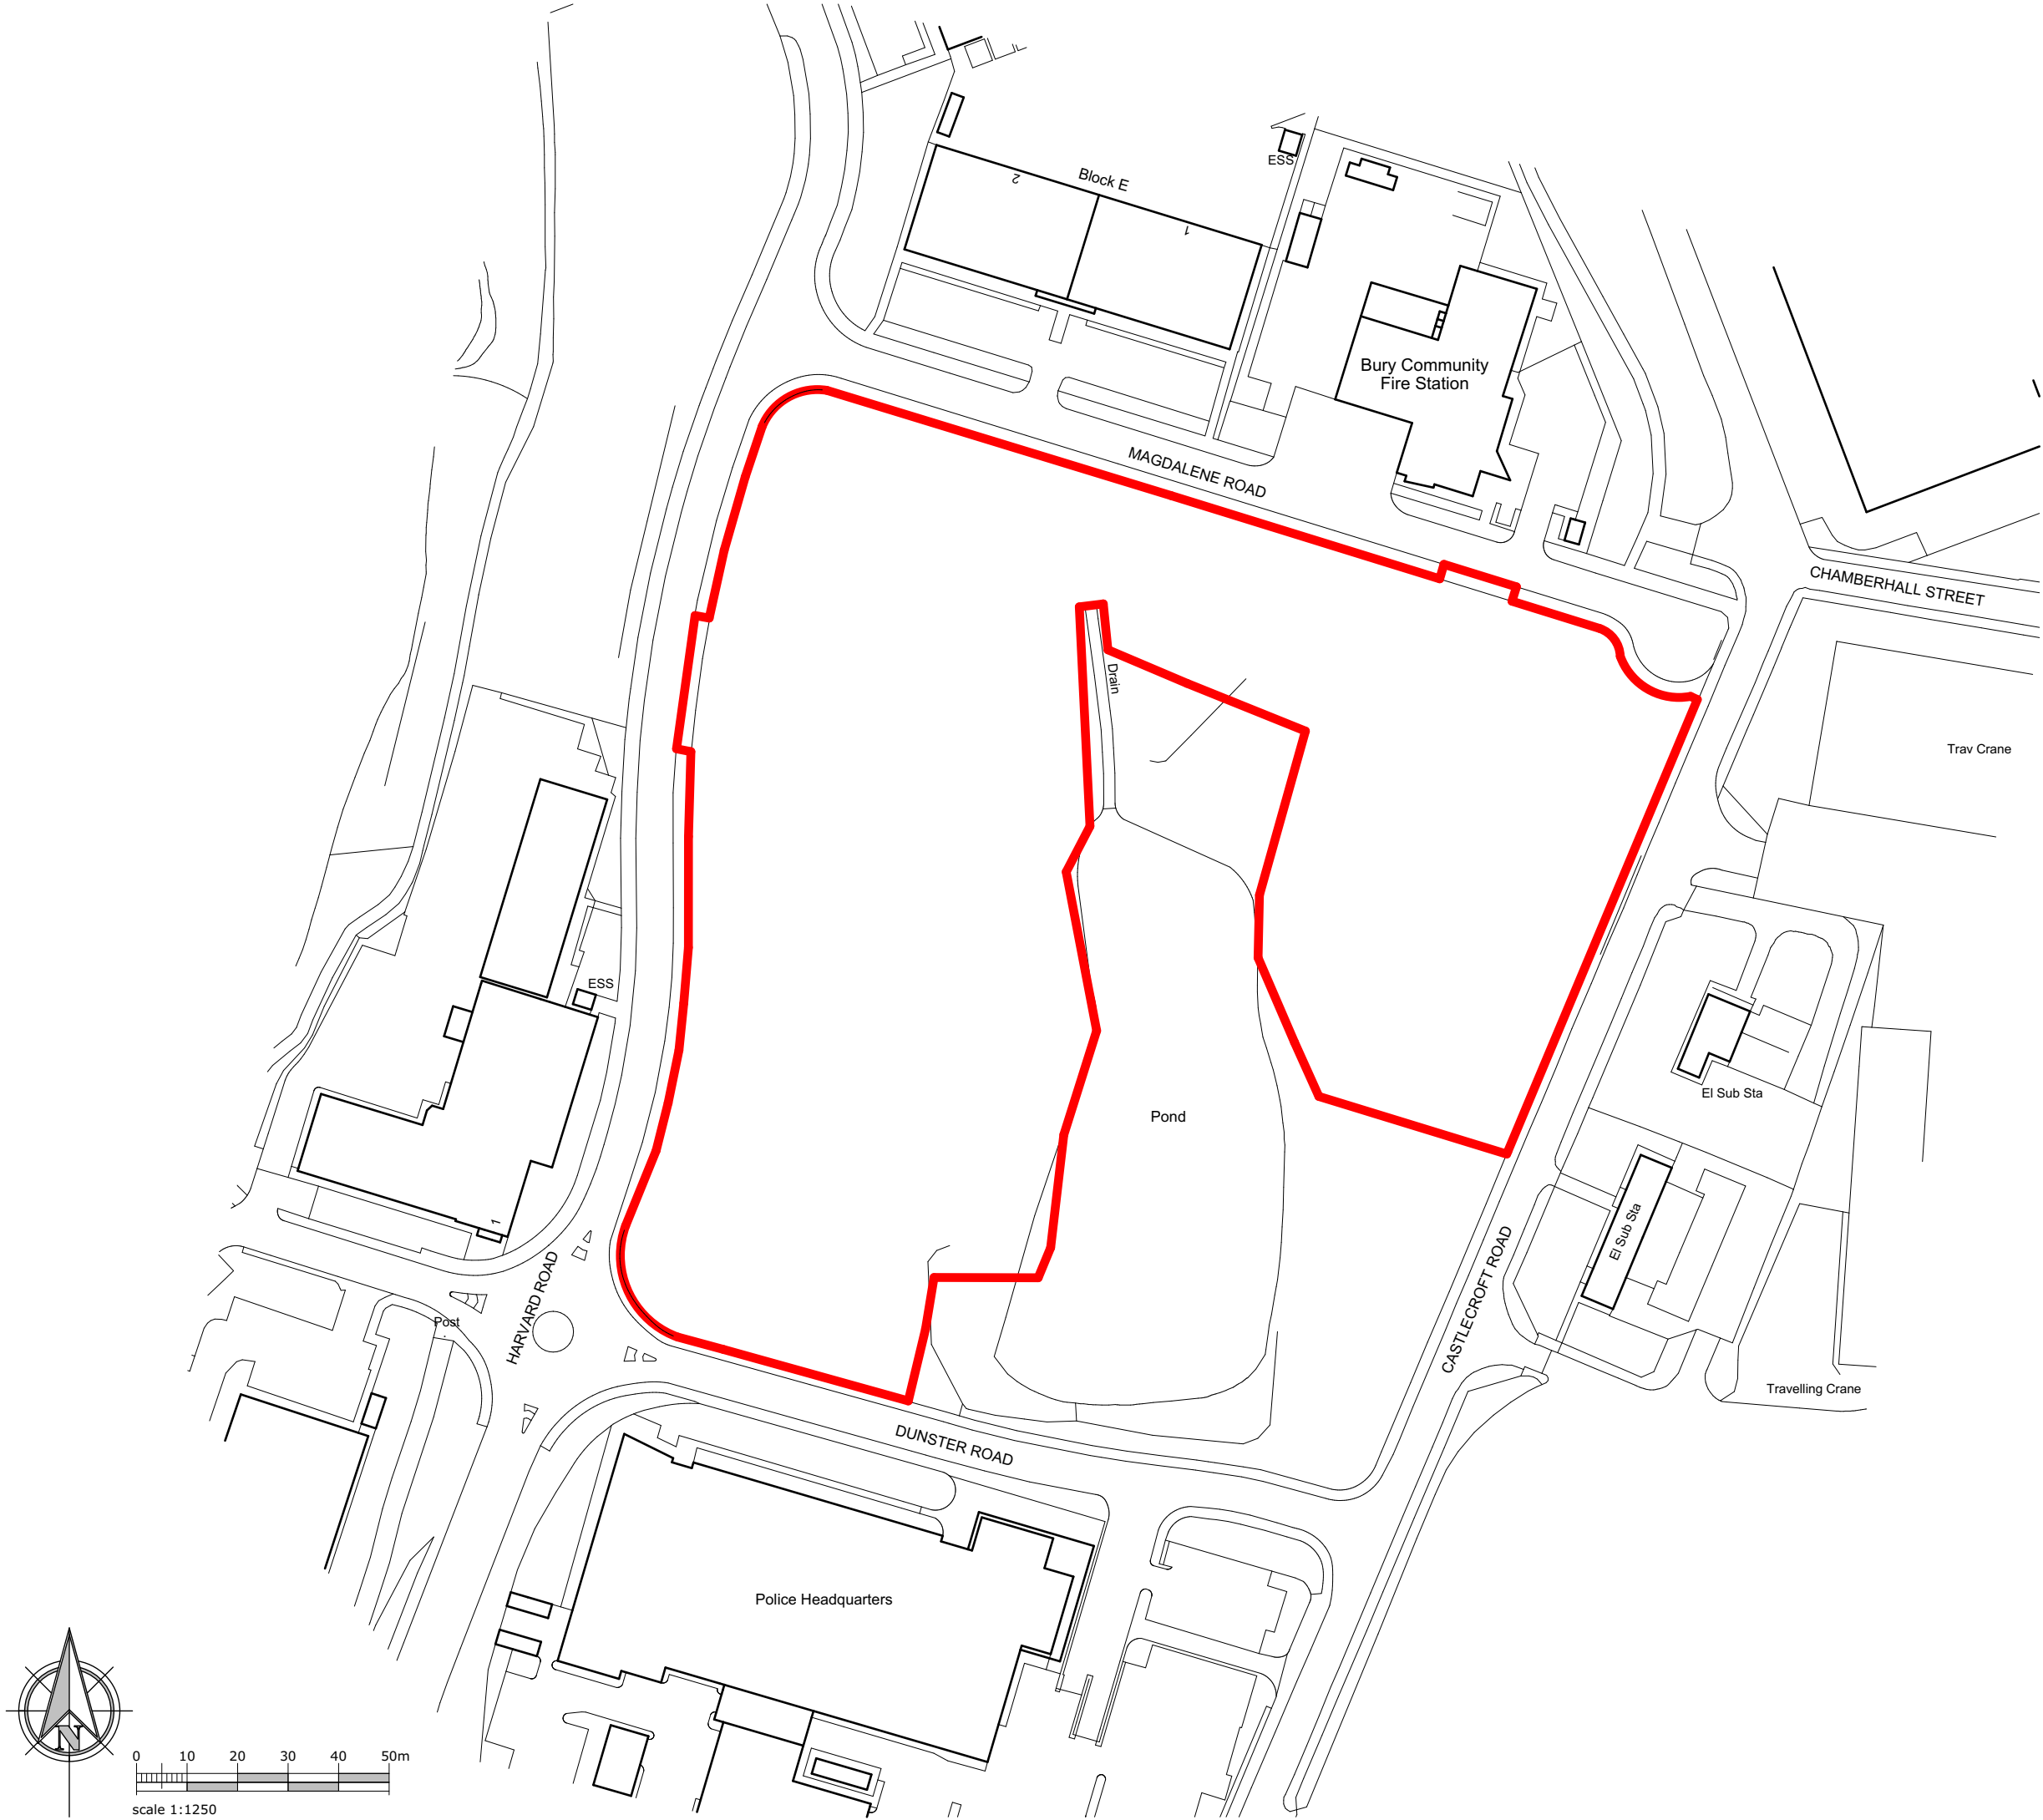

revision notes			
rev	date	by	description
01:	11/11	—	original issue
02:	24.03.25	lg	updated to suit revised site boundary
03:	03.04.25	lg	updated to suit revised site boundary
03:	05.01.26	jl	title block changed to Barrowclough Architects Ltd

Barrowclough Architects Ltd

architectureinteriorsmasterplanning

www.barrowclough-architects.com

client:

crown gas and power

project:

new office building

dunster road, bury, BL9 0JU

sheet:

OS plan

drawing no:	project no:	client:	date:	scale:	status:	drawn by:	checked by:
24.180.02-BA-00-DR-A-1001	P03			1:1250 @ A1	WIP	lg	
date:	22.01.25	drawn by:	lg				