



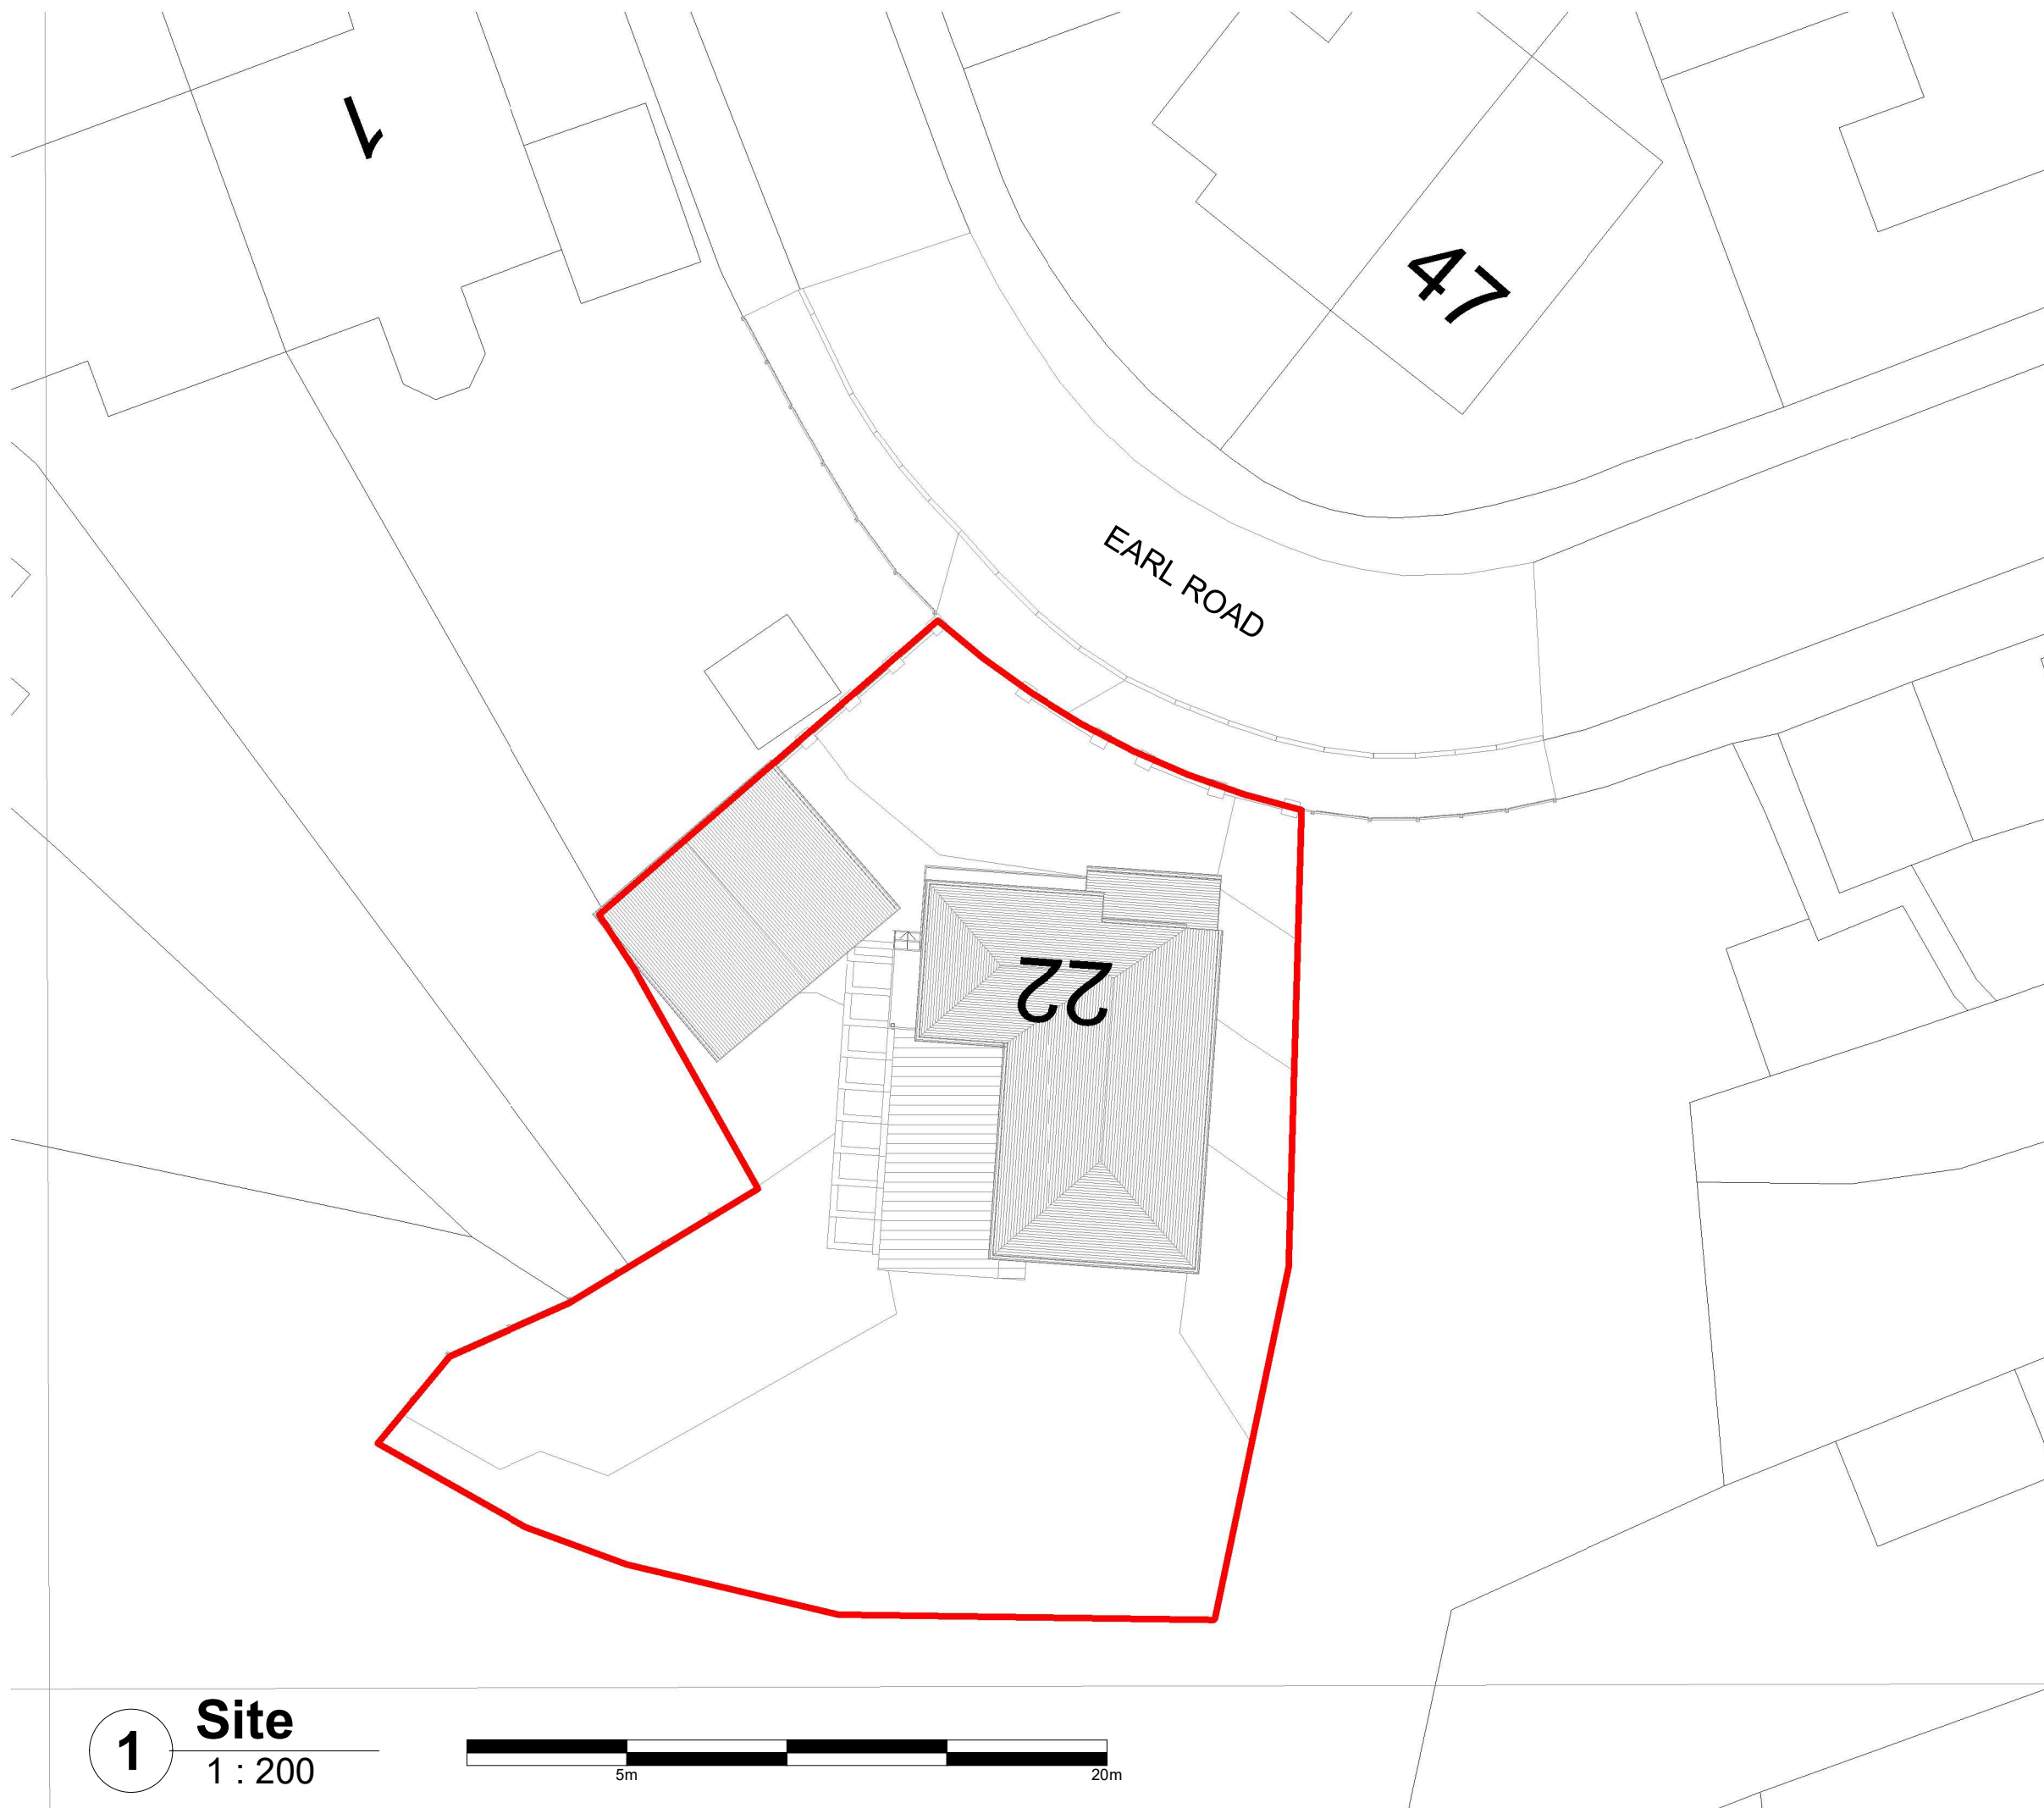

ASHER Design Services
Architectural Consultancy & Project Management

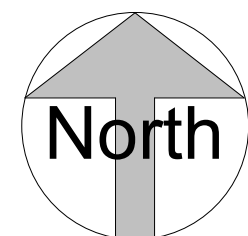

Rev.	Date	Description
------	------	-------------

CLIENT: Mr & Mrs Ainsworth
PROJECT: 22 Earl Road, Ramsbottom, BL0 9EF
DRAWING TITLE: Block Plan- Existing
PROJECT NO.: 2602 DWG NO.: 101
SCALE: 1 : 200 @ A3 REVISION:

ASHER DESIGN SERVICES LIMITED
Office 9 , Peel House , 30 The Downs , Altrincham , WA14 2PX
E: info@asherds.co.uk W: asherds.co.uk M: 07970 242 411

1 Site
1 : 200

