


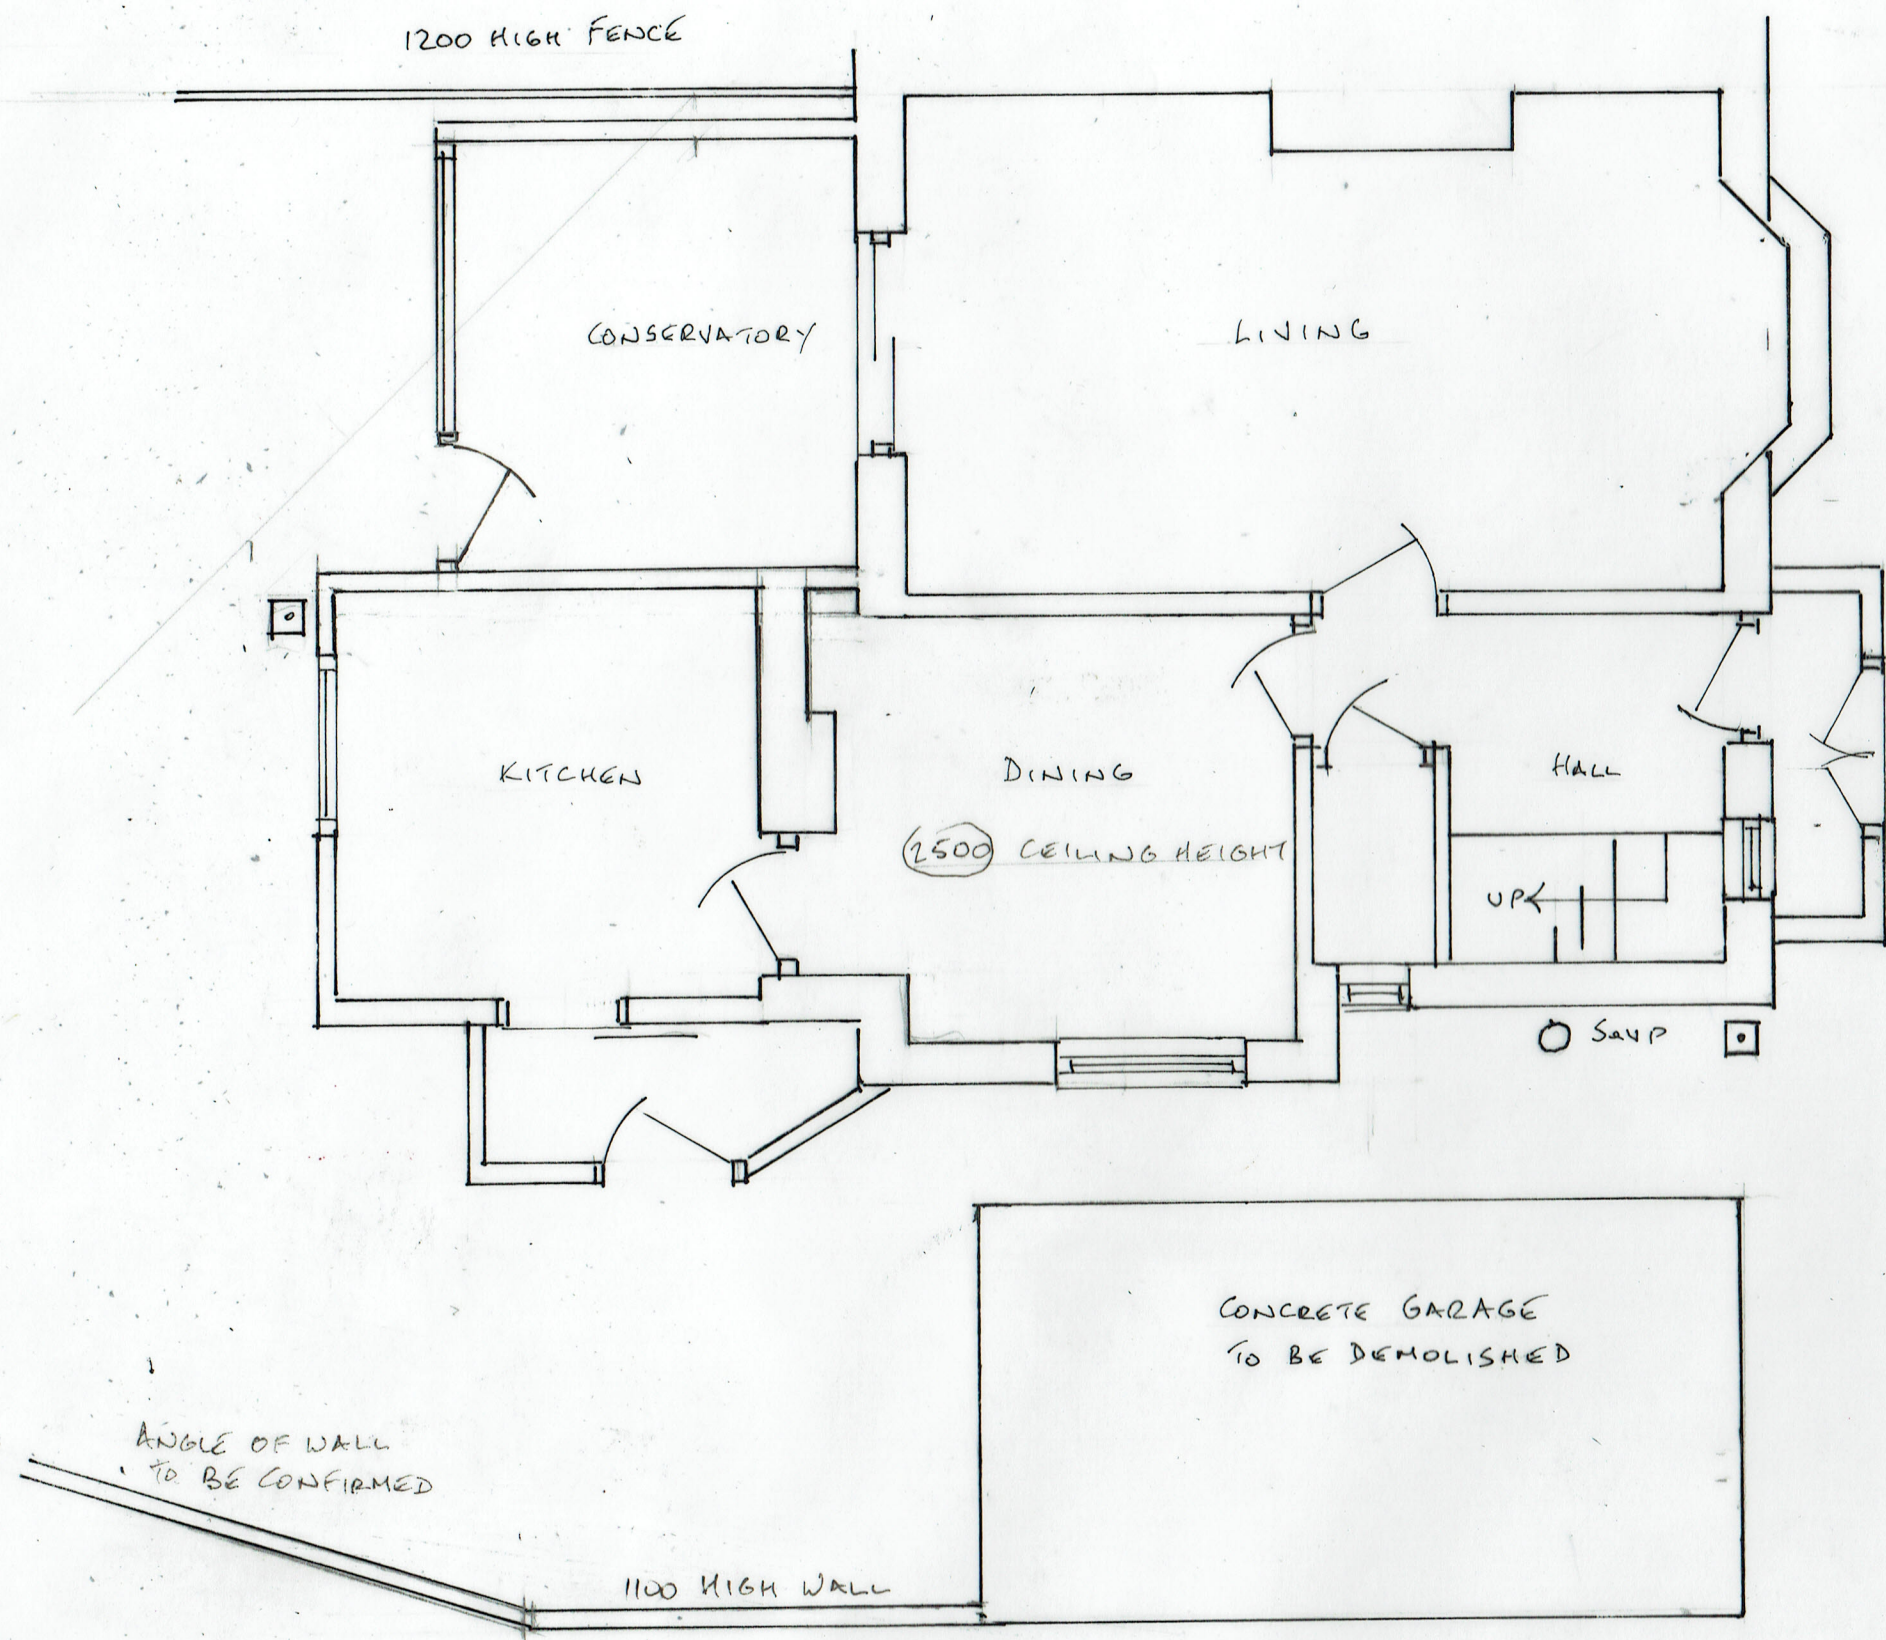

EXISTING GROUND FLOOR
PLAN

24/03/2022

22/684/01

0 ————— 5
METRES
SCALE 1:50 @ A3

TWO STOREY EXTENSION
179 PARK HILLS ROAD, BURY