


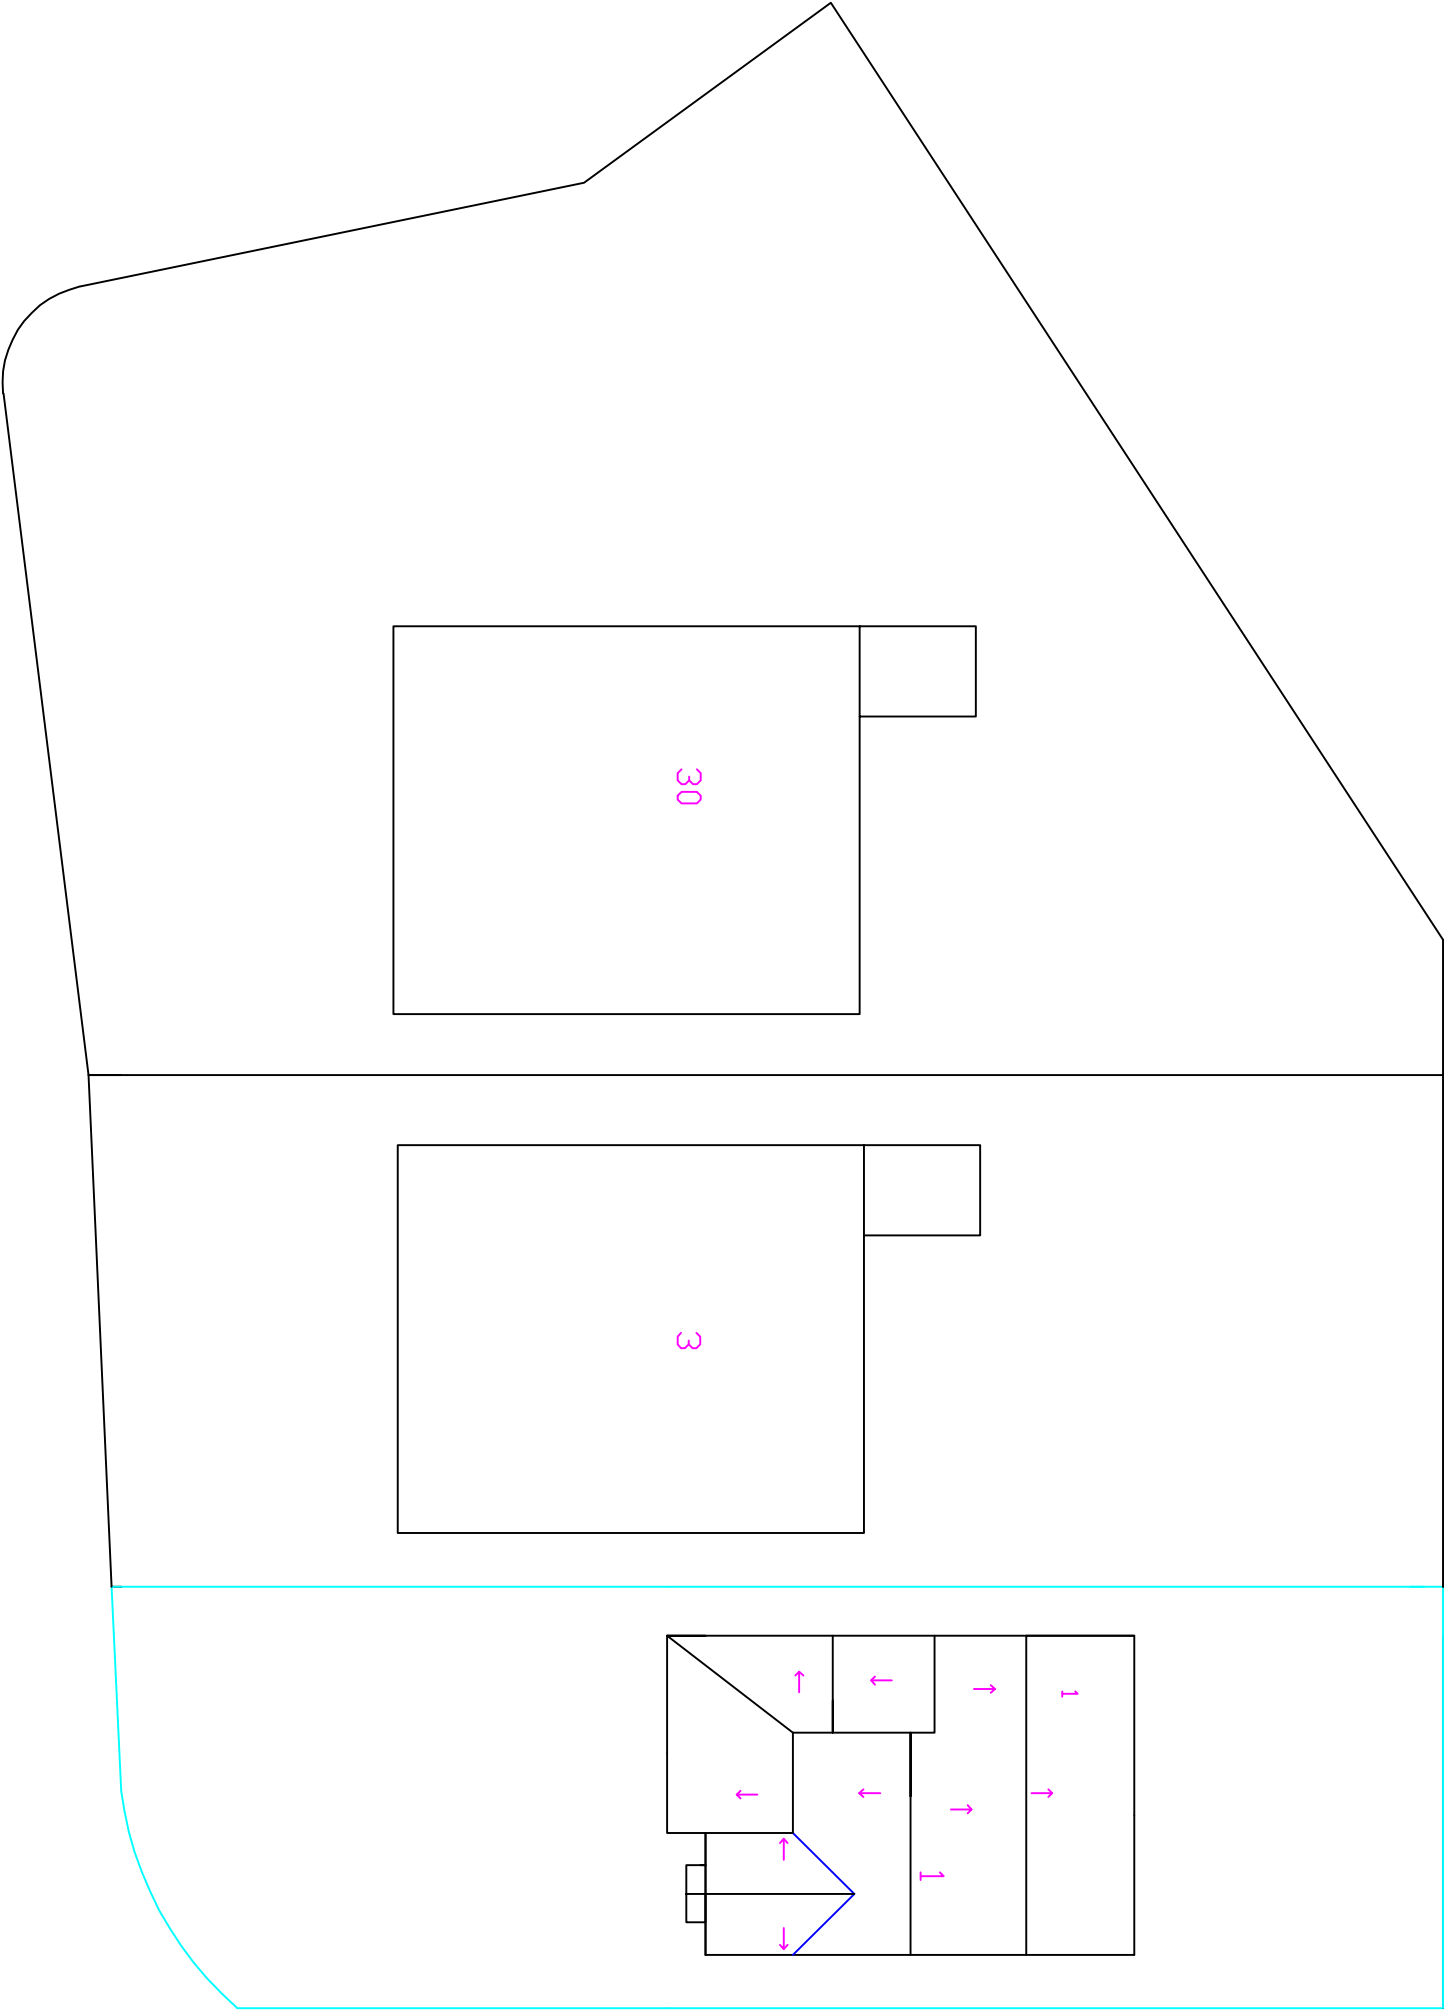

PROPOSED
BLOCK PLAN 1:200

PLEASE DO NOT SCALE OF THIS
DRAWING TAKE ALL DIMENSIONS ON
SITE
(builders Note)
Do not start any works until
all the approvals have been
obtained.
Any discrepancy to be reported
to Plans Drawn as soon as
possible.

client:
**RICHARD & MONICA
BEDFORD-SMITH,
3, OAKWOOD CLOSE,
WALSLEY,
BURY,
BL8 1DD,
07866551731**

scheme
**SINGLE STOREY
REAR EXTENSION
GARAGE CONVERSION
FRONT BAY WINDOW**

project:
**BURY M. B.
COUNCIL
PLANNING
BUILDING CONTROL
APPLICATION**

date:
FEBRUARY, 2022 drawn:
DRW

GRANADA
HOME IMPROVEMENTS
A BRIGHTER WAY TO BUILD
tel: 07952934281
email: Ba.winterbottom@aol.com