


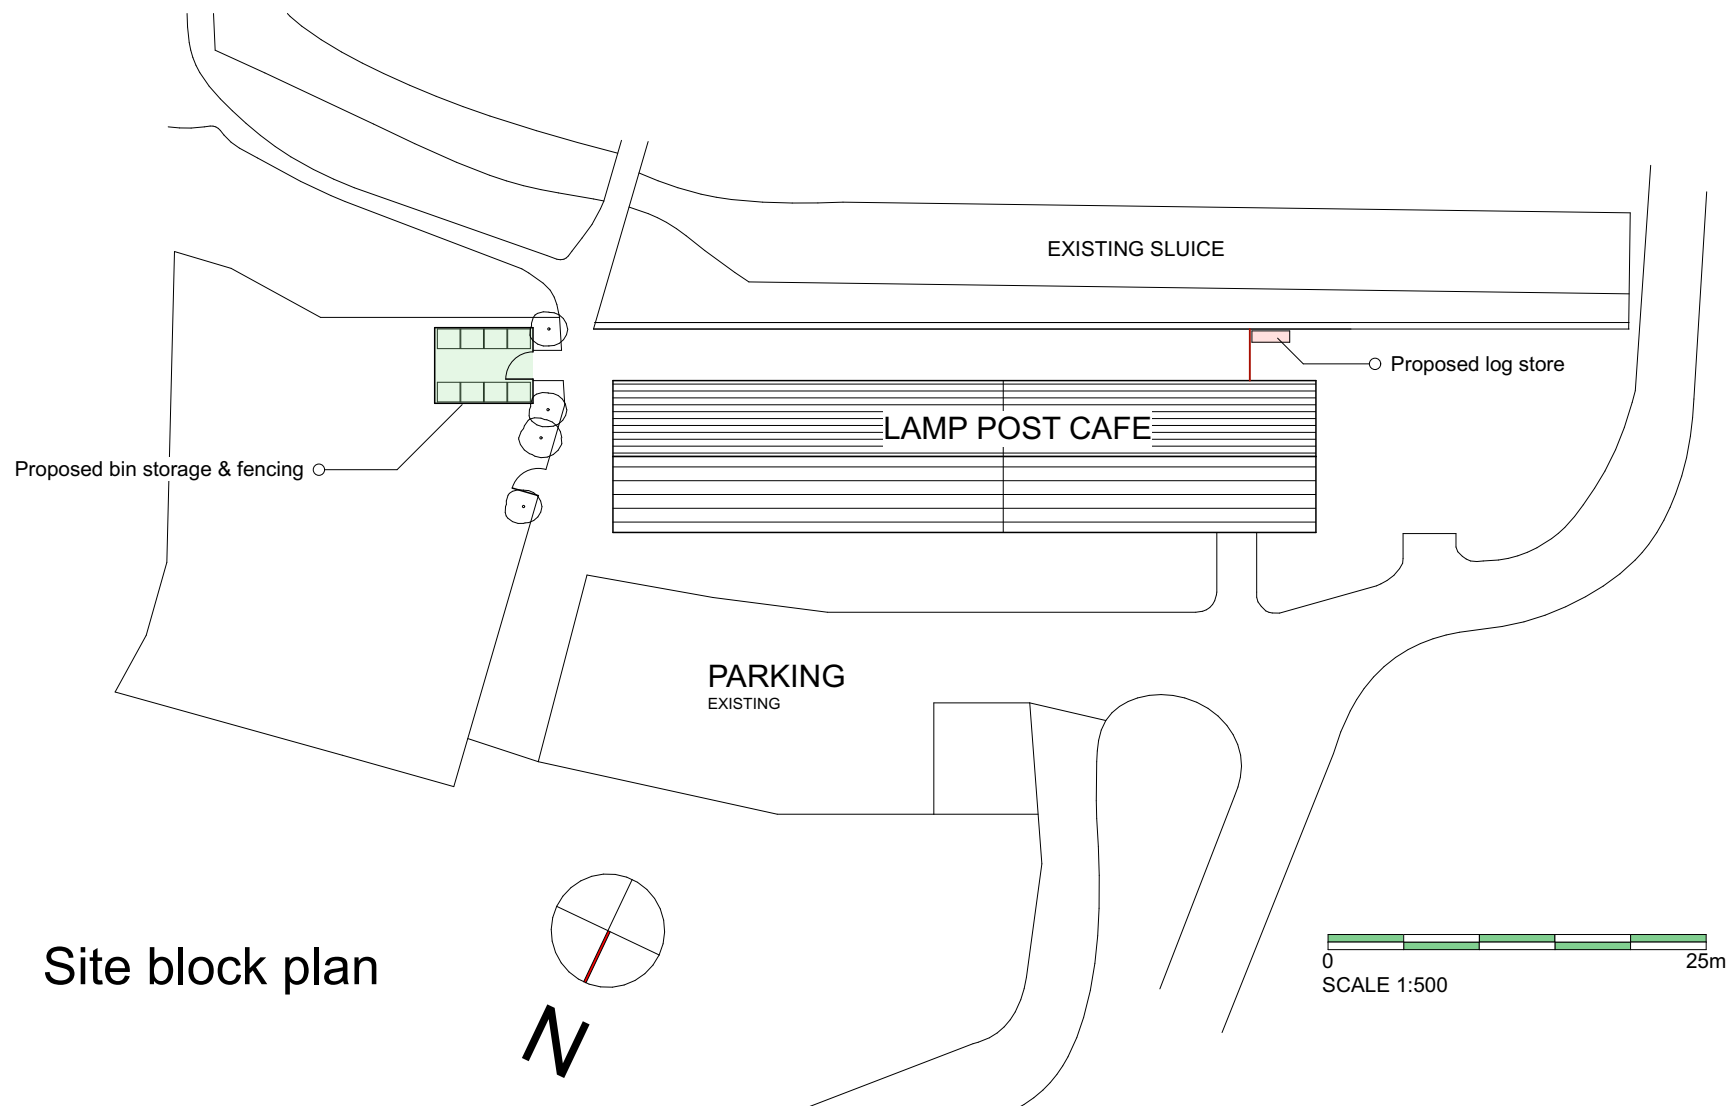

Project: Lamp Post Cafe, Burrs Country Park, Bury

Client: Bury M.B.C.

Scale: 1:500

Drg. No. 21.631.04

Drawing: Proposed Site Block Plan

Dwn. By: MC

Date: 30NOV22

Drg. Size: A4

JOHN HOLT ARCHITECTS LTD.