



Note:2 storey dwellings at number 19 onwards.

Note:Similar dormer.

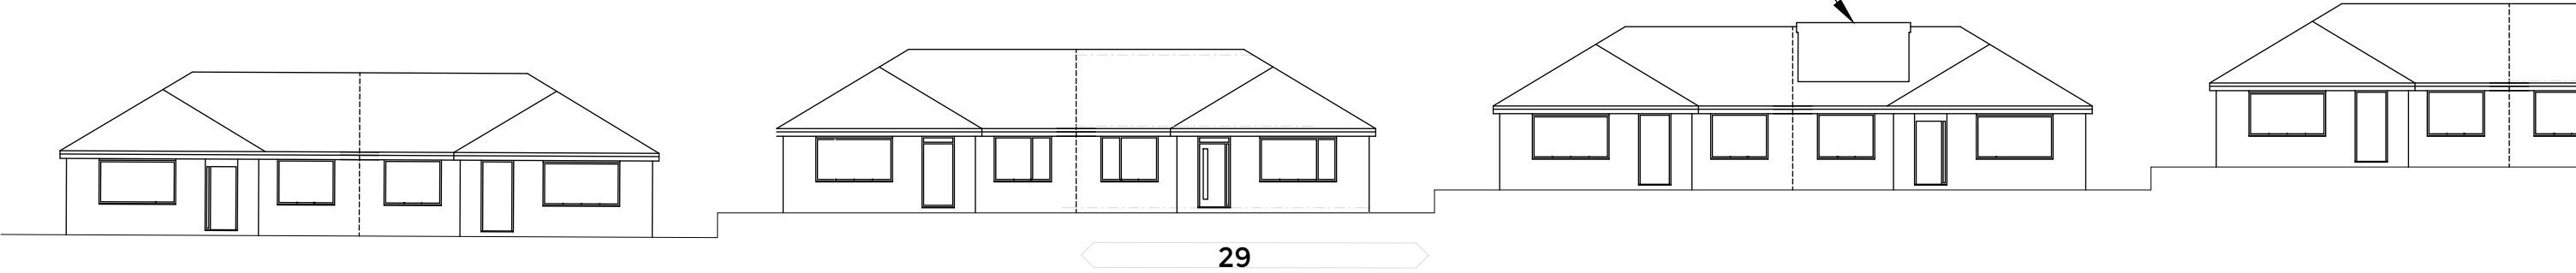

EXISTING STREET SCENE 1:200

Note:Similar dormer at number 20 (opposite).

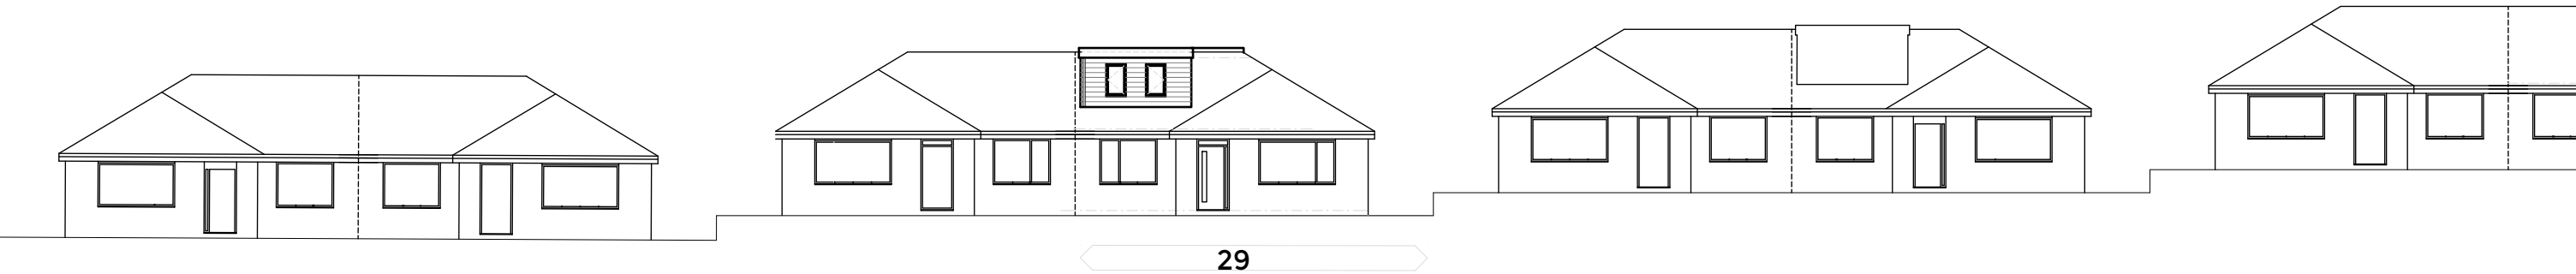

PROPOSED STREET SCENE 1:200

A	Side elevation add	DD	251025



Architectural
Designer

10 Beechwood Ave Bury
BL00BH.
t: 07887876428
ddriver@techdtd.co.uk
www.techdtd.co.uk

client
Mr & Mrs Balmforth. 29 Hawthorn
Ave, Bury, BL09UZ.

project
Loft conversion with
dormers.

status Planning & Building regulations

drawing
Street scene-existing &
proposed.

L.A. Bury MBC date Oct 25

drawn by DD. scale 1:200@A3

dwg no 25-06-01 07. rev .

TECH:D LTD

