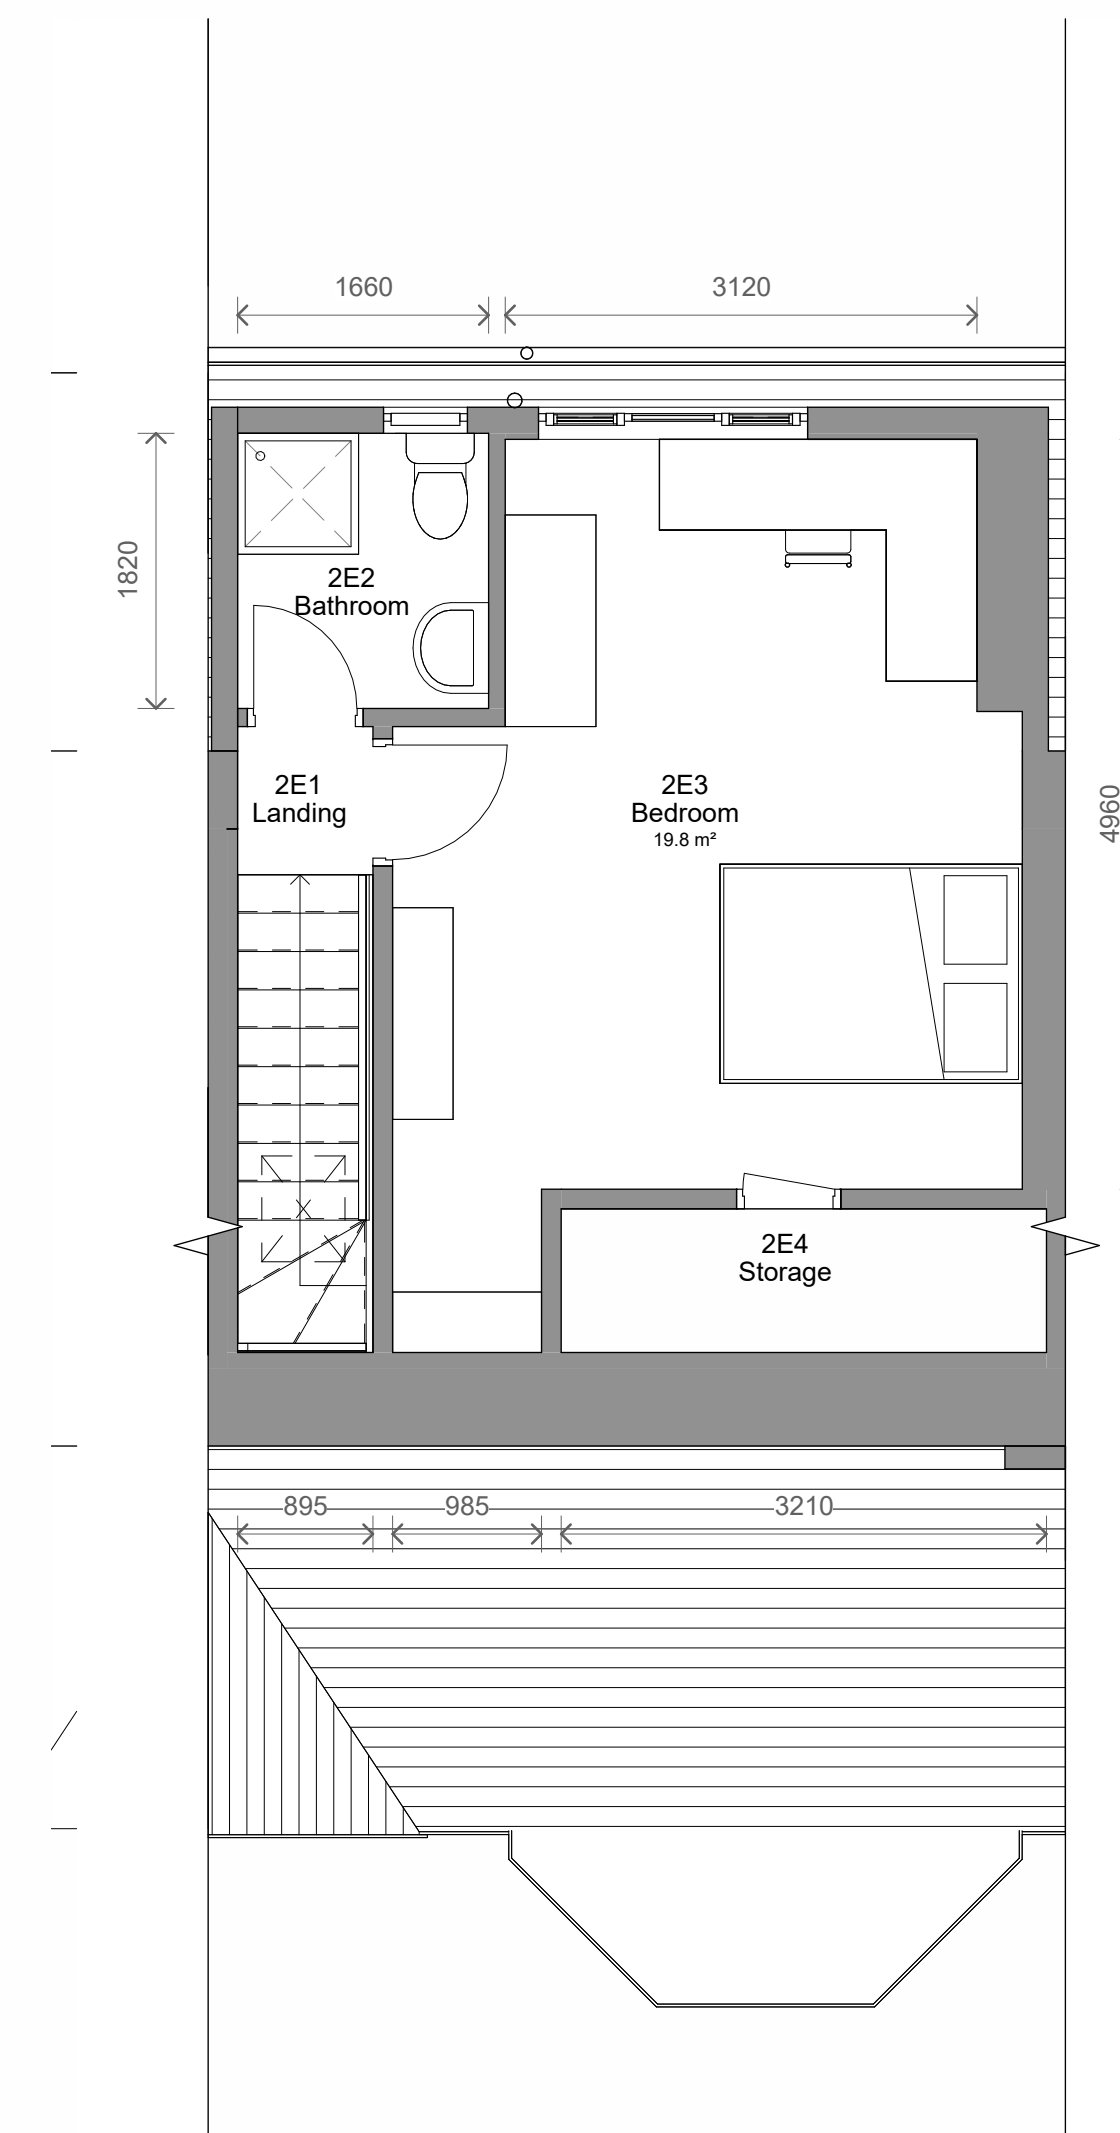
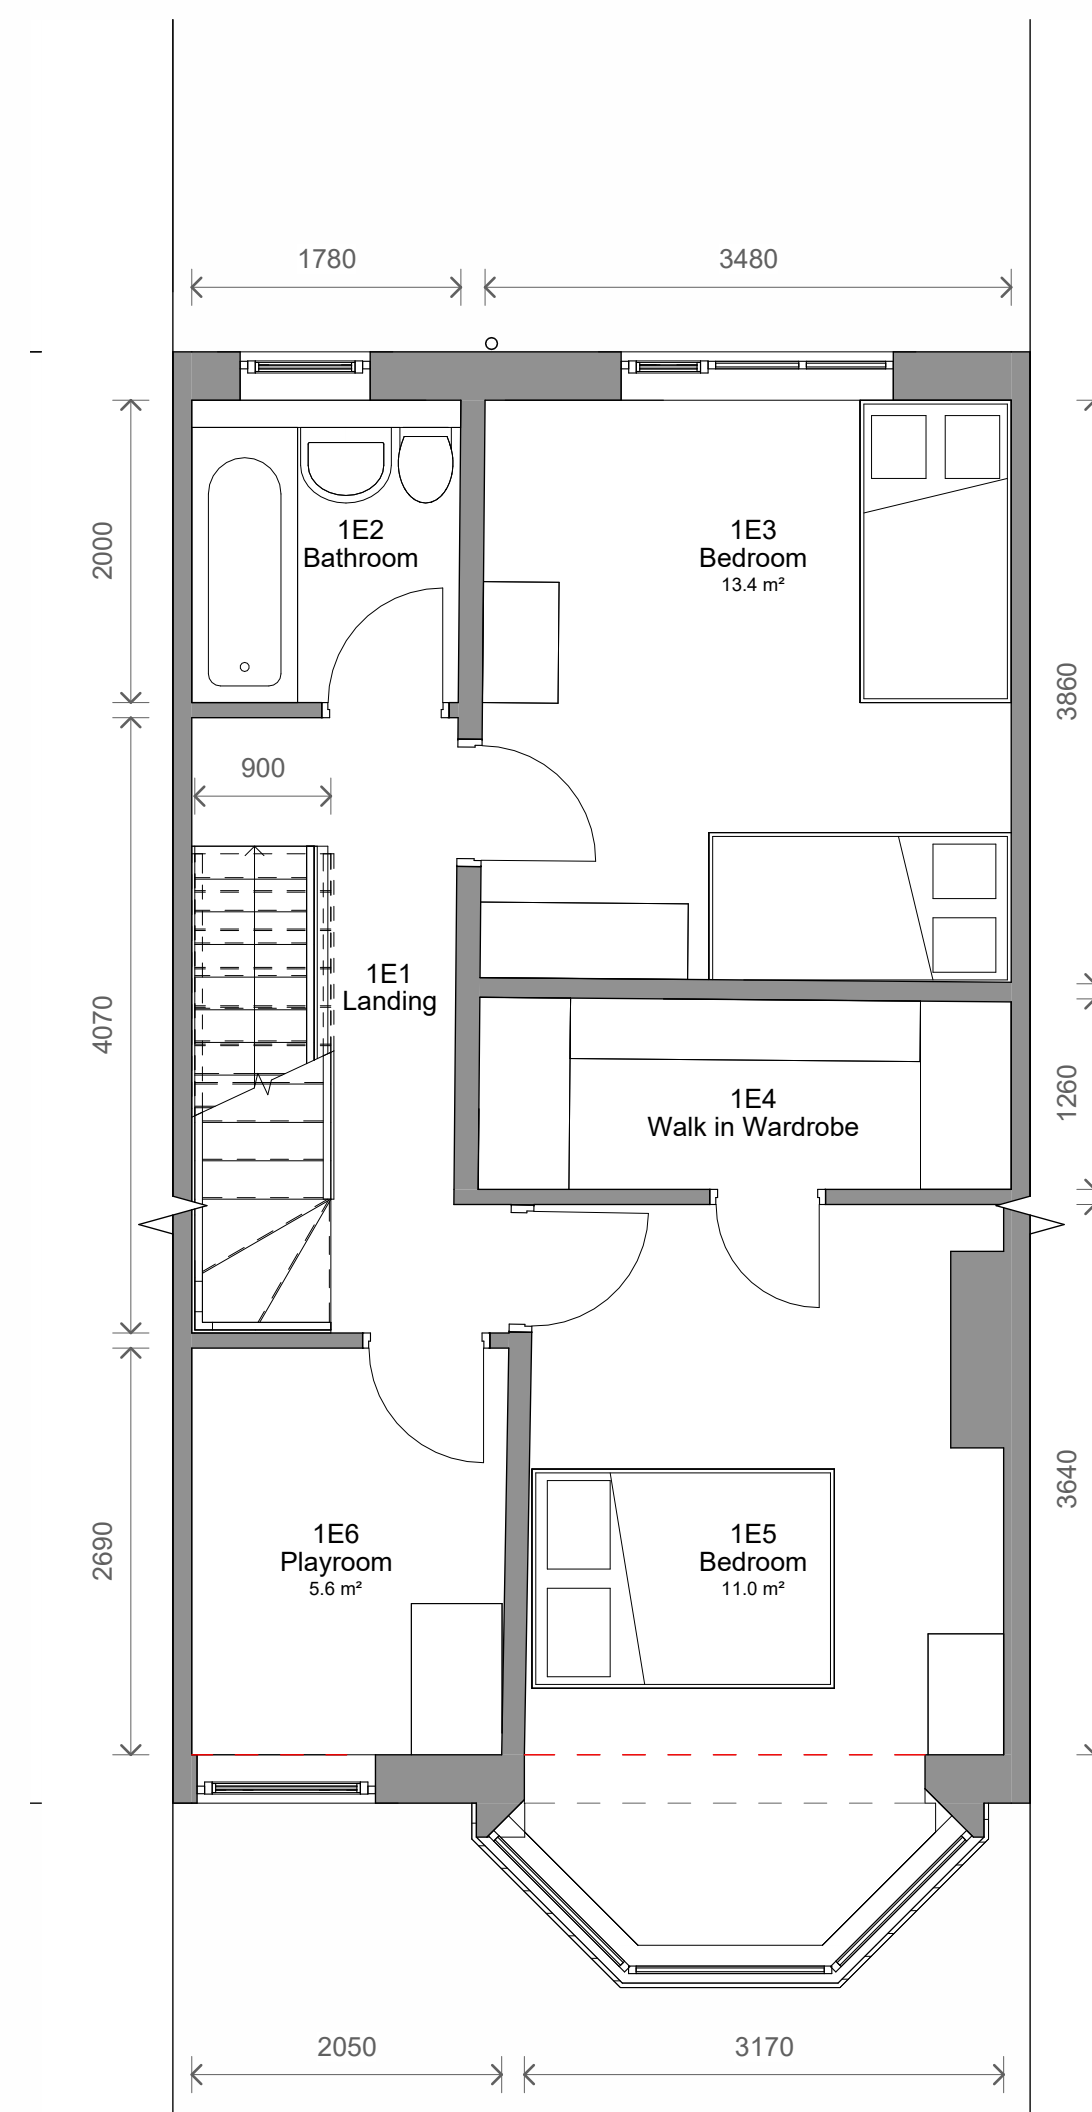
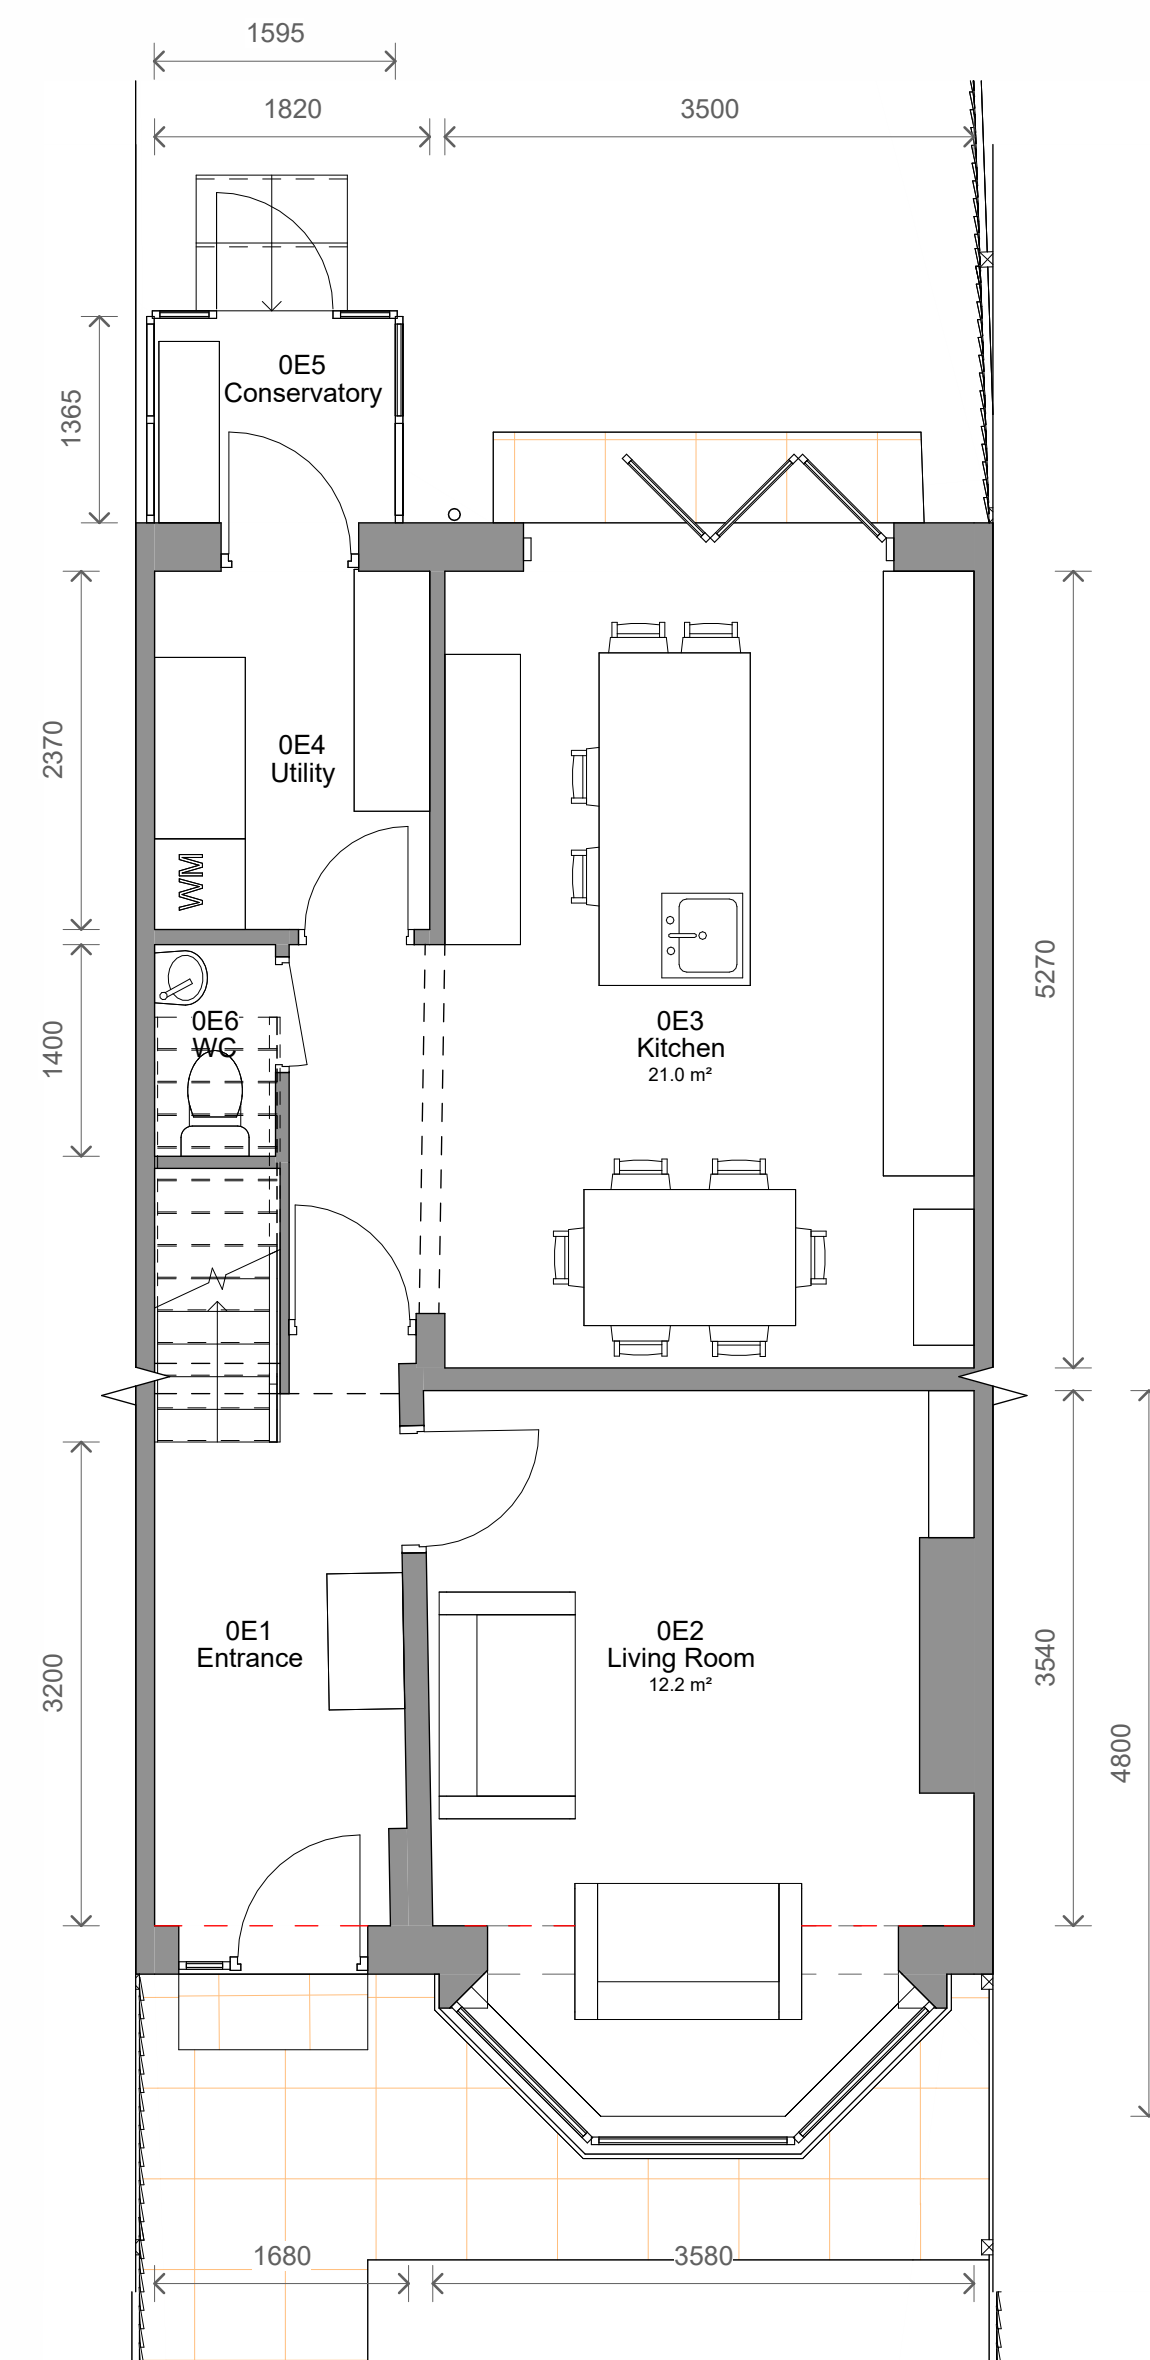
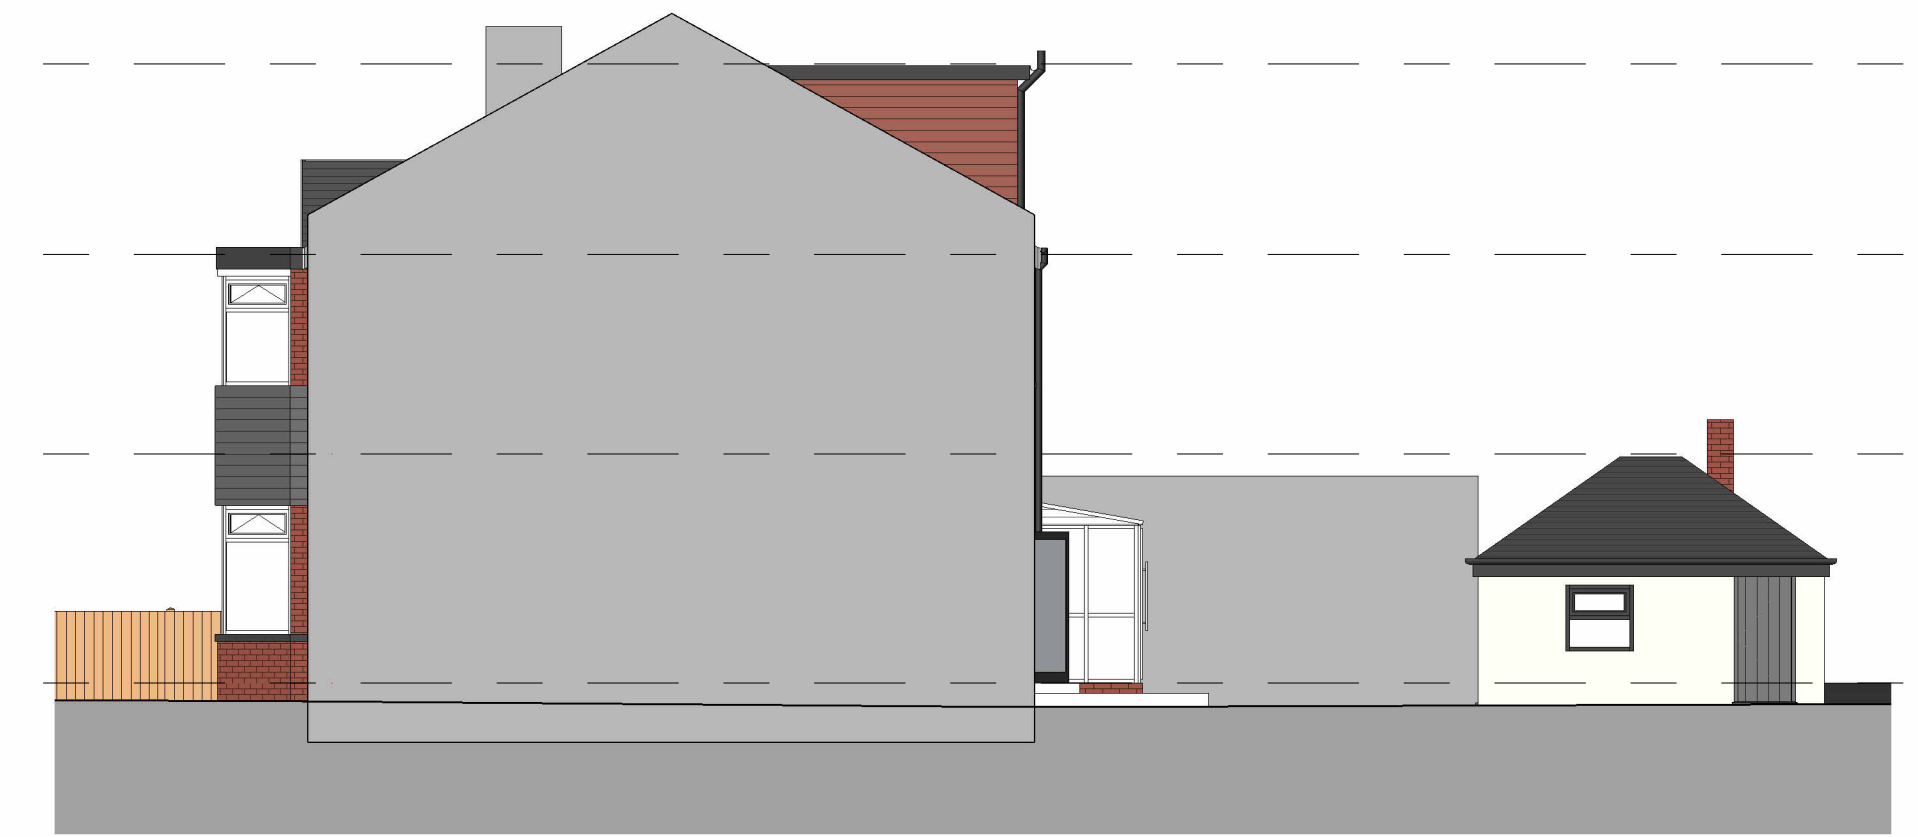
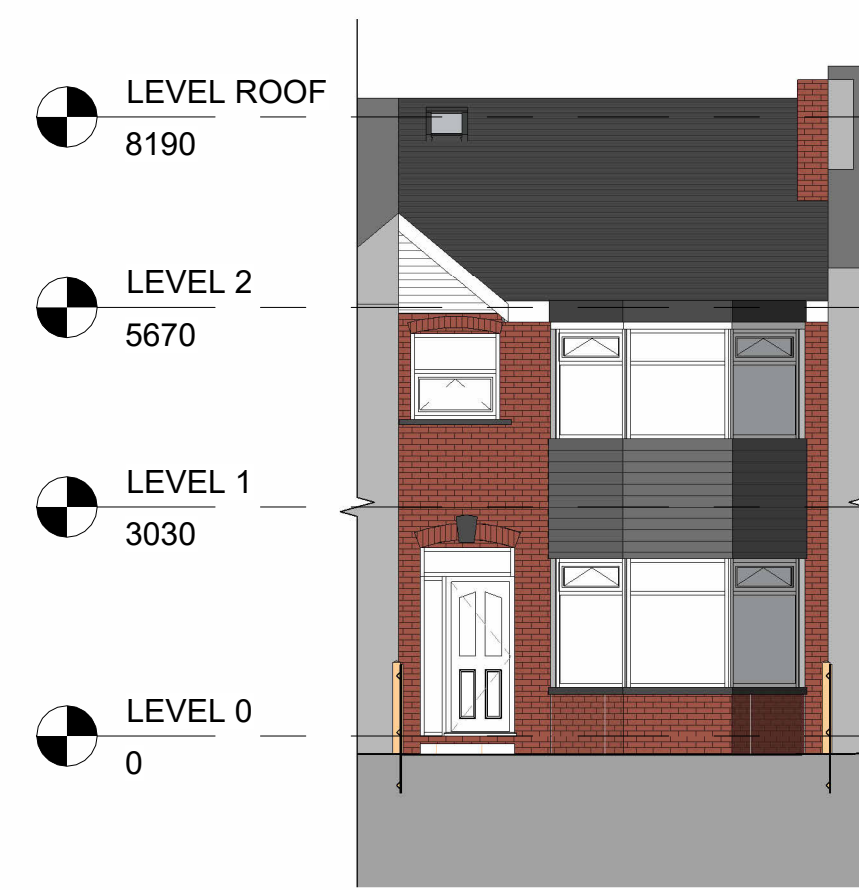


1	Planning	30/10/2025	CB
No.	Description	Date	Initial
PROJECT 40 Orange Hill Road, Prestwich			
TITLE Existing Plans and Elevations			
STATUS DESIGN			
DRAWN BY JB		DATE 15/08/2025	SCALE (@ A1) As indicated
PROJECT NUMBER GSS25138		DRAWING NUMBER 002	REV 1
 www.goldsketch.co.uk info@goldsketch.co.uk 0161 792 9555			
NOTES © COPYRIGHT - ALL RIGHTS RESERVED. THIS DRAWING MAY NOT BE REPRODUCED WITHOUT PRIOR WRITTEN CONSENT. DRAWINGS TO BE USED FOR THE STATUS INDICATED ONLY. ALL DIMENSIONS AND SETTING OUT SHALL BE CHECKED AND CONFIRMED ON SITE. ANY DISCREPANCIES TO BE REPORTED TO THE ISSUING OFFICE IMMEDIATELY. THIS DRAWING IS THE PROPERTY OF GOLD SKETCH LTD. IT IS TO BE USED IN ACCORDANCE WITH CURRENT STATUTORY LEGISLATION, RELEVANT CODES OF PRACTICE AND BRITISH STANDARDS. ALL DIMENSIONS ON THIS DRAWING ARE IN MILLIMETRES (UNLESS OTHERWISE STATED).			